


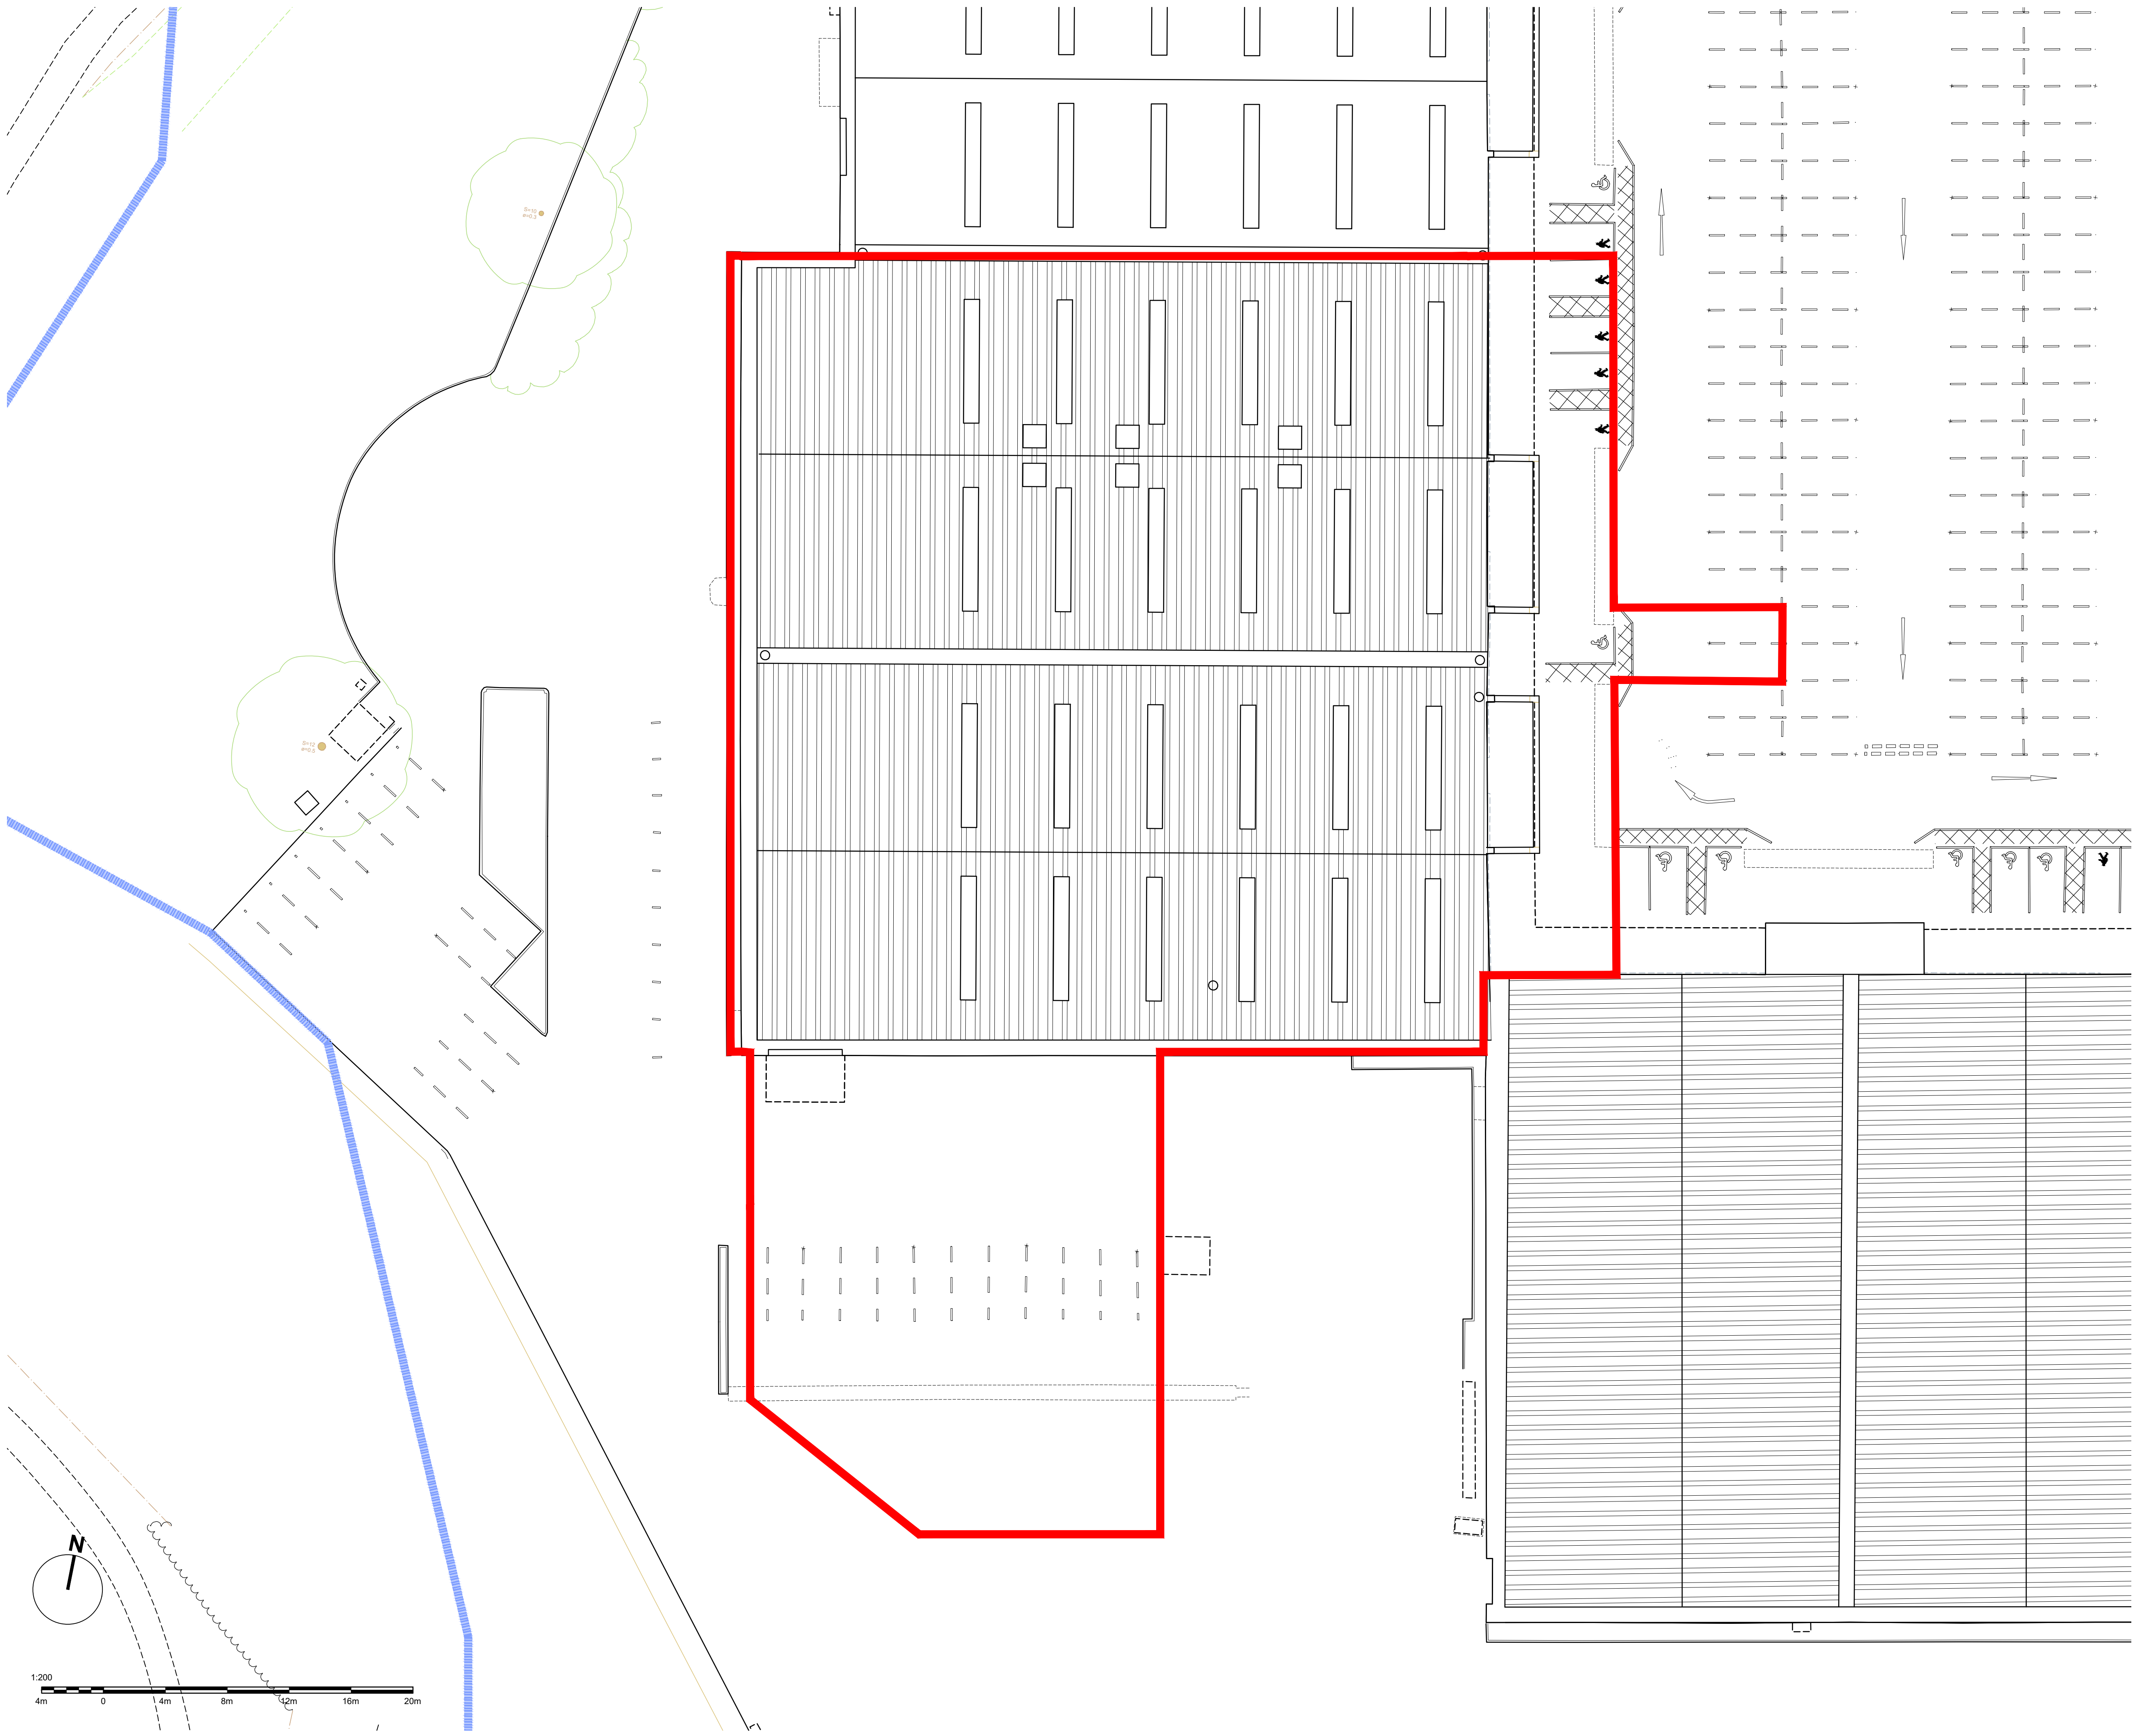

General Notes

All site dimensions shall be verified by the Contractor on site prior to commencing any works.

Do not scale from this drawing.

Only work to written dimensions.

This drawing is the property of Fletcher-Rae (UK) Limited (t/a Fletcher-Rae) and copyright is reserved by them. The drawing is not to be copied or disclosed by or to any unauthorised persons without the prior written consent of Fletcher-Rae (UK) Limited.

LEGEND

Client Ownership

Application Boundary

Revision

Scale 1:200@A1

Status PL

Drawn by AE

Date November 2021

Client

Westmount Real Estate

Project

Brunel Retail Park, Reading

Drawing Description

Existing Roof Plan - Unit 3a / 3b

Drawing No. 19032_PL055 Rev.

fletcher|rae
Architects | Master Planners | Designers

Hill Quays, 5 Jordan Street, Manchester, M15 4PY

t ■ +44 (0)161 242 1140
f ■ +44 (0)161 242 1141
w ■ www.fletcher-rae.com
e ■ info@fletcher-rae.com