


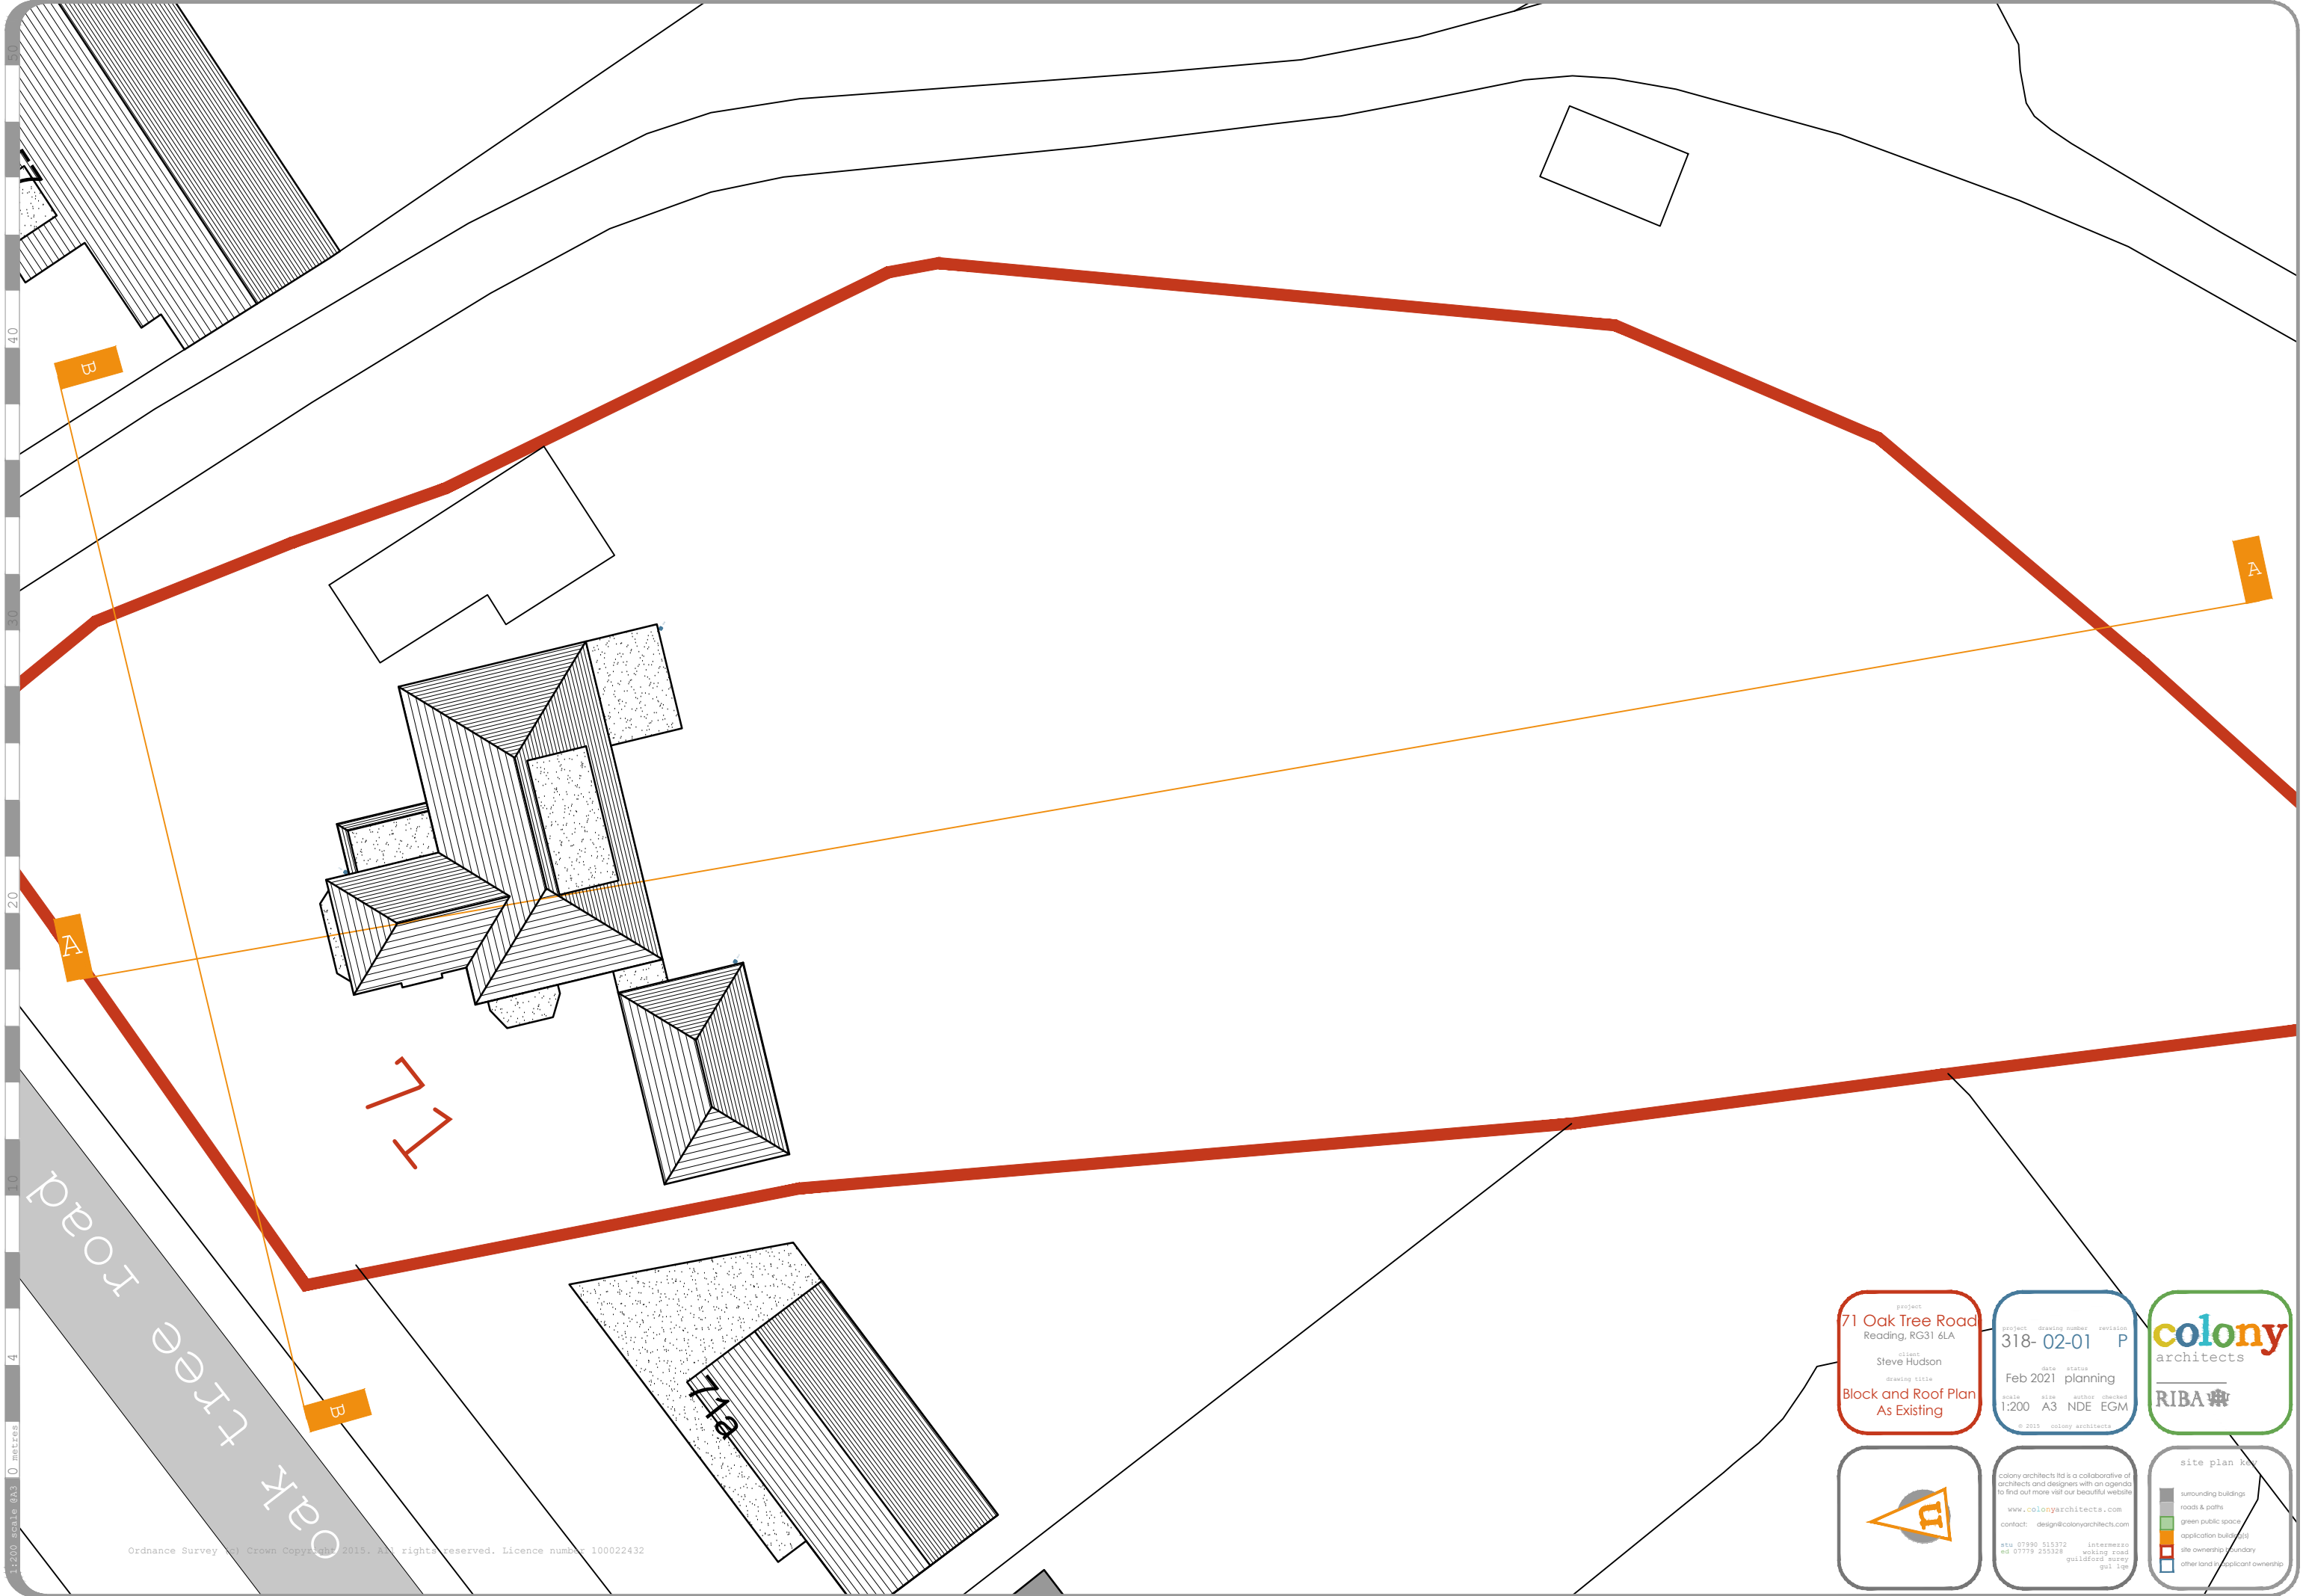

1:200 scale 0m3 0 metres 4 10 20 40 60

Ordnance Survey (c) Crown Copyright 2015. All rights reserved. Licence number 100022432

project
71 Oak Tree Road
Reading, RG31 6LA

client
Steve Hudson

drawing title
Block and Roof Plan
As Existing

project	drawing number	revision
318-	02-01	P
date	status	
Feb 2021	planning	
scale	size	author
1:200	A3	NDE
ed	07779 255328	checked
guildford	guy lge	

© 2015 colony architects

colony
architects

RIBA

colony architects ltd is a collaborative of architects and designers with an agenda to find out more visit our beautiful website
www.colonyarchitects.com
contact: design@colonyarchitects.com

site plan key

- surrounding buildings
- roads & paths
- green public space
- application building
- site ownership boundary
- other land/ applicant ownership