


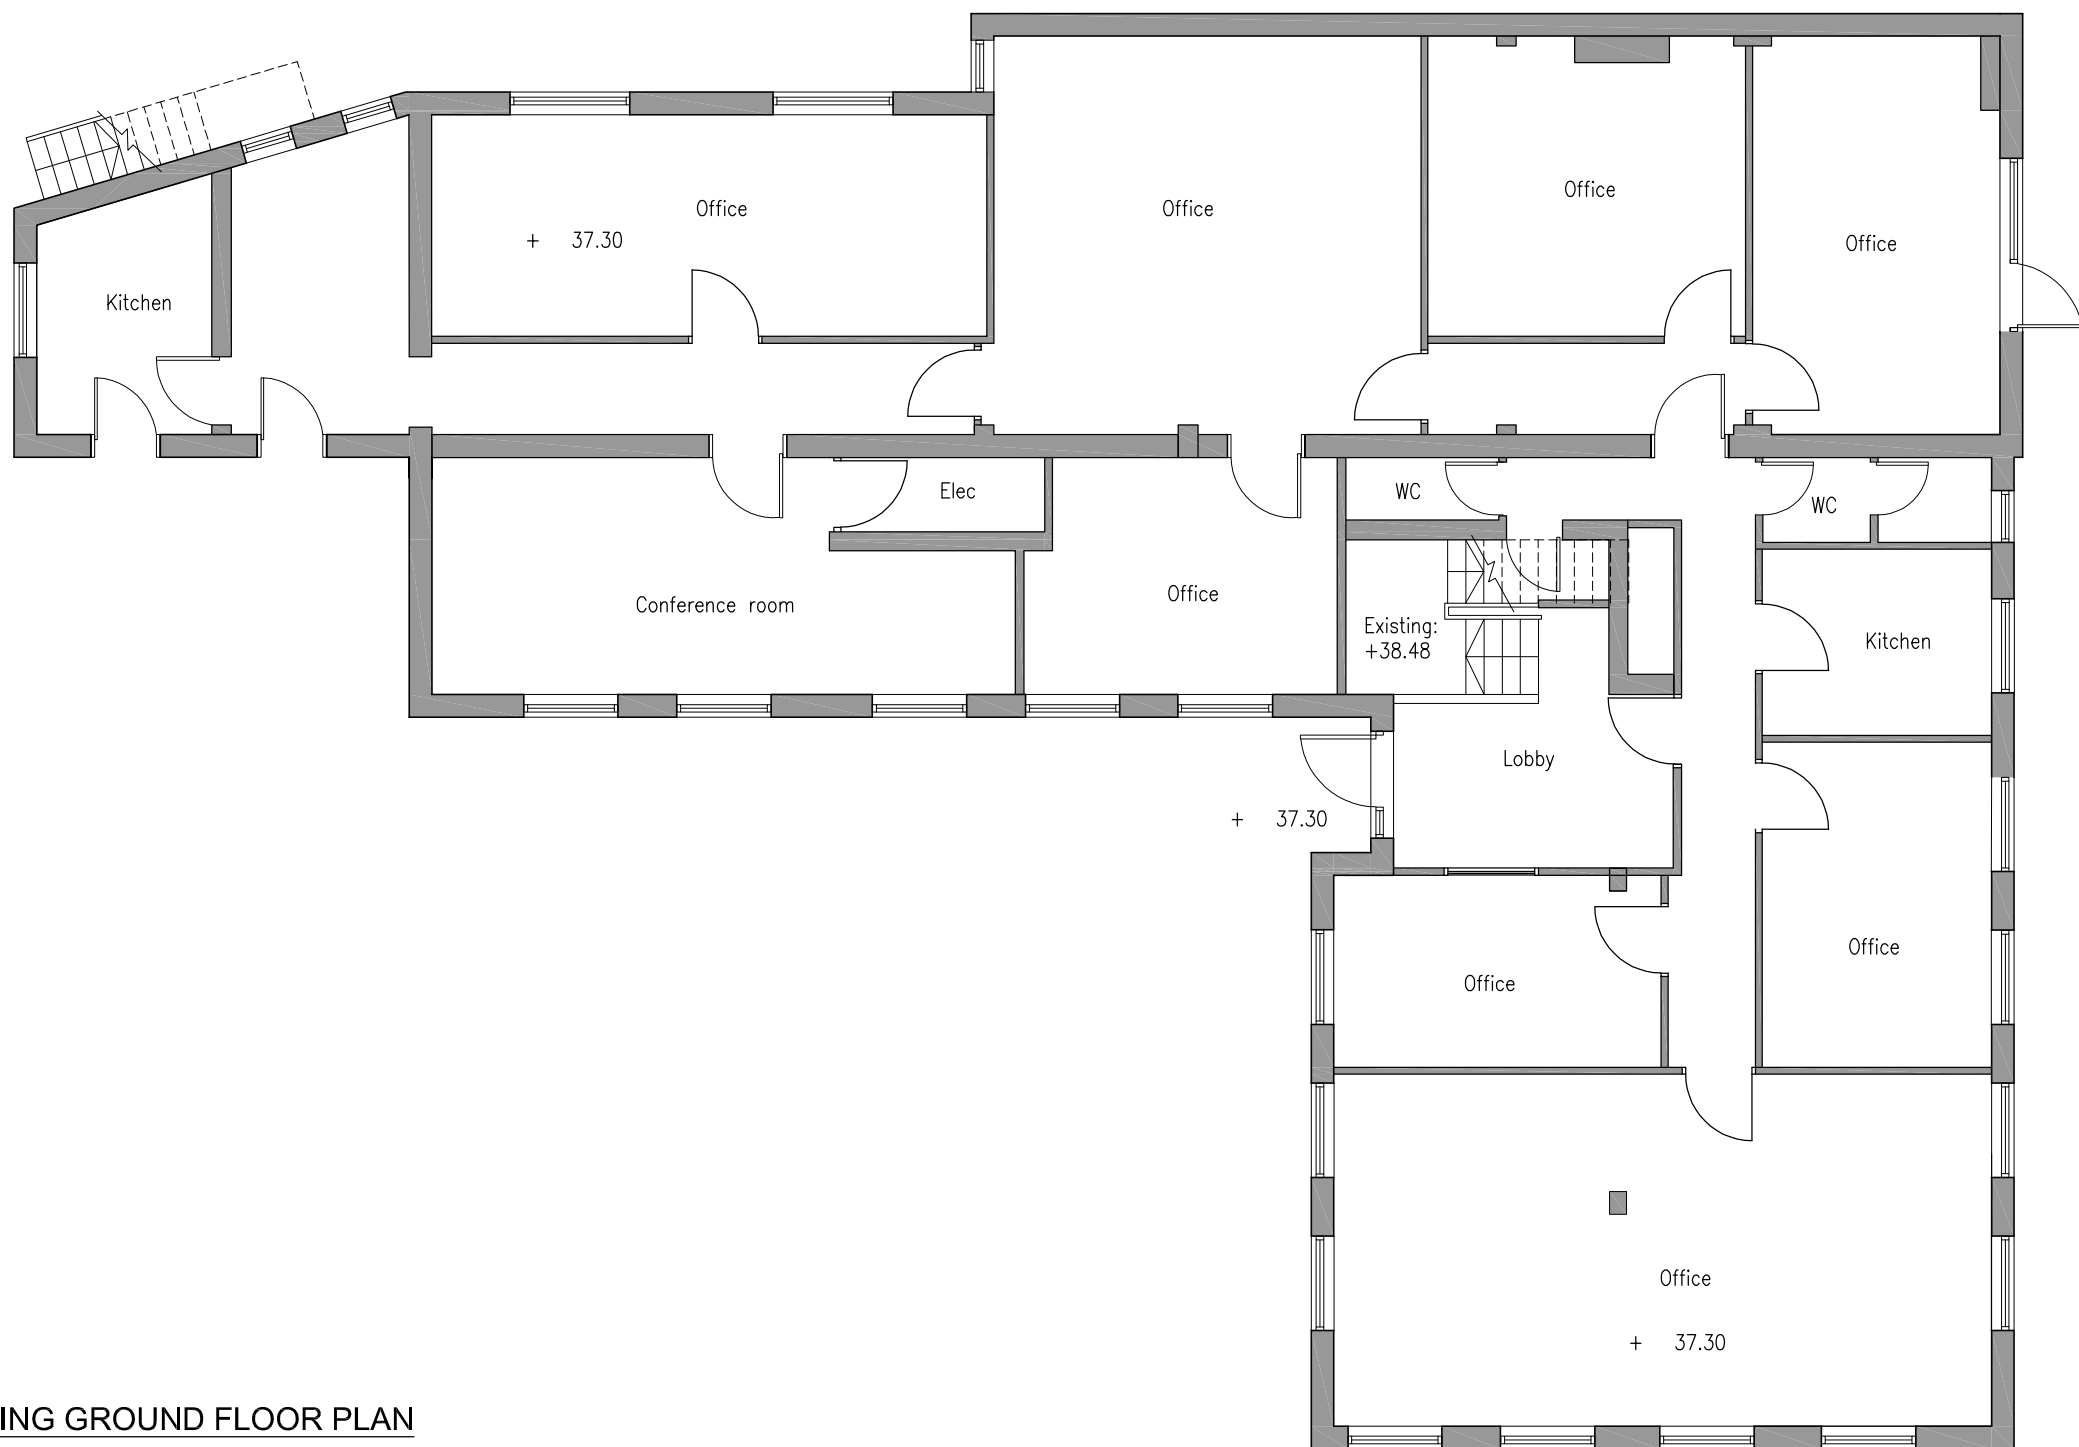

01 EXISTING GROUND FLOOR PLAN

1:100

Scale Bar. 1:100



revision/date	note
...	...



project
Delta House
70 South View Avenue
Caversham

title
Existing Ground Floor Plan

status
PLANNING

scale	date	
1:100 @A3	June 2021	
job no.	dwg no.	status/revision
778	010	PL00

© Morse Webb Ltd