



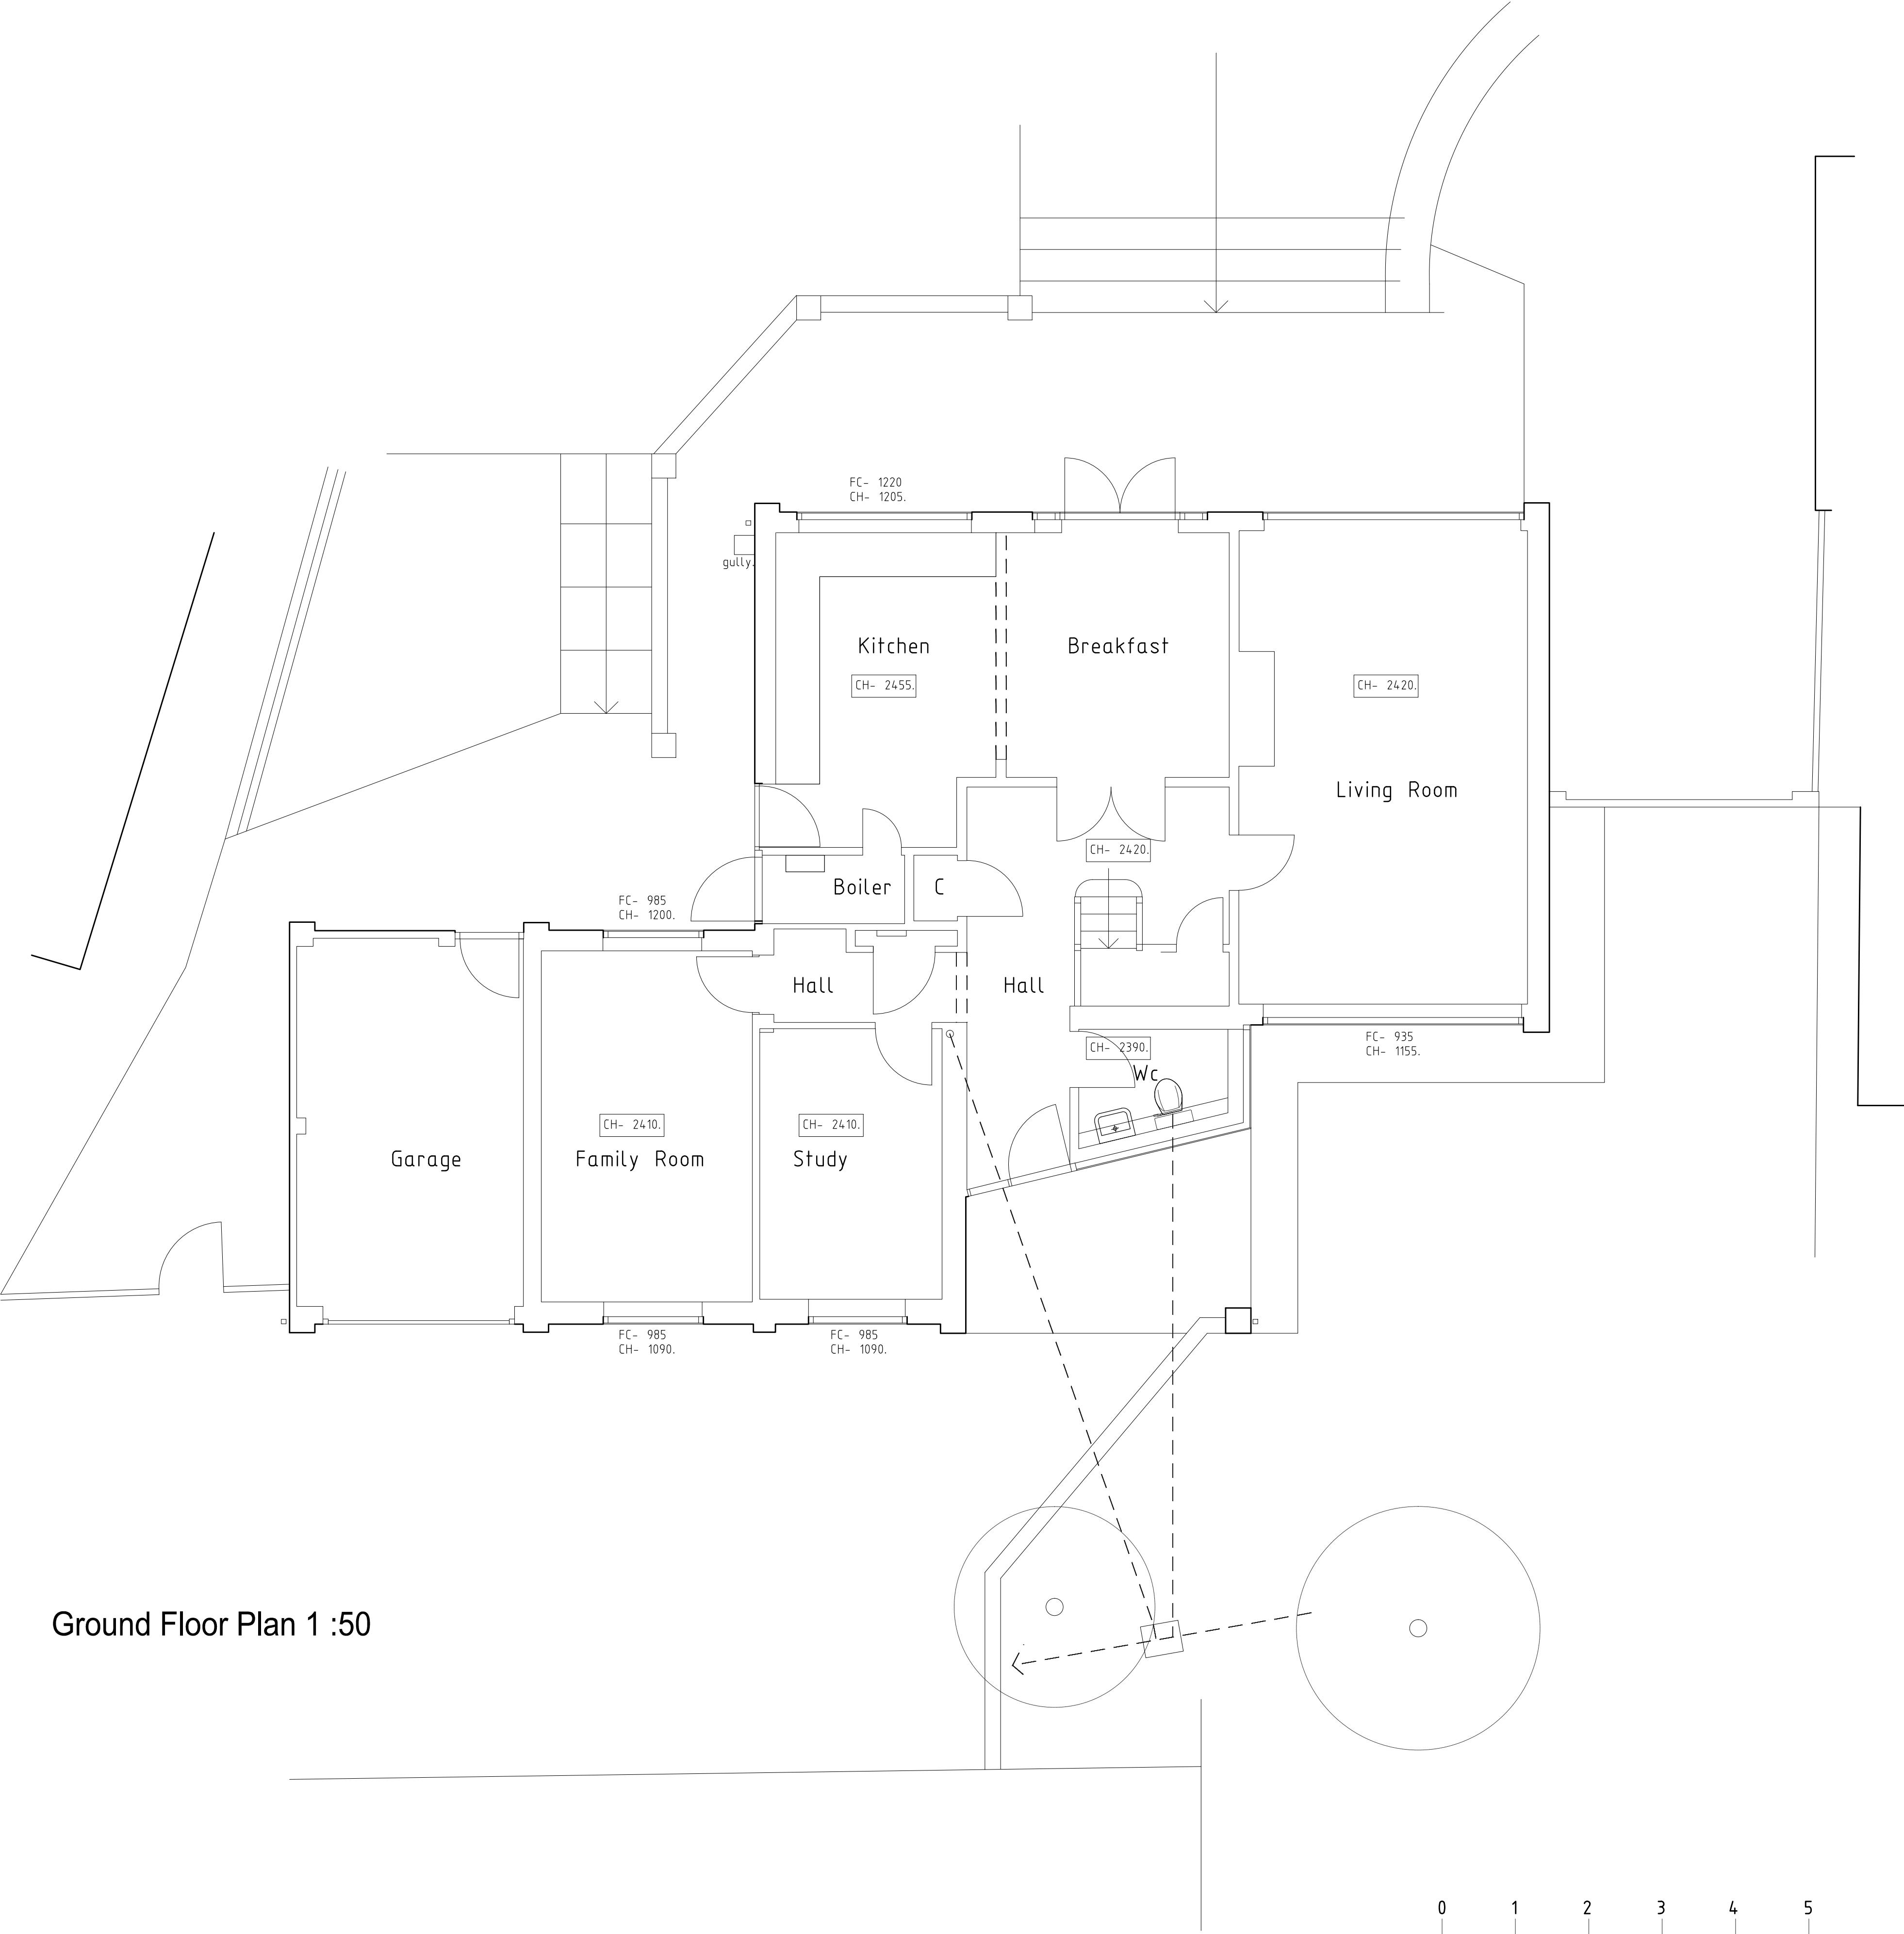

Ground Floor Plan 1 :50

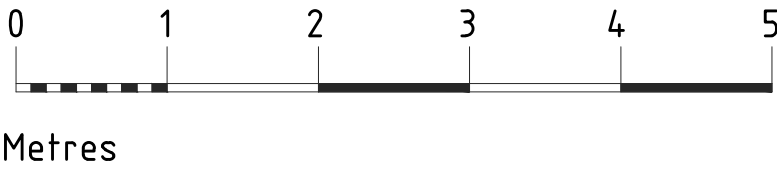

Date	Revision
© copyright	
Client Mr & Mrs Magson	
Job Title 1 Picton Way, Caversham RG4 8NJ	
Drawing Title Survey As Existing Ground Floor Plan	
Scale 1 : 50	
Date May 2021	Drawn by JRB
Drawing No. S/20/ 01	Rev. -