


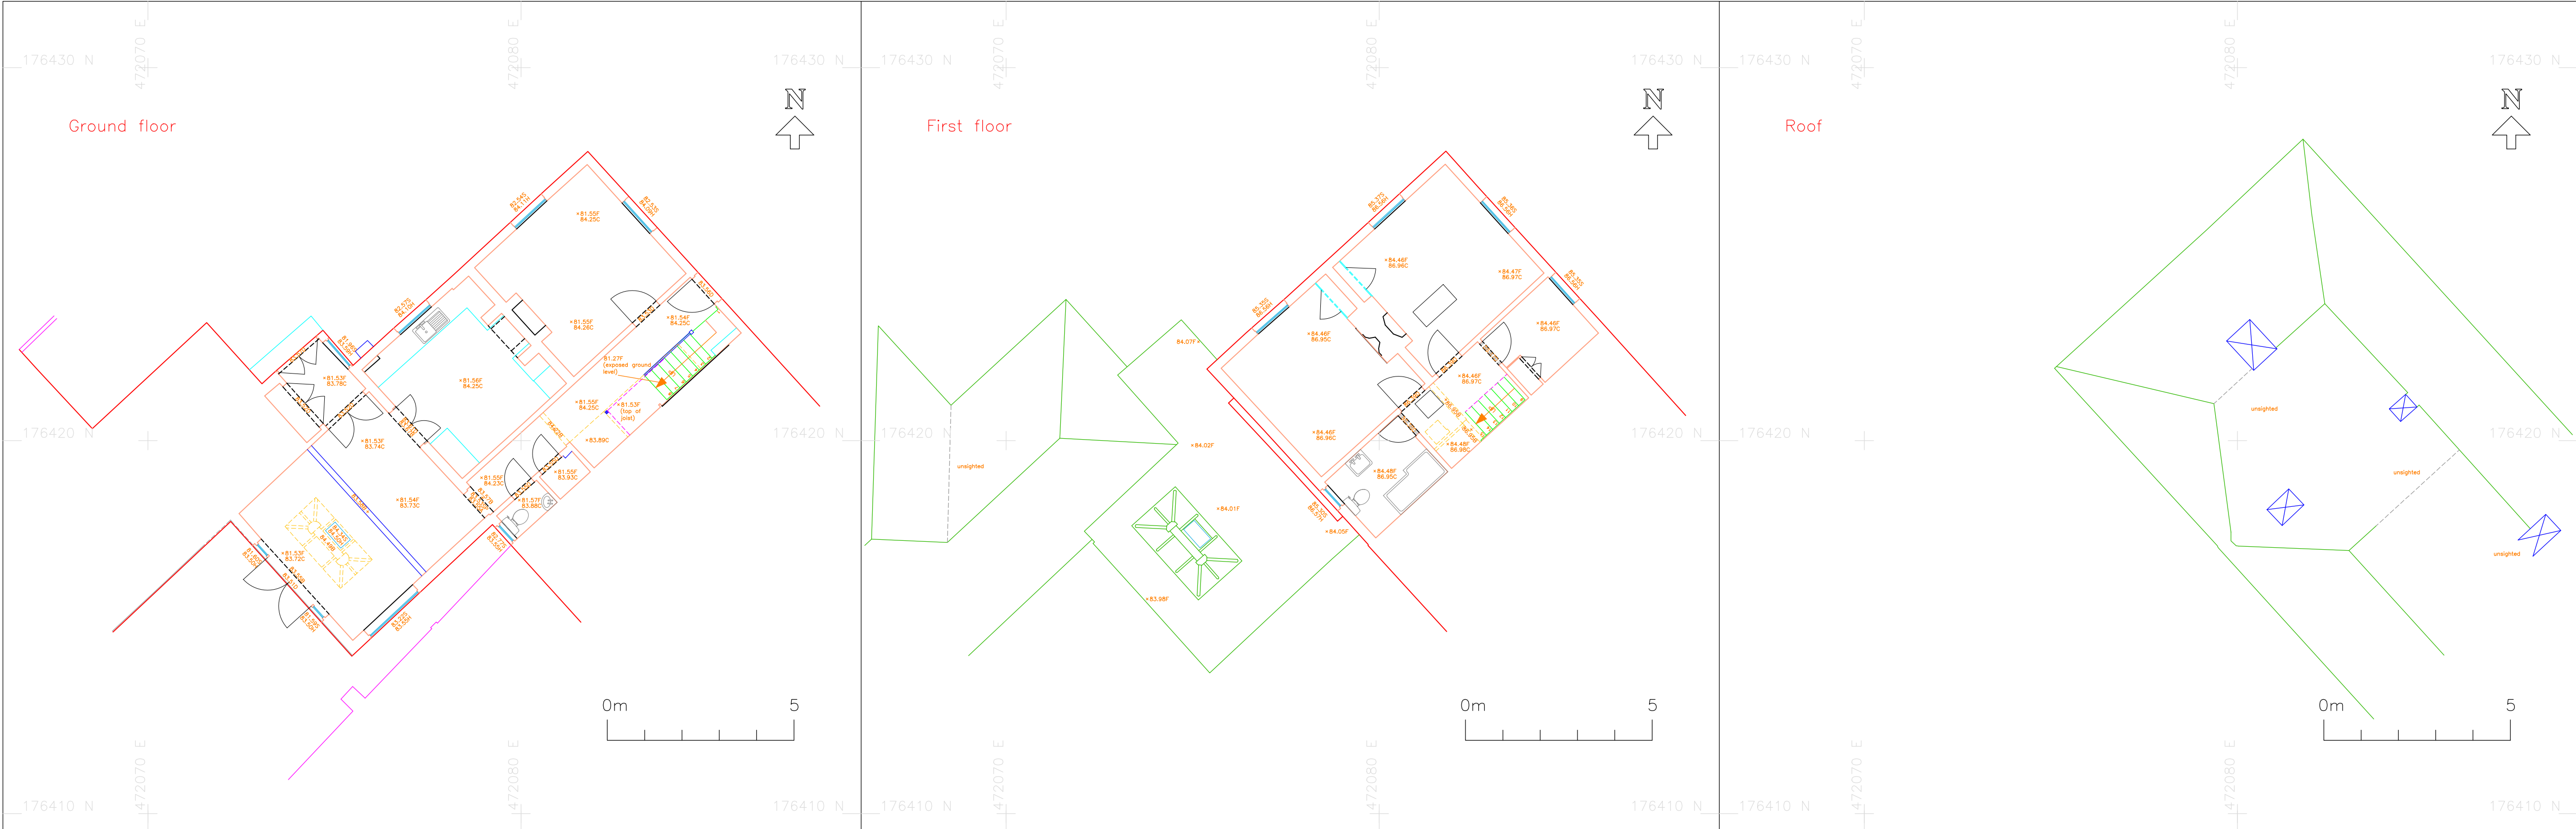

LEGEND FLOOR PLANS	
FEATURE STYLES	
A	ARCH HEAD LEVEL
AL	ALARM/ SENSOR
AV	TV/CABLE POINT
B	BEAM SOFFIT LEVEL
TB	TELECOM
D	DOOR HEAD LEVEL
C	CEILING LEVEL
CL	COVER LEVEL
F	FLOOR LEVEL
FR	FLAT ROOF LEVEL
H	WINDOW HEAD LEVEL
HL	HALF LANDING
HT	LEVEL OF EXISTING FEATURE
LS	LIGHT SWITCH
P	PARAPET LEVEL
PP	POWER POINT
PT	CEILING PITCH
S	WINDOW SILL LEVEL
SC	SUSPENDED CEILING LEVEL
SP	ARCH SPRING LEVEL
SW	ELECTRIC SWITCH
BT	BEAM TOP
TH	THERMOSTAT
WL	WALL MOUNTED LIGHT
J	UNDERSIDE OF WOODEN JOIST

DATUM

GRID - ORDNANCE SURVEY NATIONAL GRID (OSTN15)

LEVELS - ORDNANCE SURVEY (DSM15)

SCALE FACTOR REMOVED



NOTES	
 SURVEYED BY ATLAS GEOMATICS LTD land & engineering surveyors 14 Park Close Sonning Common Reading RG4 9RY T: 07900 243622 e: office@atlasgeomatics.co.uk www.atlasgeomatics.co.uk	
CLIENT	ARC HERITAGE & DESIGN
SITE	WEST COTTAGE 217 PEPPARD ROAD EMMER GREEN READING RG4 8TS
TITLE	MEASURED BUILDING SURVEY
AS EXISTING	
SCALE	1/100 (A1)
DATE	SEPTEMBER 2021
DRAWING No.	MBS01
JOB No.	170921