

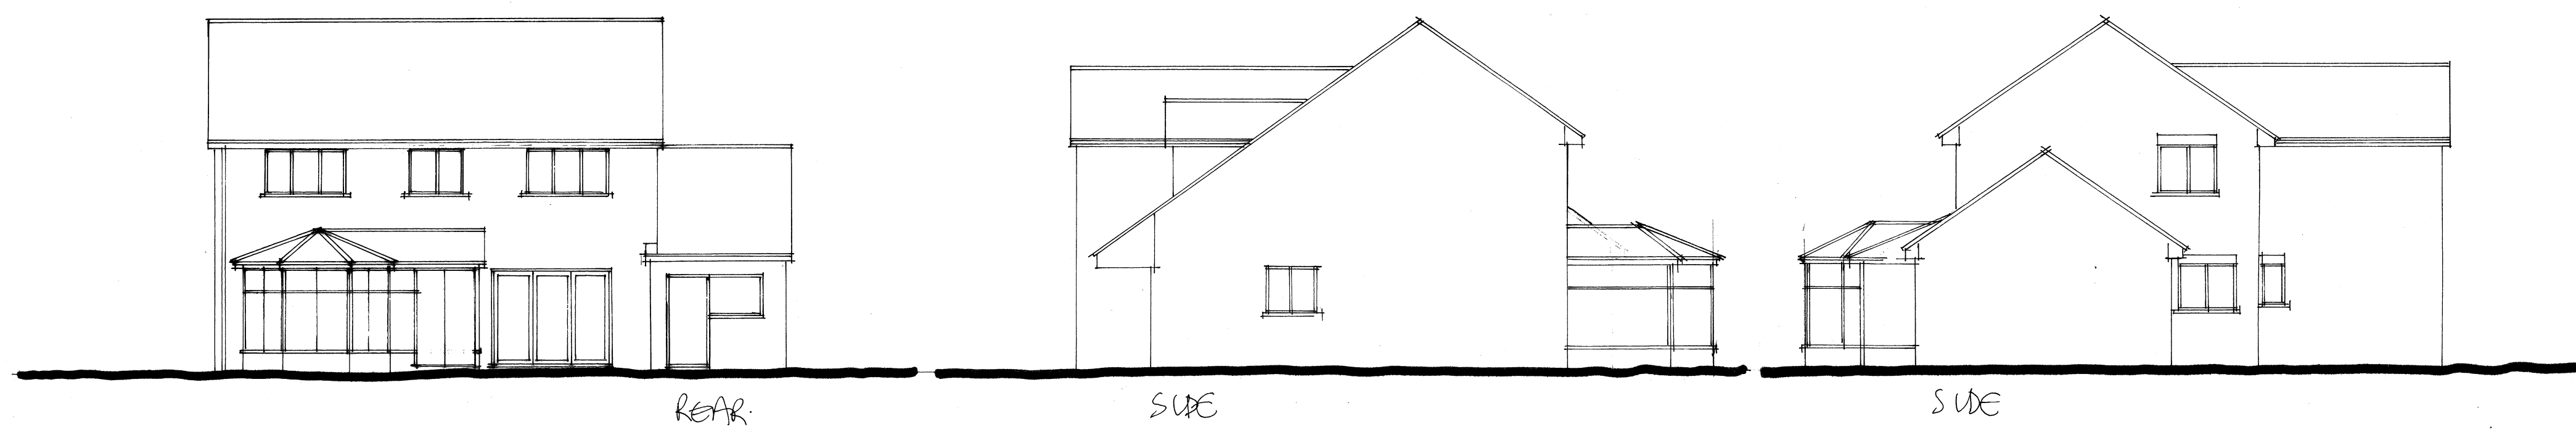


Revisions
A: updates to client comment.

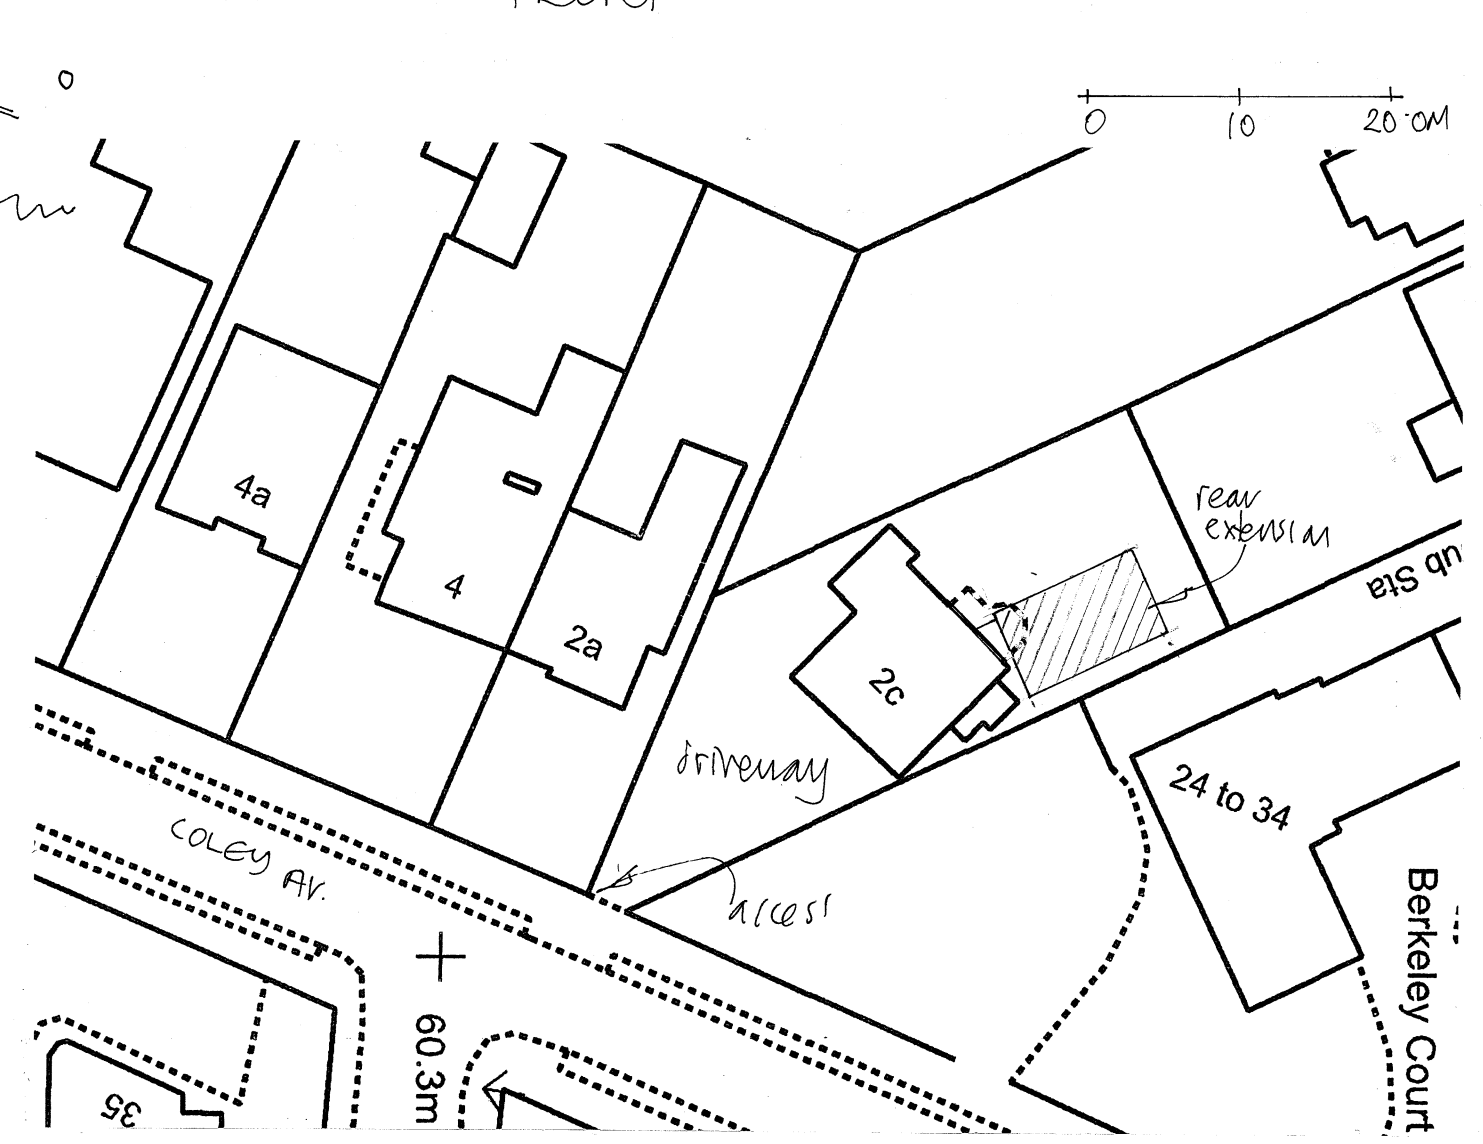

1:100 @ A2
0 1 2 3 4 50M
EXISTING
FLOOR PLAN +
ELEVATIONS

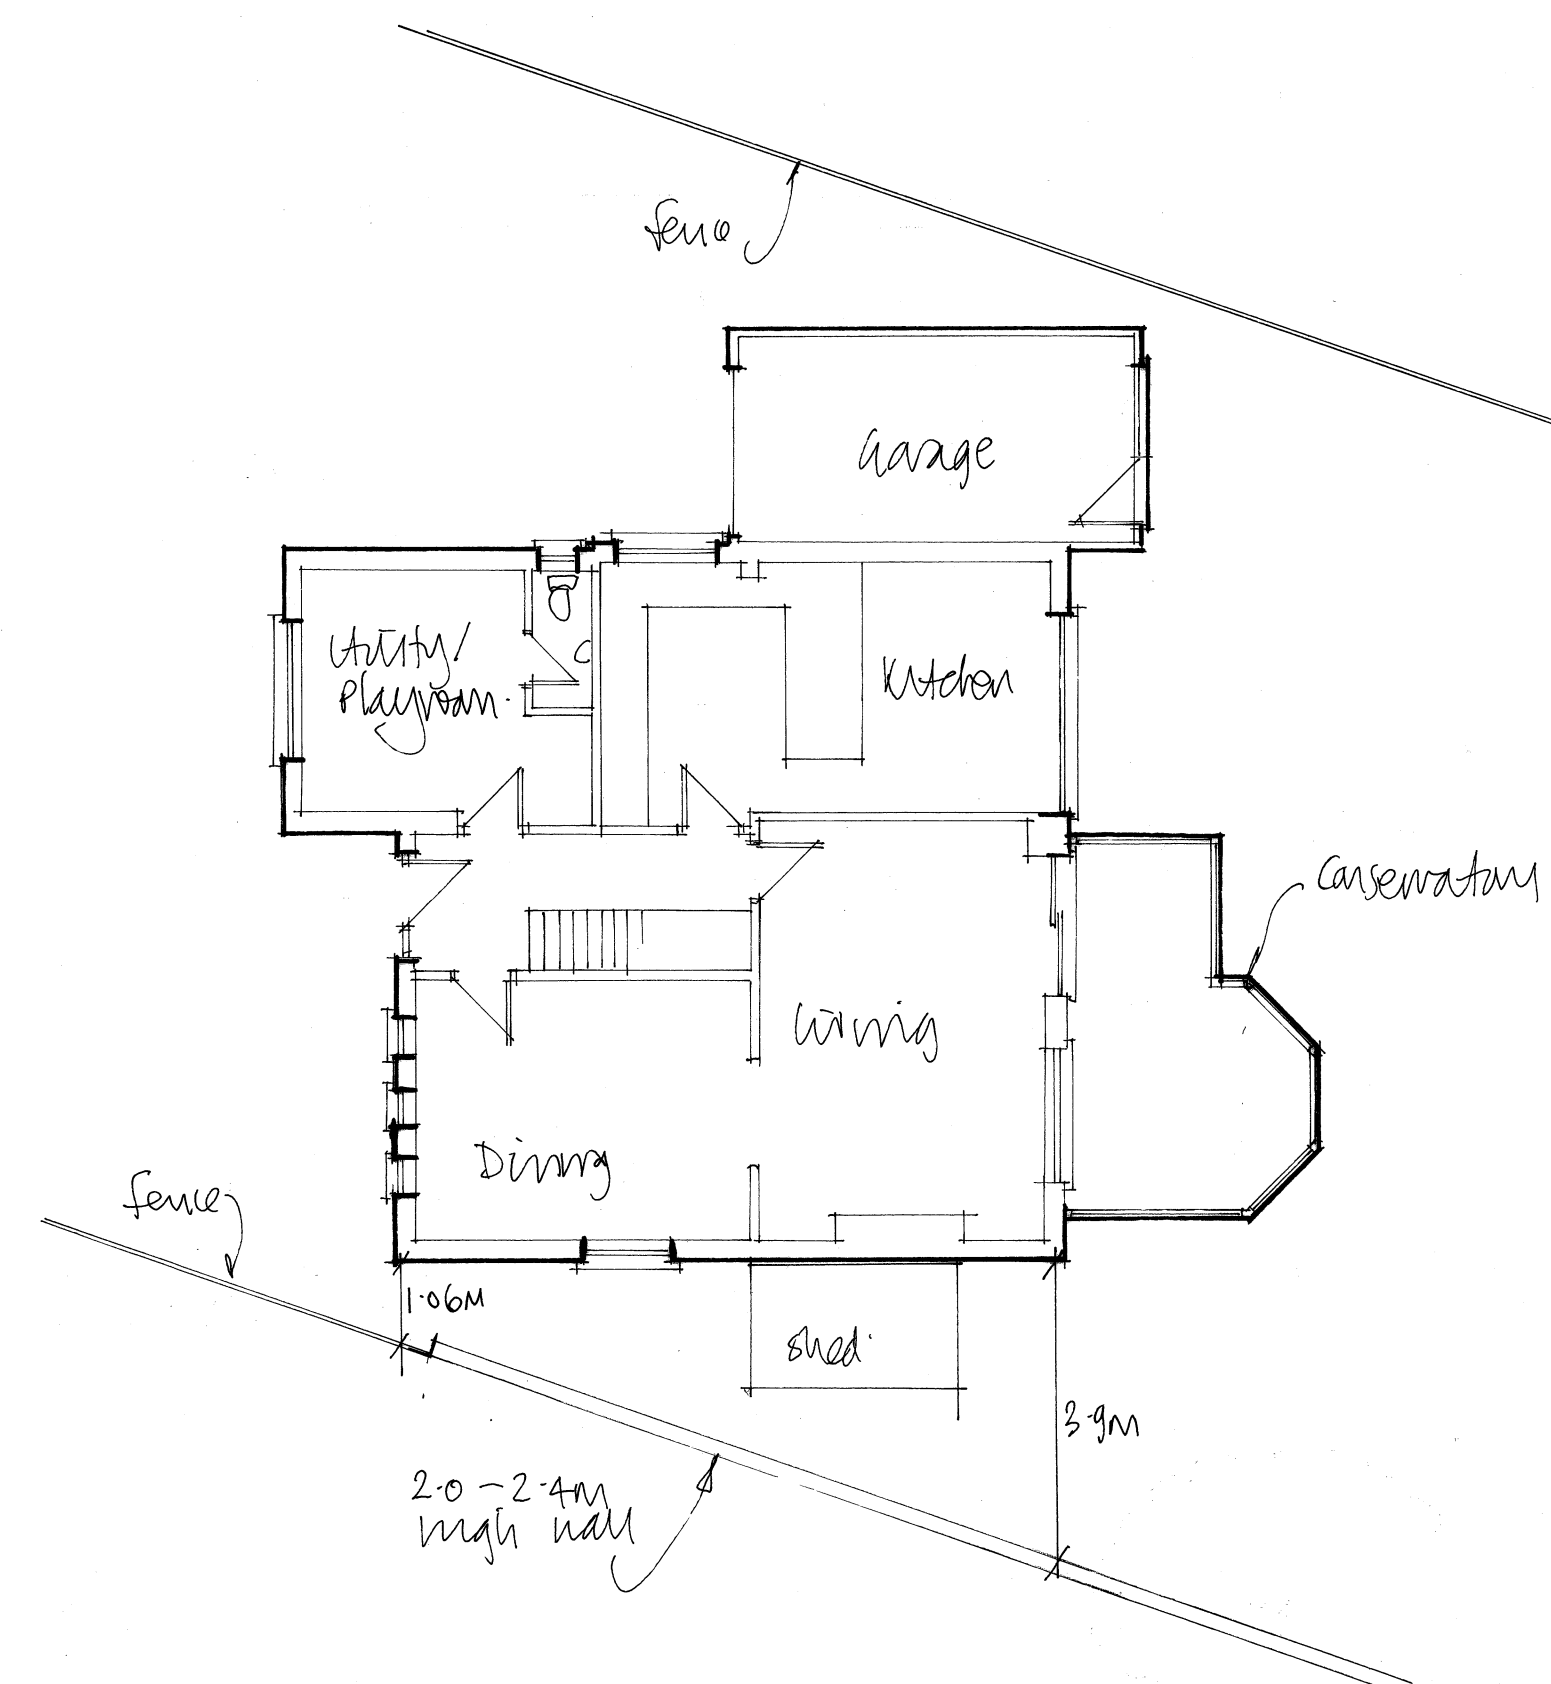

BLOCK PLAN
N
0/5 copy licence
1000 4 0027

FUSION Architecture Ltd Orchard End Hazeley Bottom Hartley Wintney Hampshire RG27 8LU Tel/Fax 01252 842026	
Job Title Rear extension 2C Coley Avenue Reading RG1 6LG	
Client Marcus John	
Drawing Title Existing floor plan and elevations, block plan	
Scale As shown	Dwg size ...A2
Dwg No. 2277/03	Rev A