
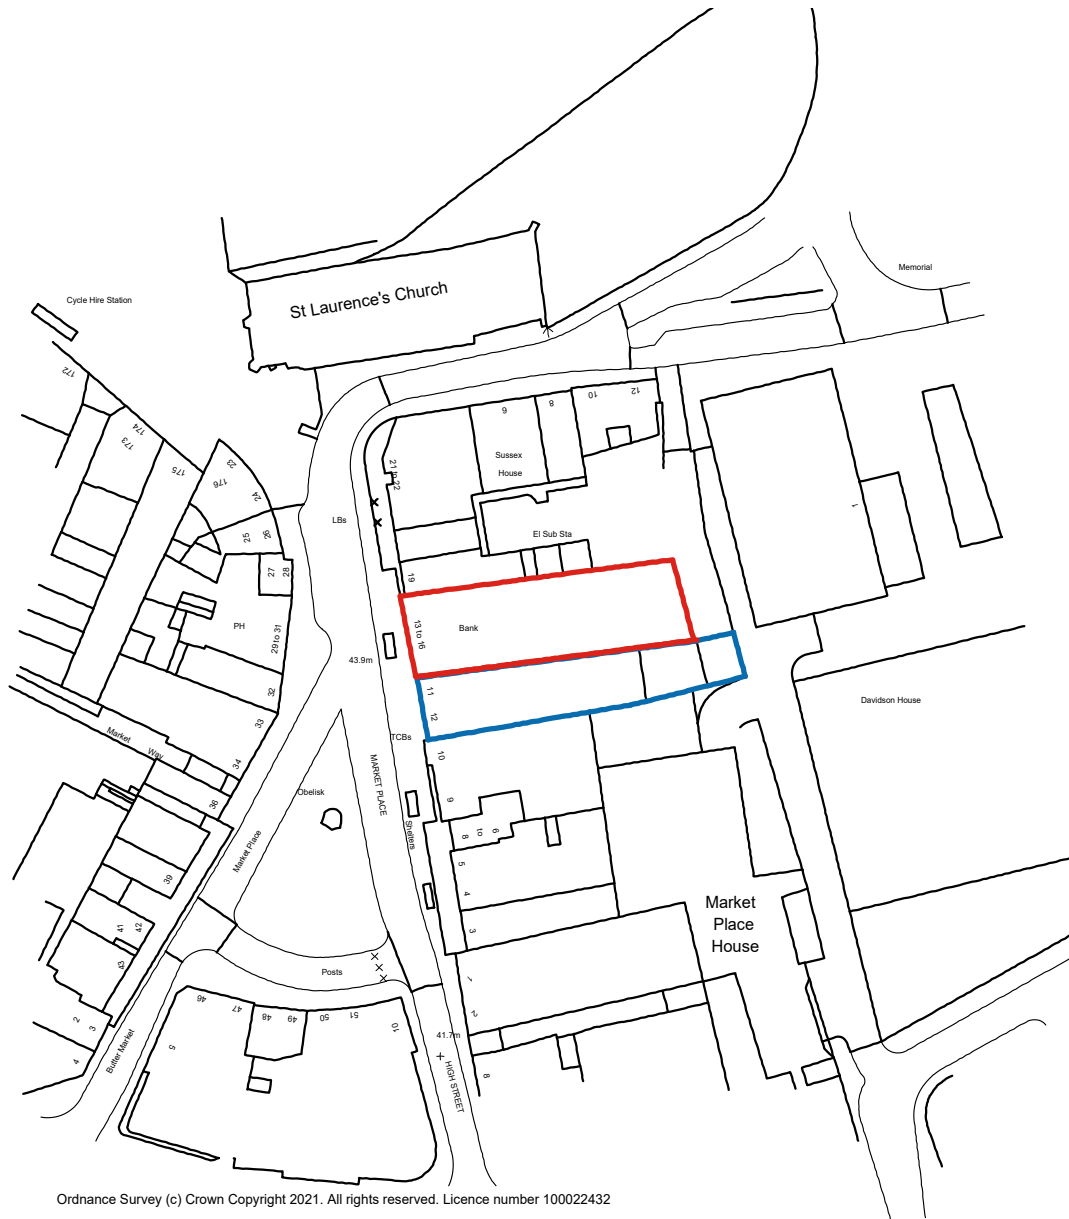


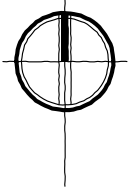

Ordnance Survey (c) Crown Copyright 2021. All rights reserved. Licence number 100022432

SITE LOCATION PLAN

REVISIONS

SCALE



SITE 13 - 16 MARKET PLACE

DRAWING SITE LOCATION PLAN

NUMBER 21/16/01A

SCALE 1:1250

DATE APRIL 21

PAPER A4




DANKS BADNELL
CHARTERED ARCHITECTS


Kings Stables 3-4 Osborne Mews Windsor Berkshire SL4 3DE
www.danksbadnell.co.uk • enquiry@danksbadnell.co.uk • 01753 859880





DANKSBADNELL
CHARTERED ARCHITECTS
Kings Stables 3-4 Osborne Mews Windsor Berkshire SL4 3DE
www.danksbadnell.co.uk • enquiry@danksbadnell.co.uk • 01753 859880

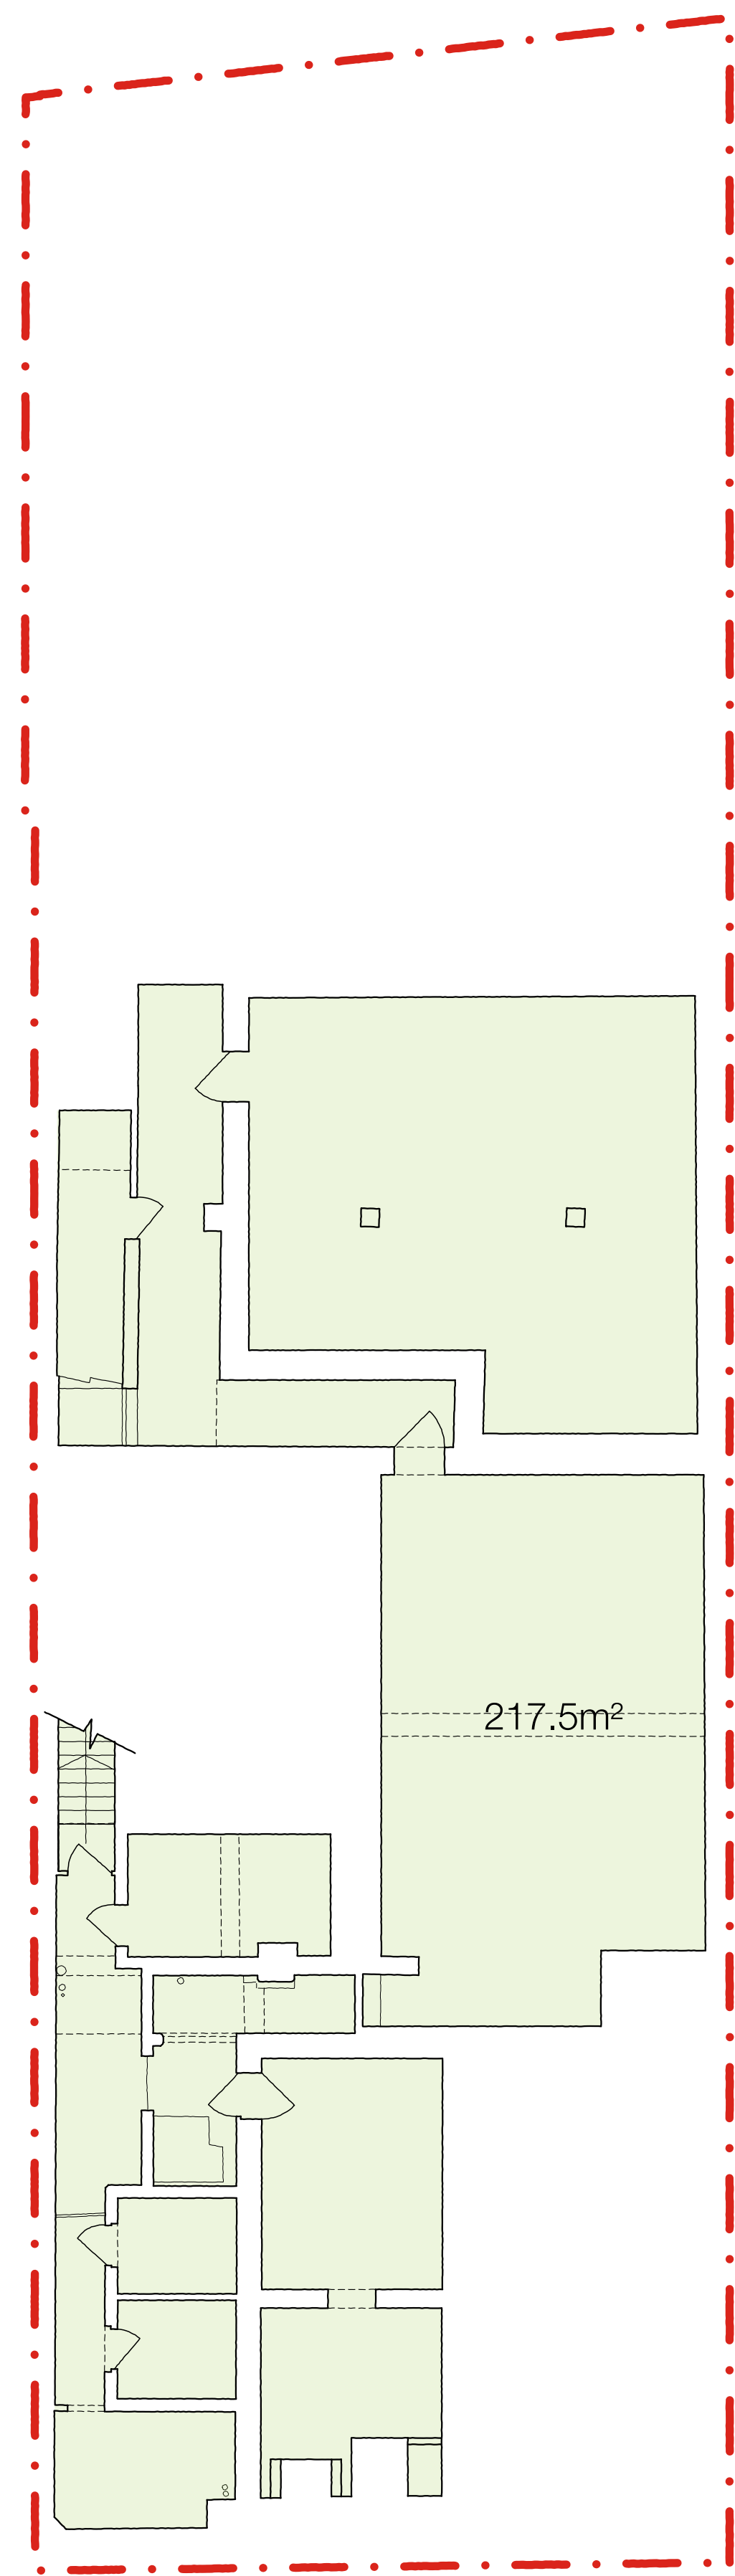


BASEMENT PLAN

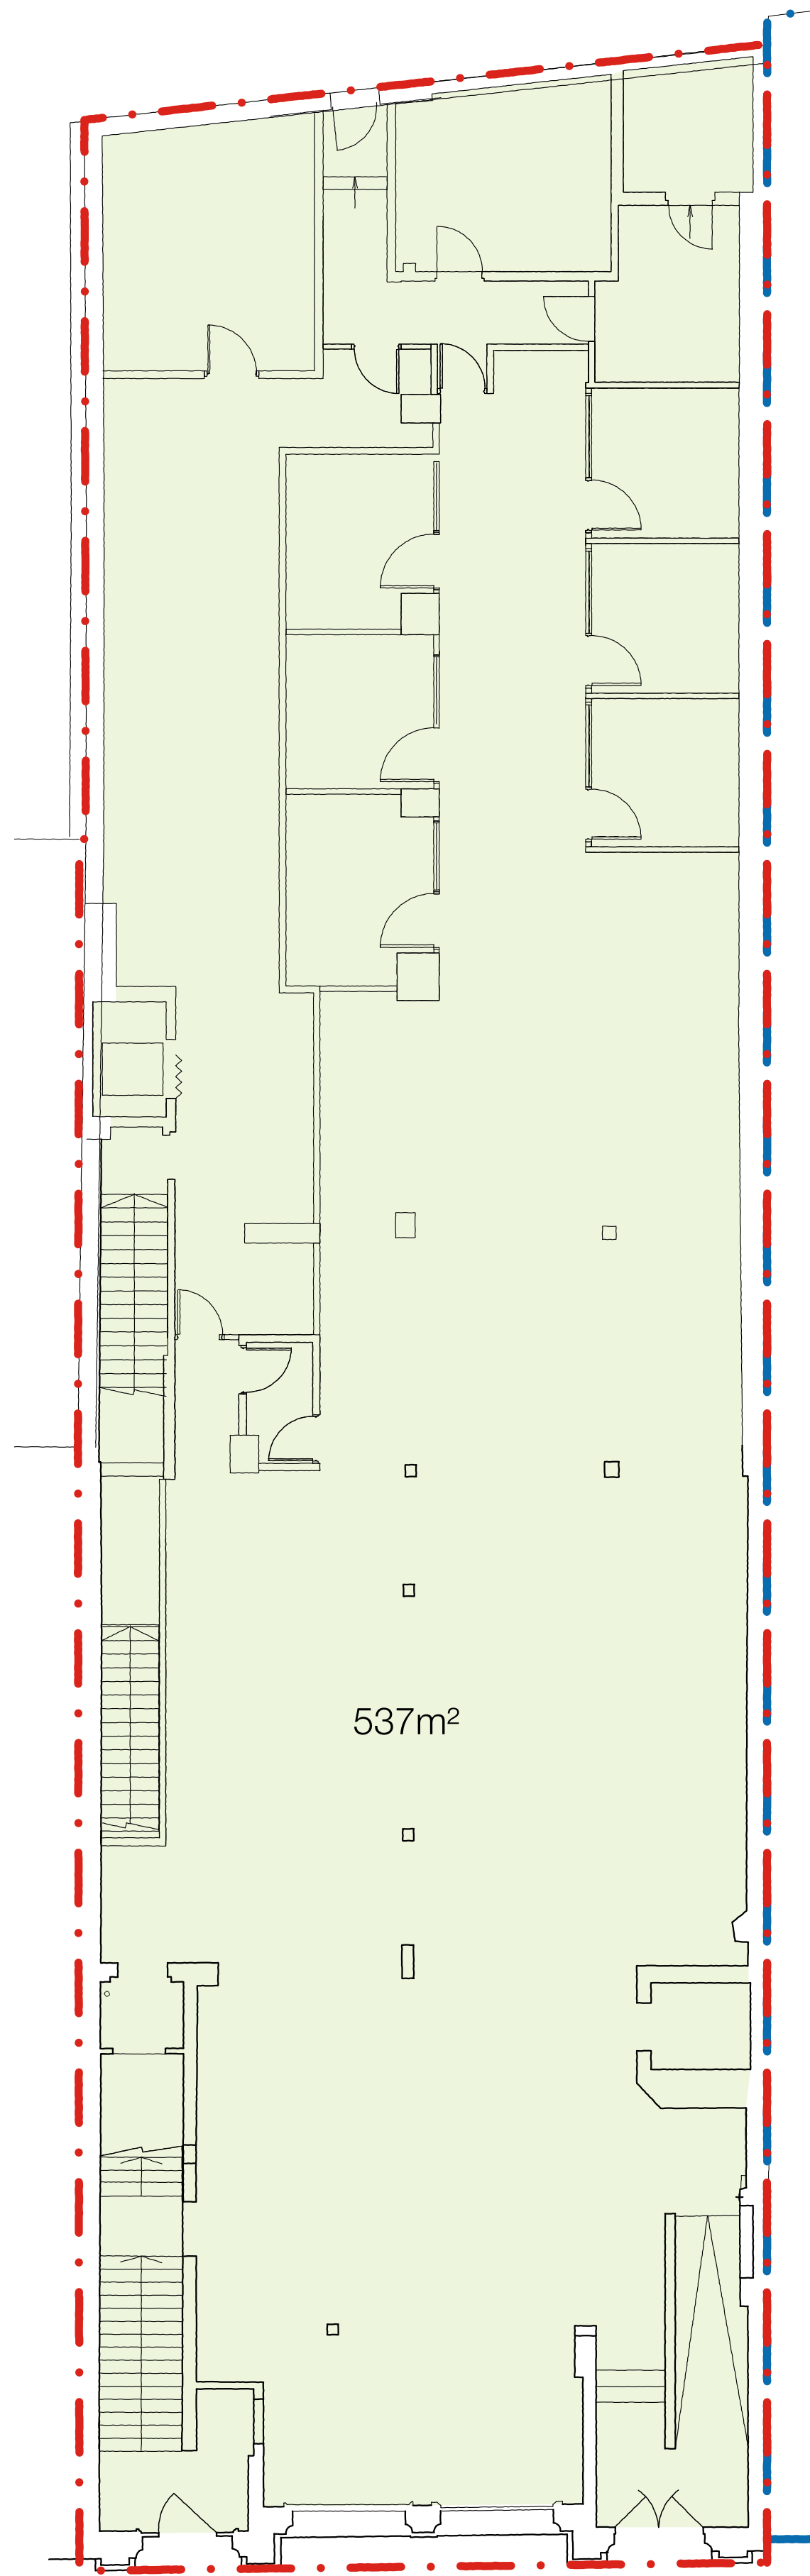


GROUND FLOOR PLAN

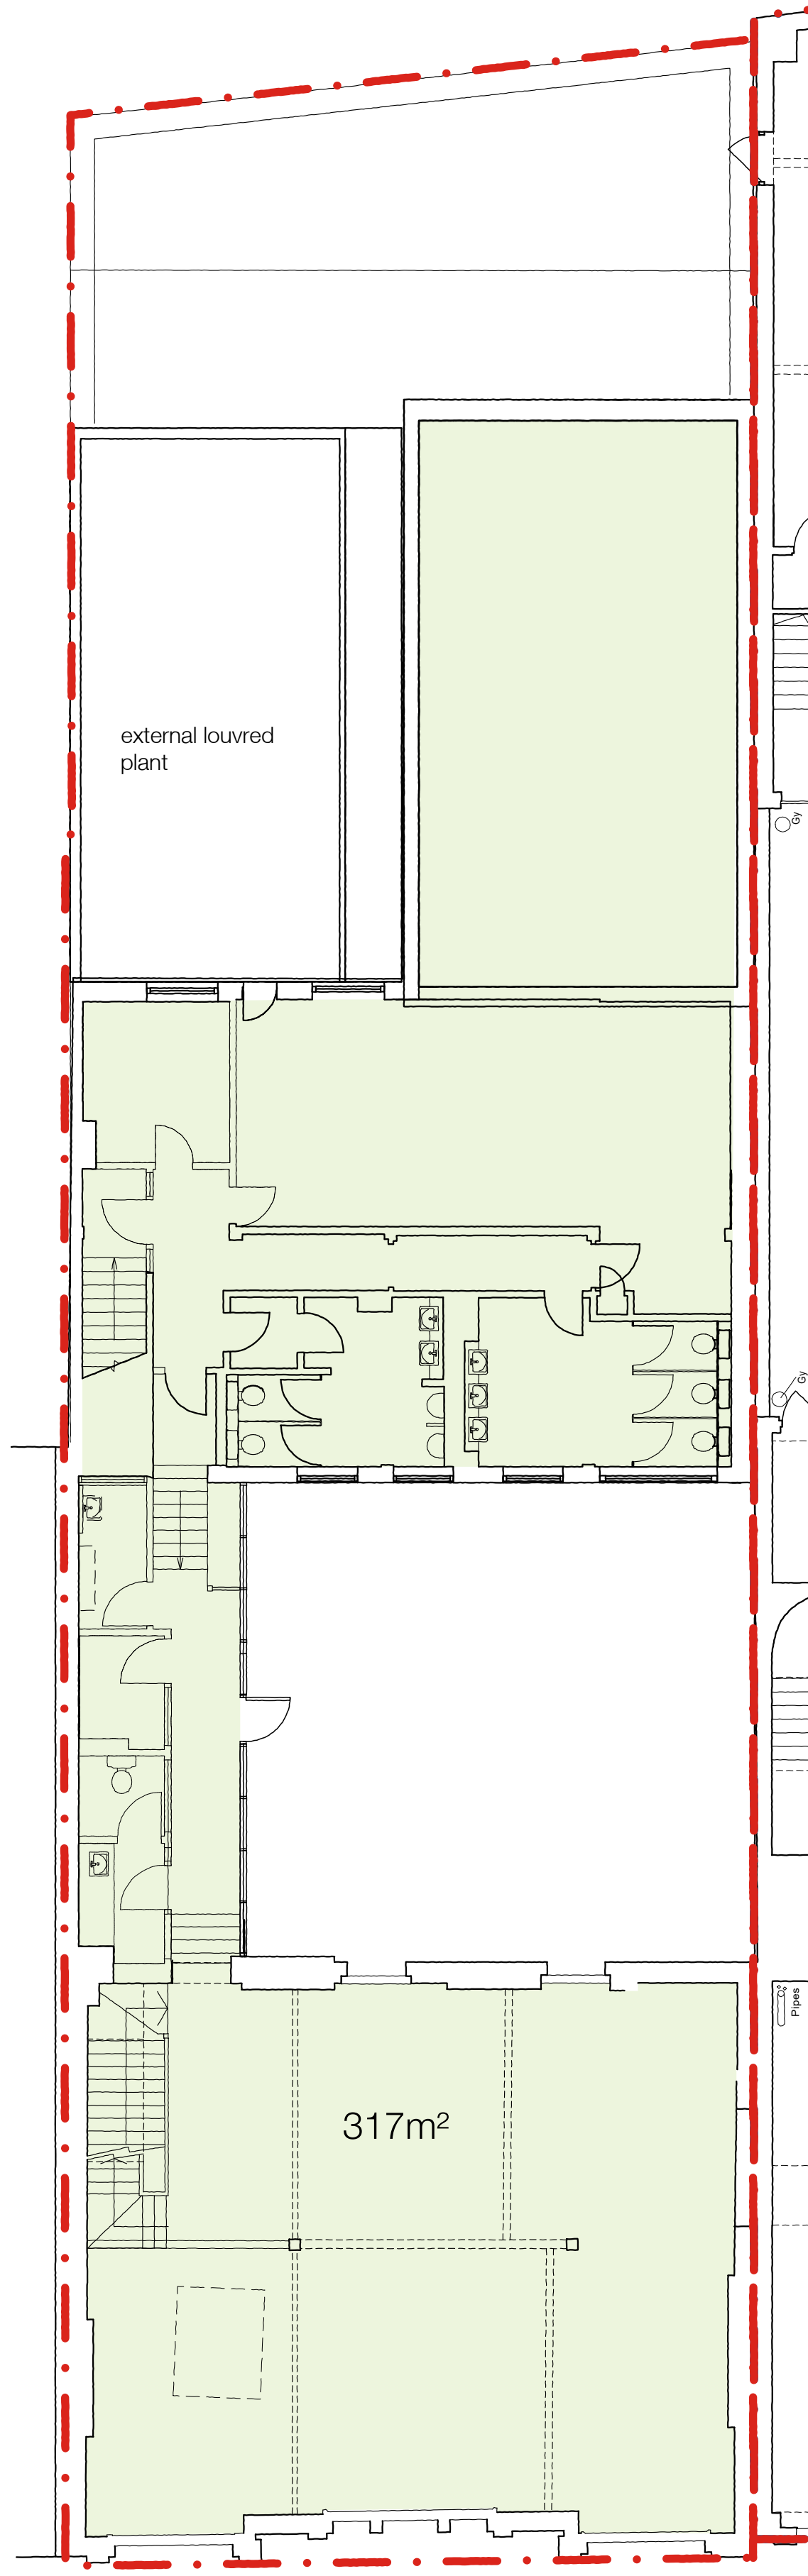

FIRST FLOOR PLAN

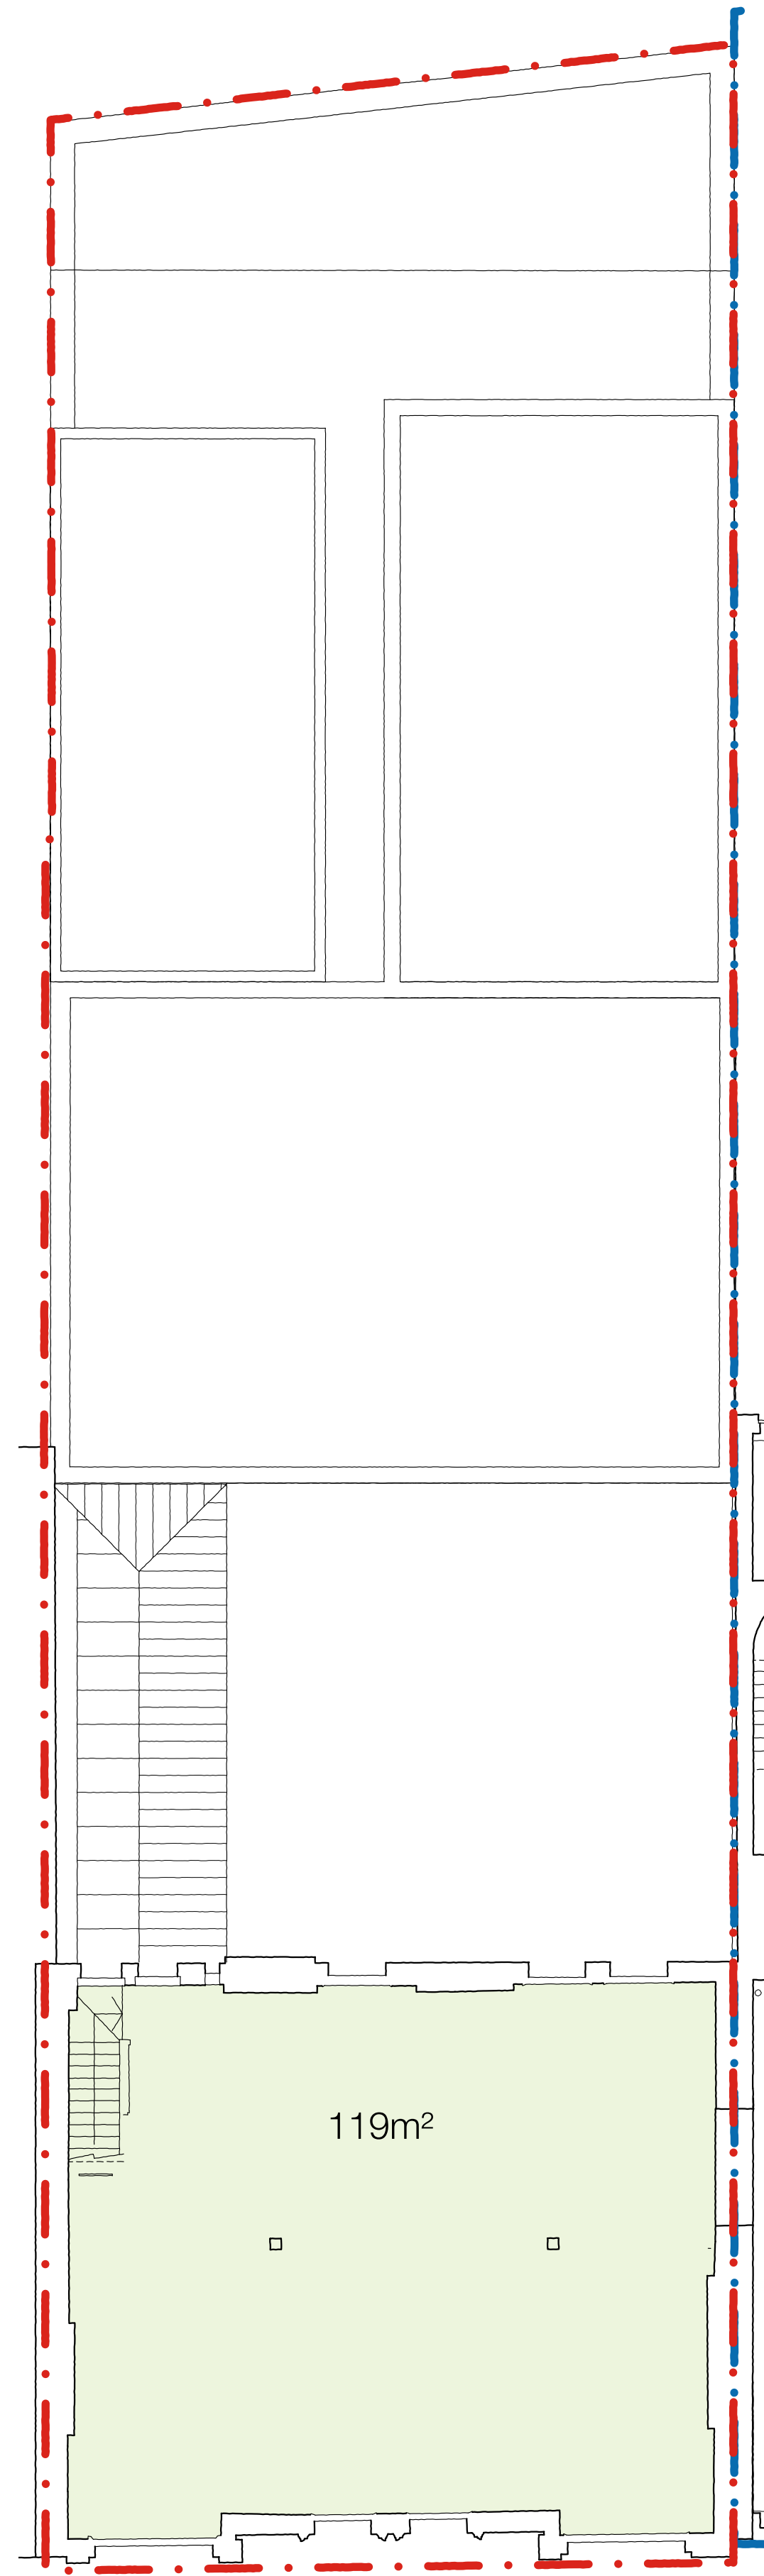


SECOND FLOOR PLAN

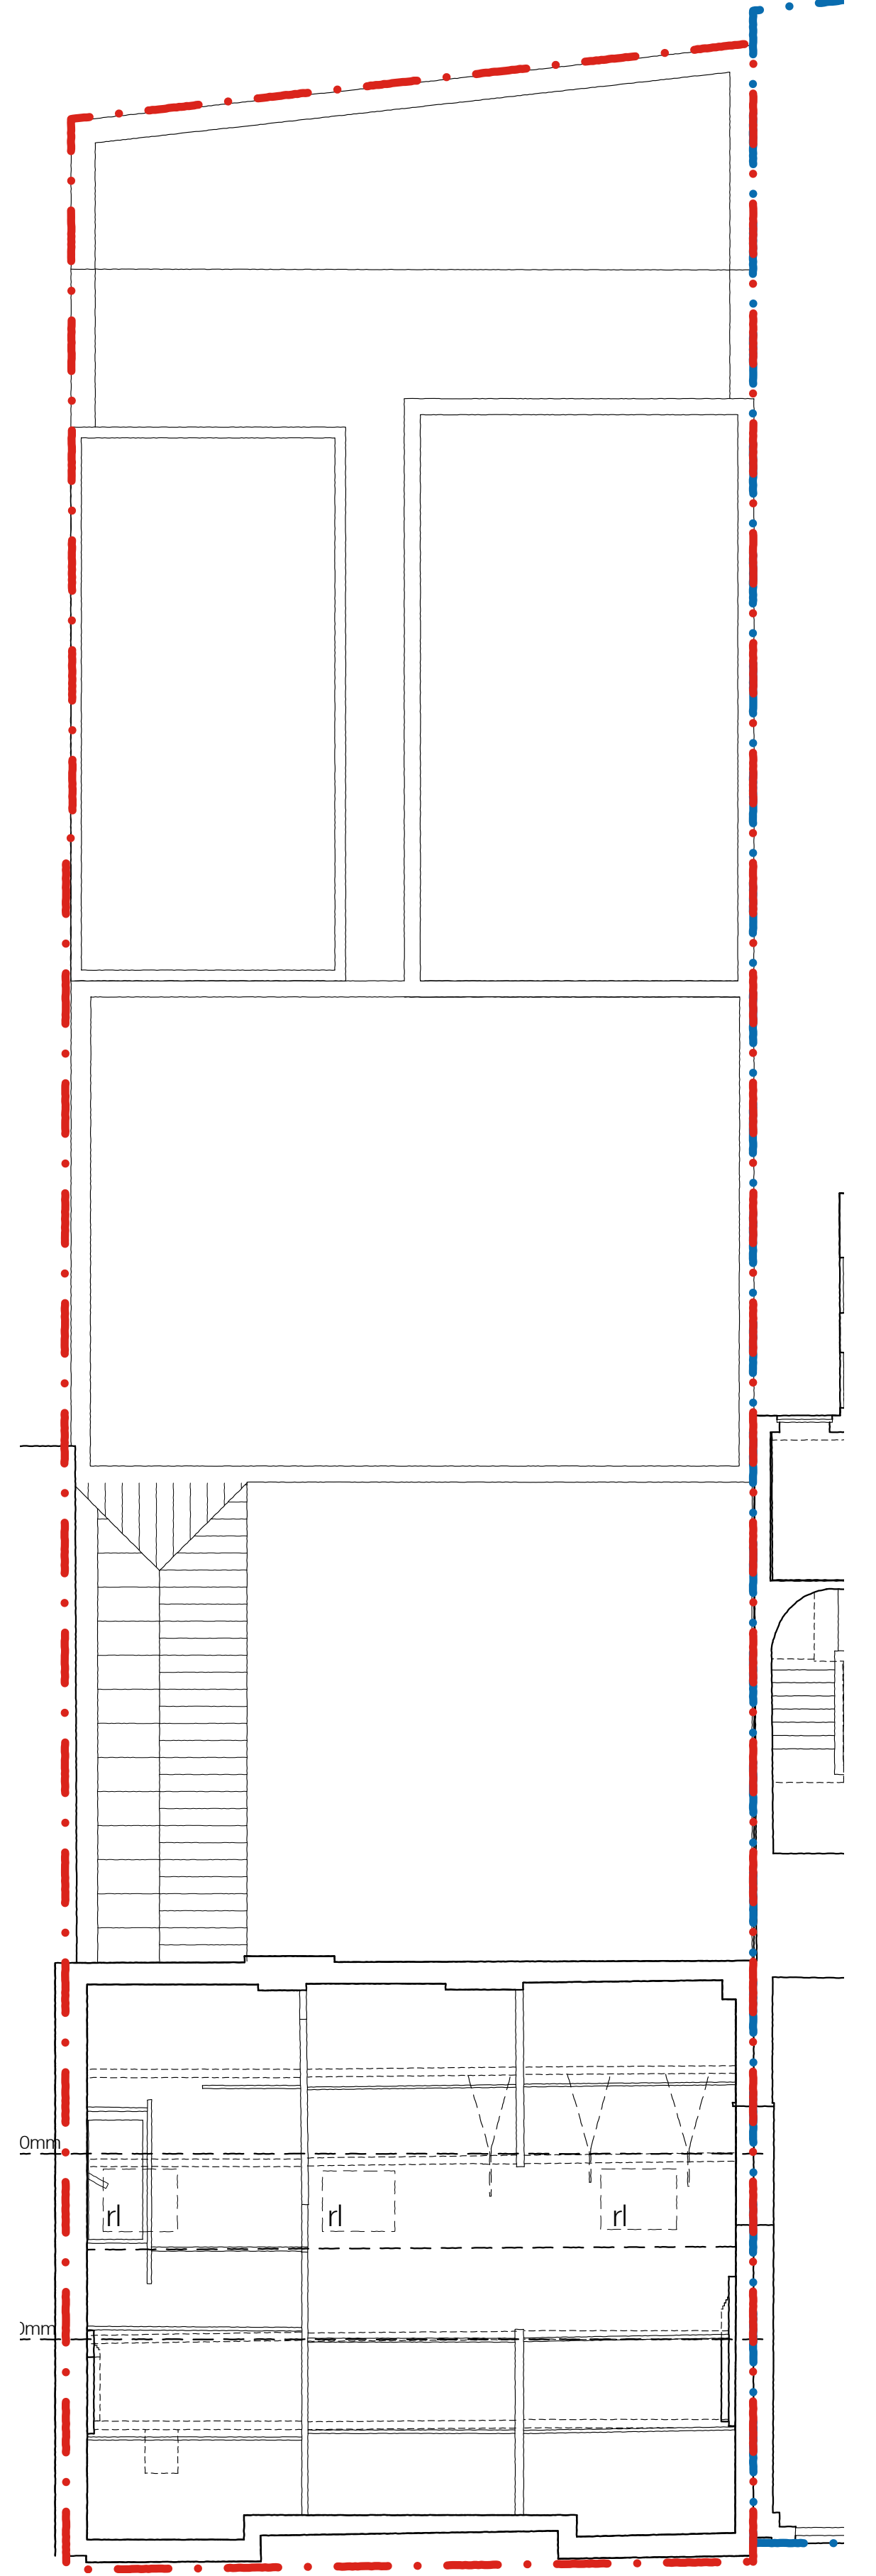

ATTIC FLOOR PLAN



KEY PLAN

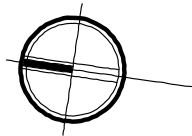

REVISIONS
B FOLLOWING STRIP OUT WORKS

SEPT' 21


SITE 13 - 16 MARKET PLACE

DRAWING EXISTING PLANS

NUMBER 21/16/03C DATE APRIL 21

SCALE 1:200 PAPER


DANKS BADNELL
CHARTERED ARCHITECTS
Kings Stables 3-4 Osborne Mews Windsor Berkshire SL4 1BE
www.danksbadnell.co.uk • enquiry@danksbadnell.co.uk • 01753 859880

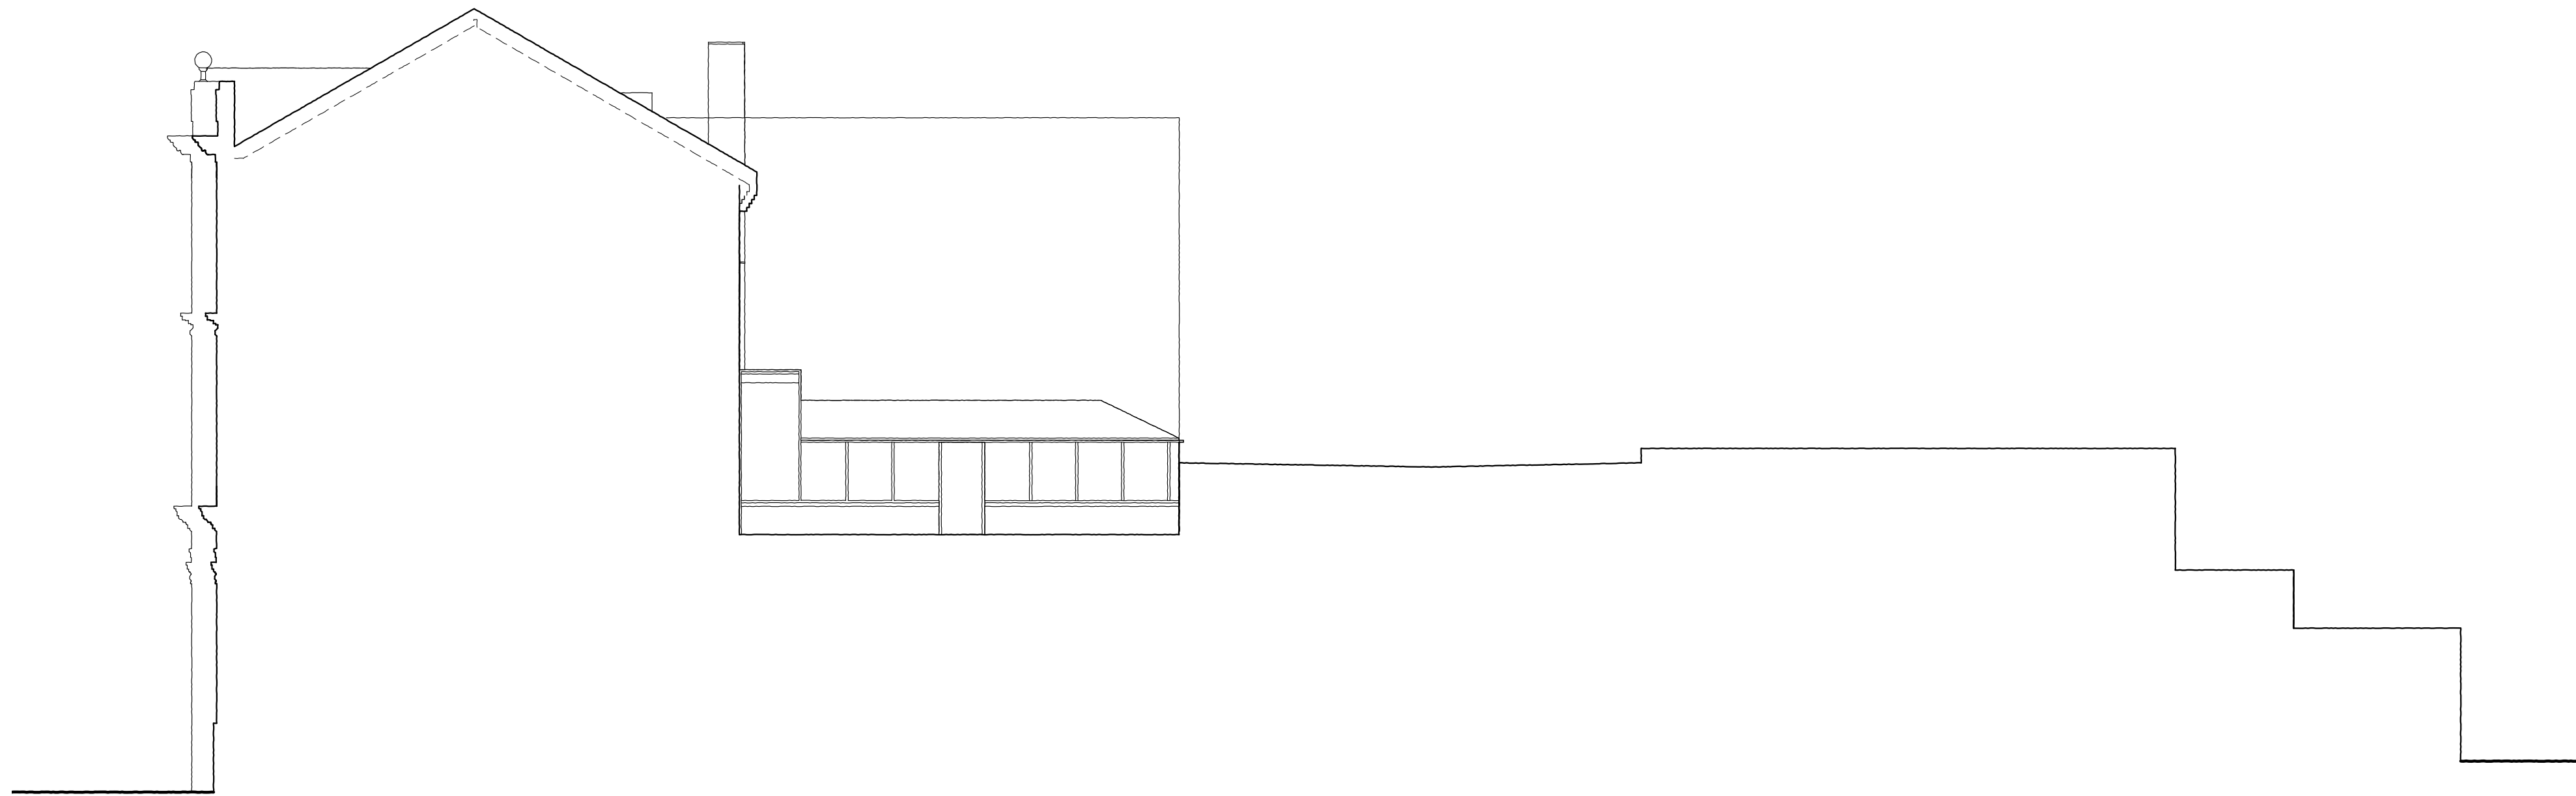

EXISTING SIDE ELEVATION (SOUTH)




EXISTING FRONT ELEVATION (WEST)

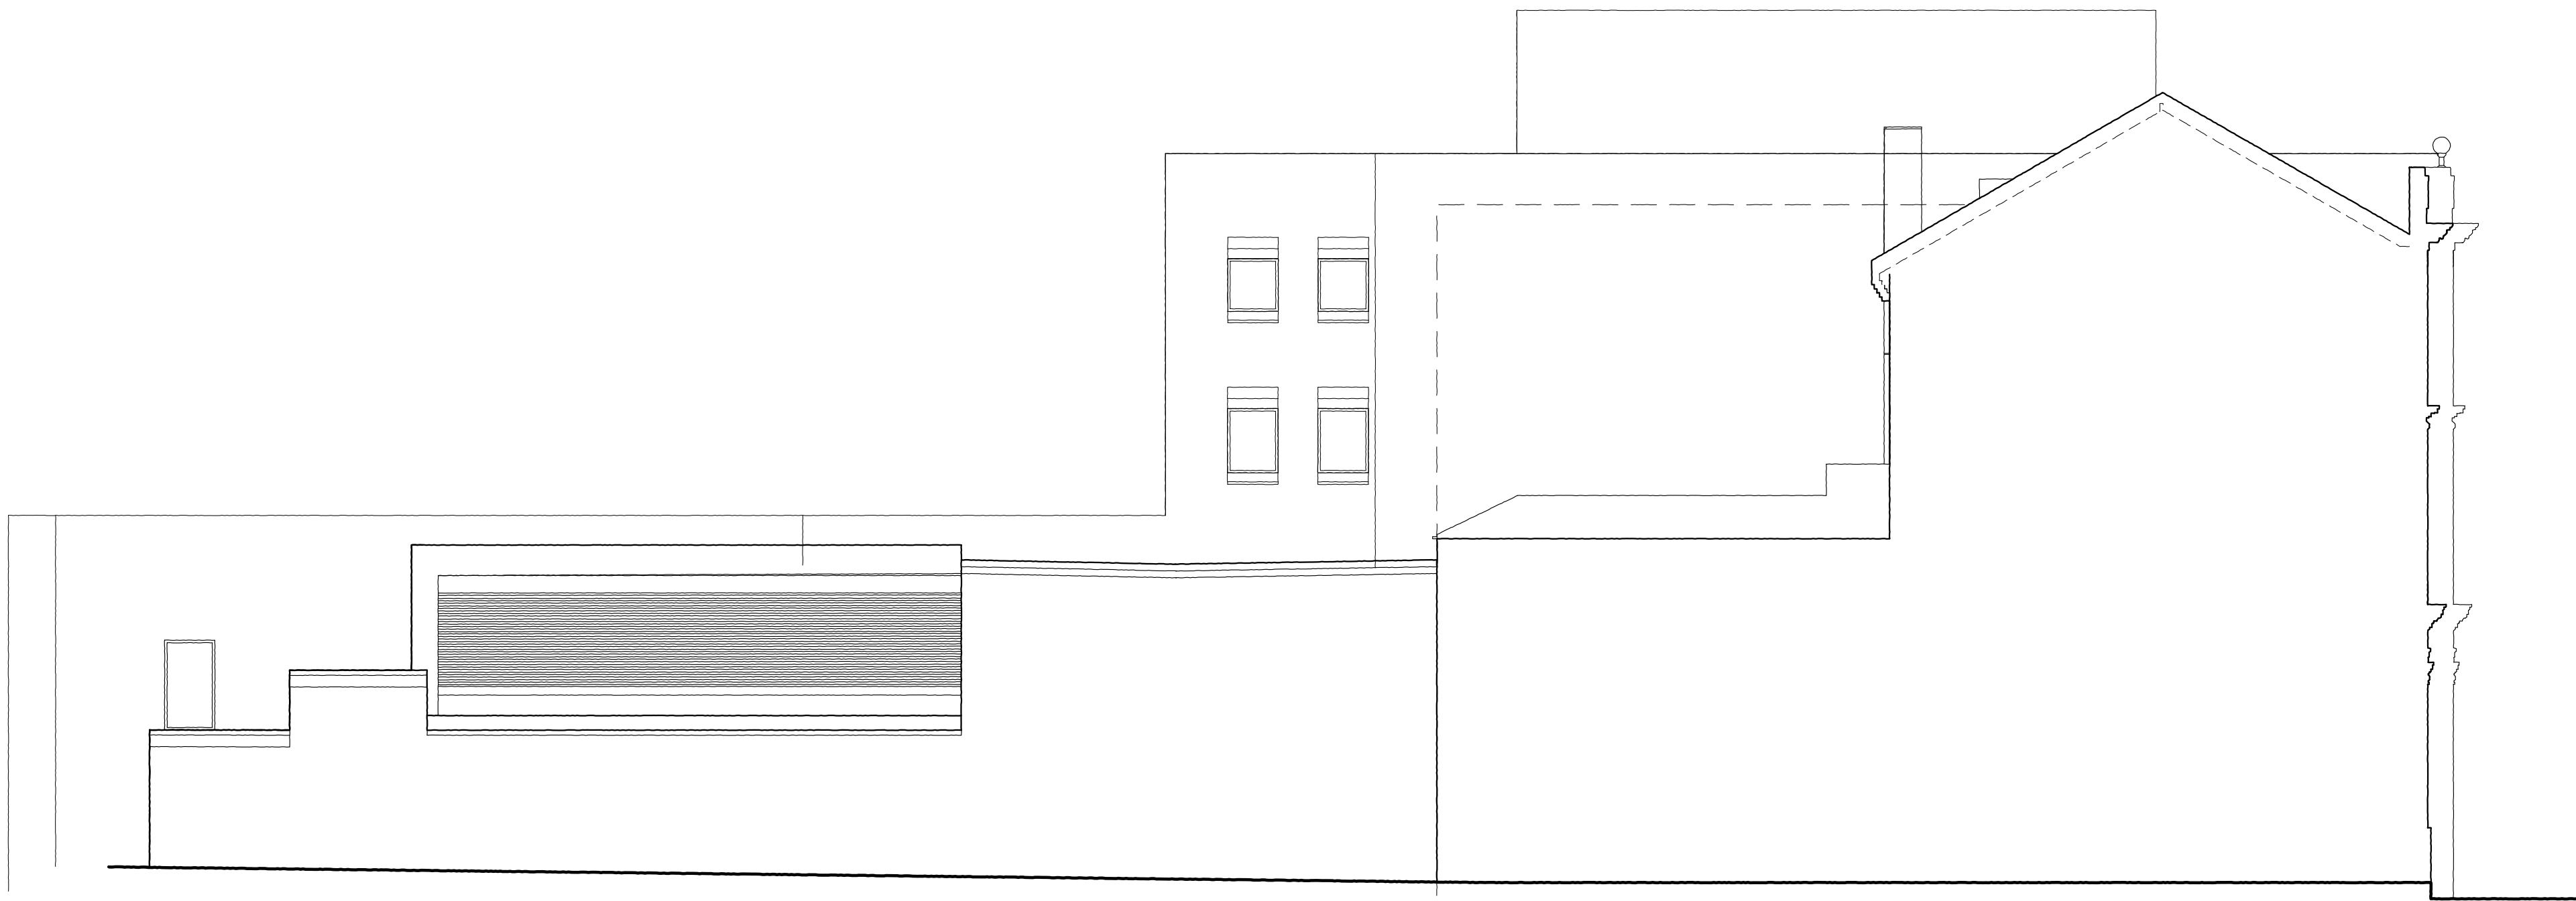


EXISTING SIDE ELEVATION (NORTH)




EXISTING REAR ELEVATION (EAST)

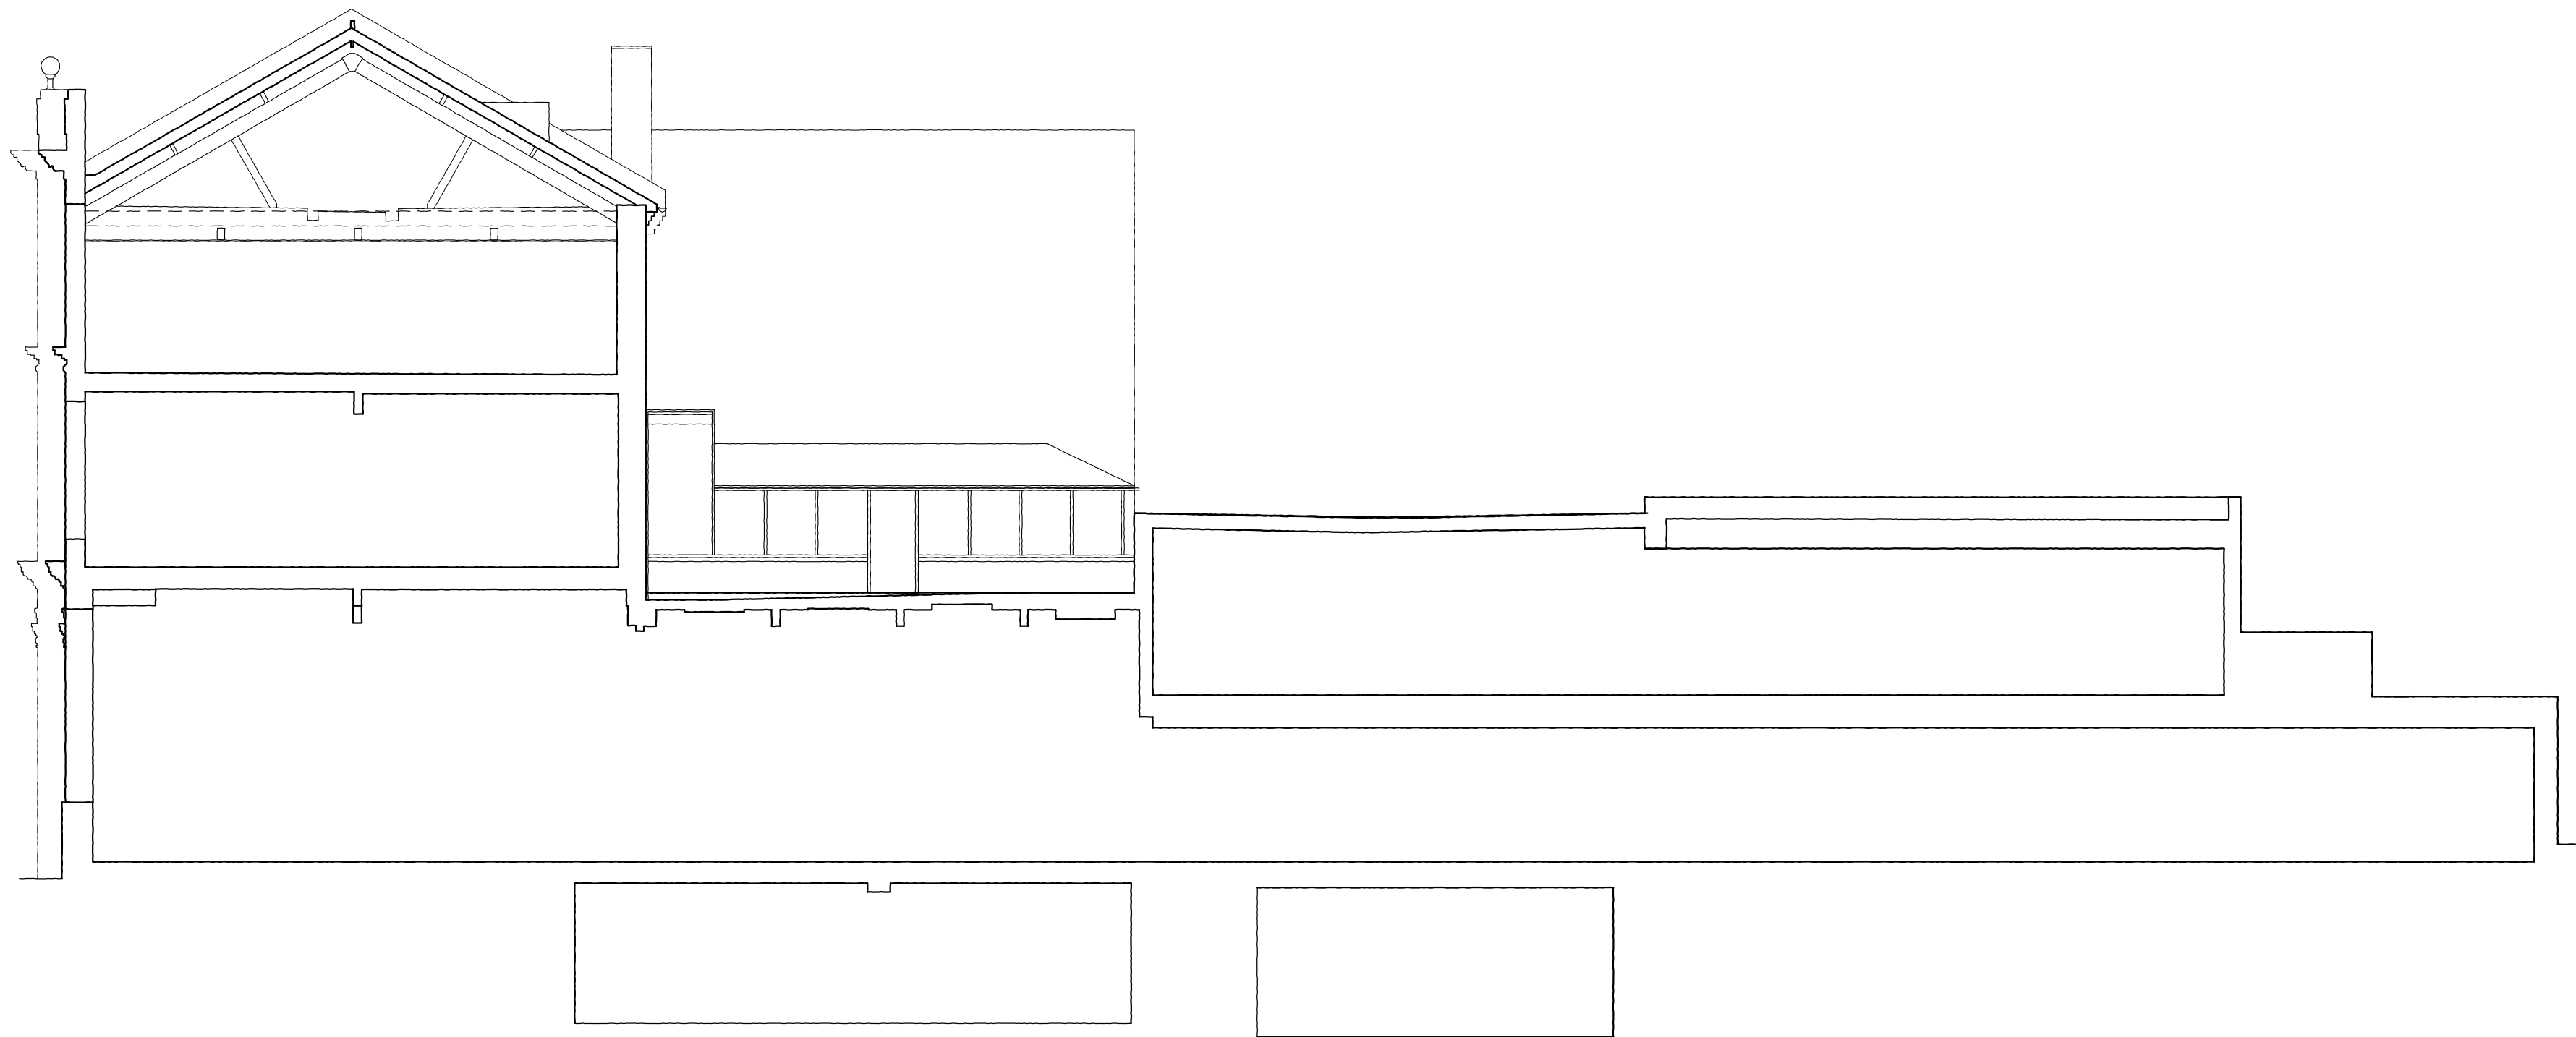


EXISTING SECTIONAL COURTYARD ELEVATION (SOUTH)

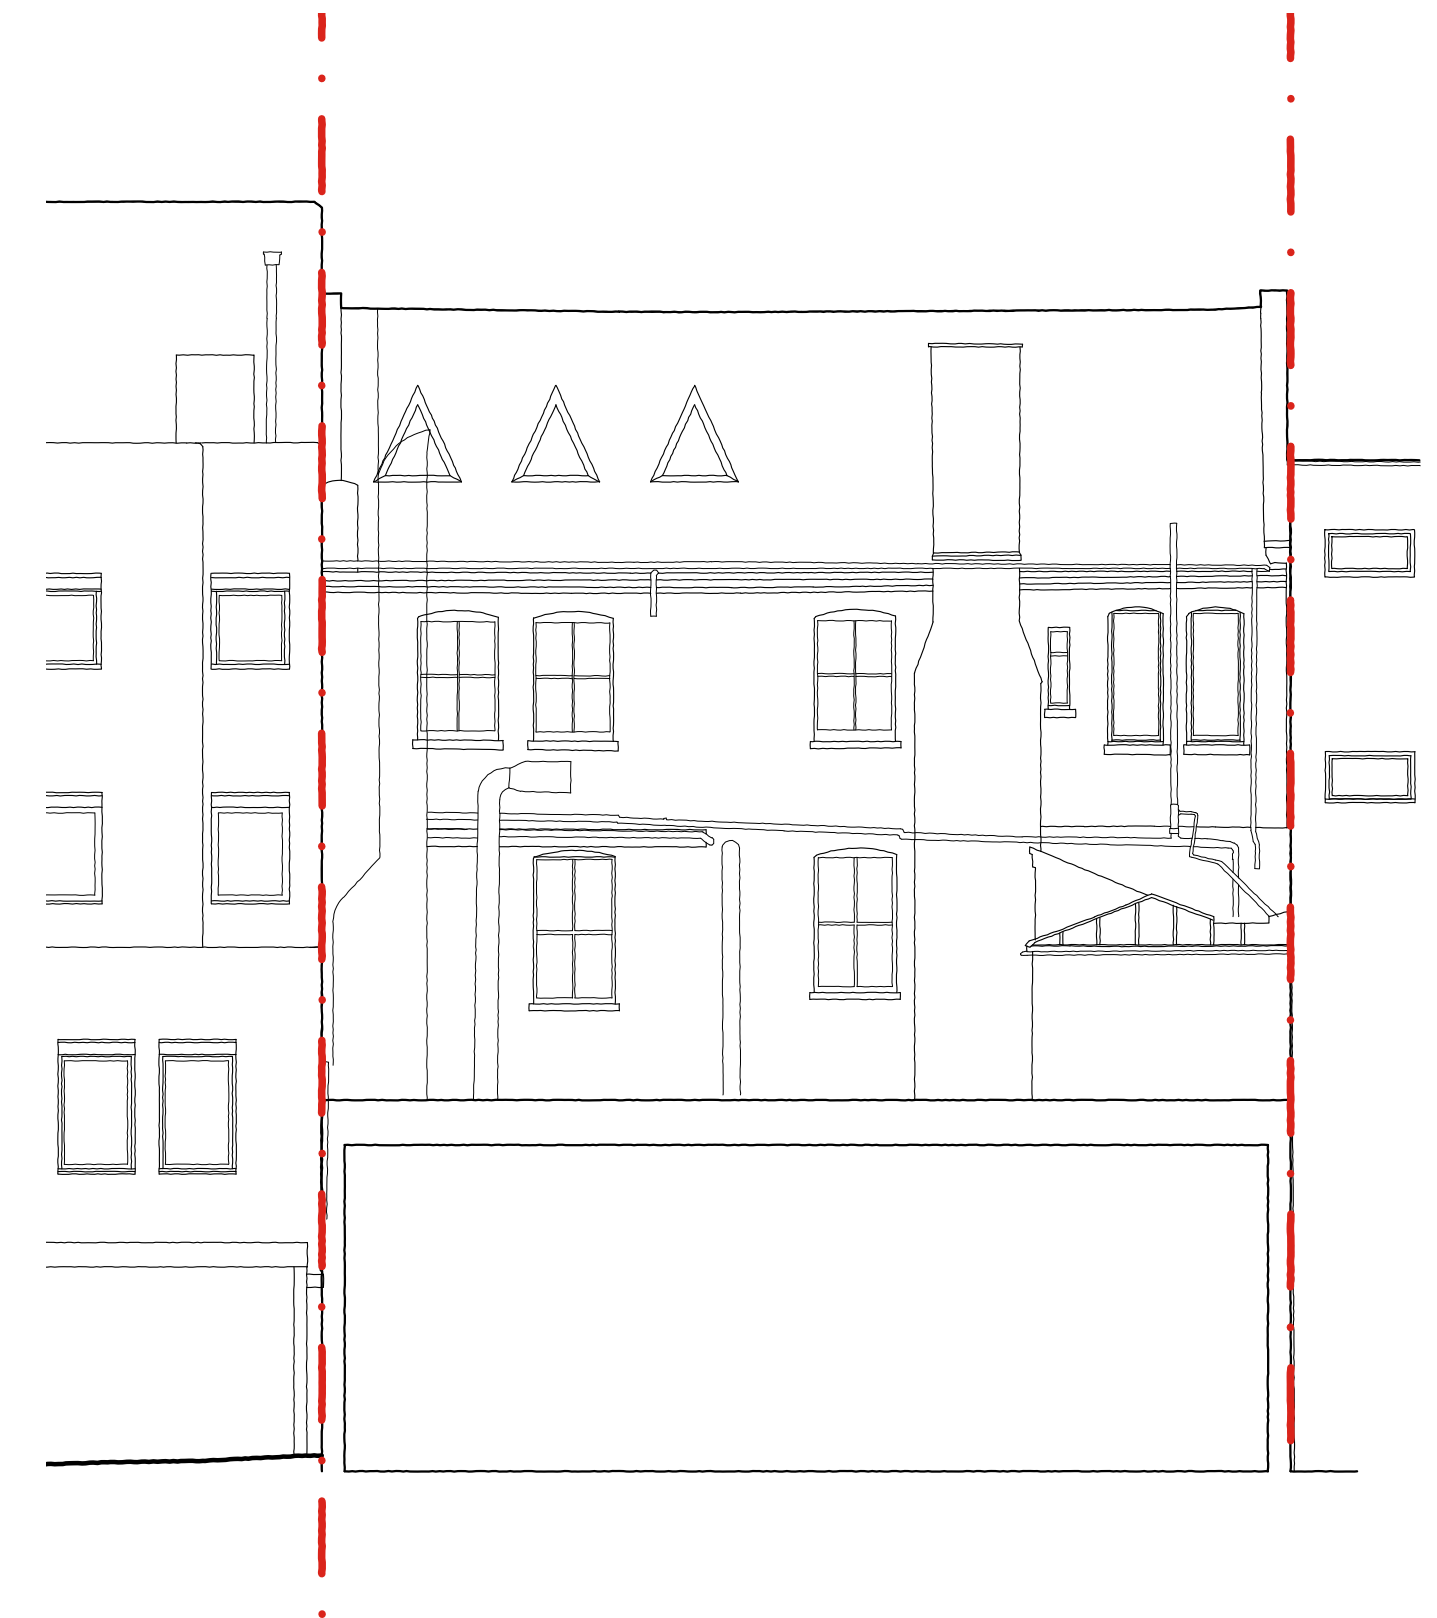

EXISTING SECTIONAL COURTYARD ELEVATION (EAST)

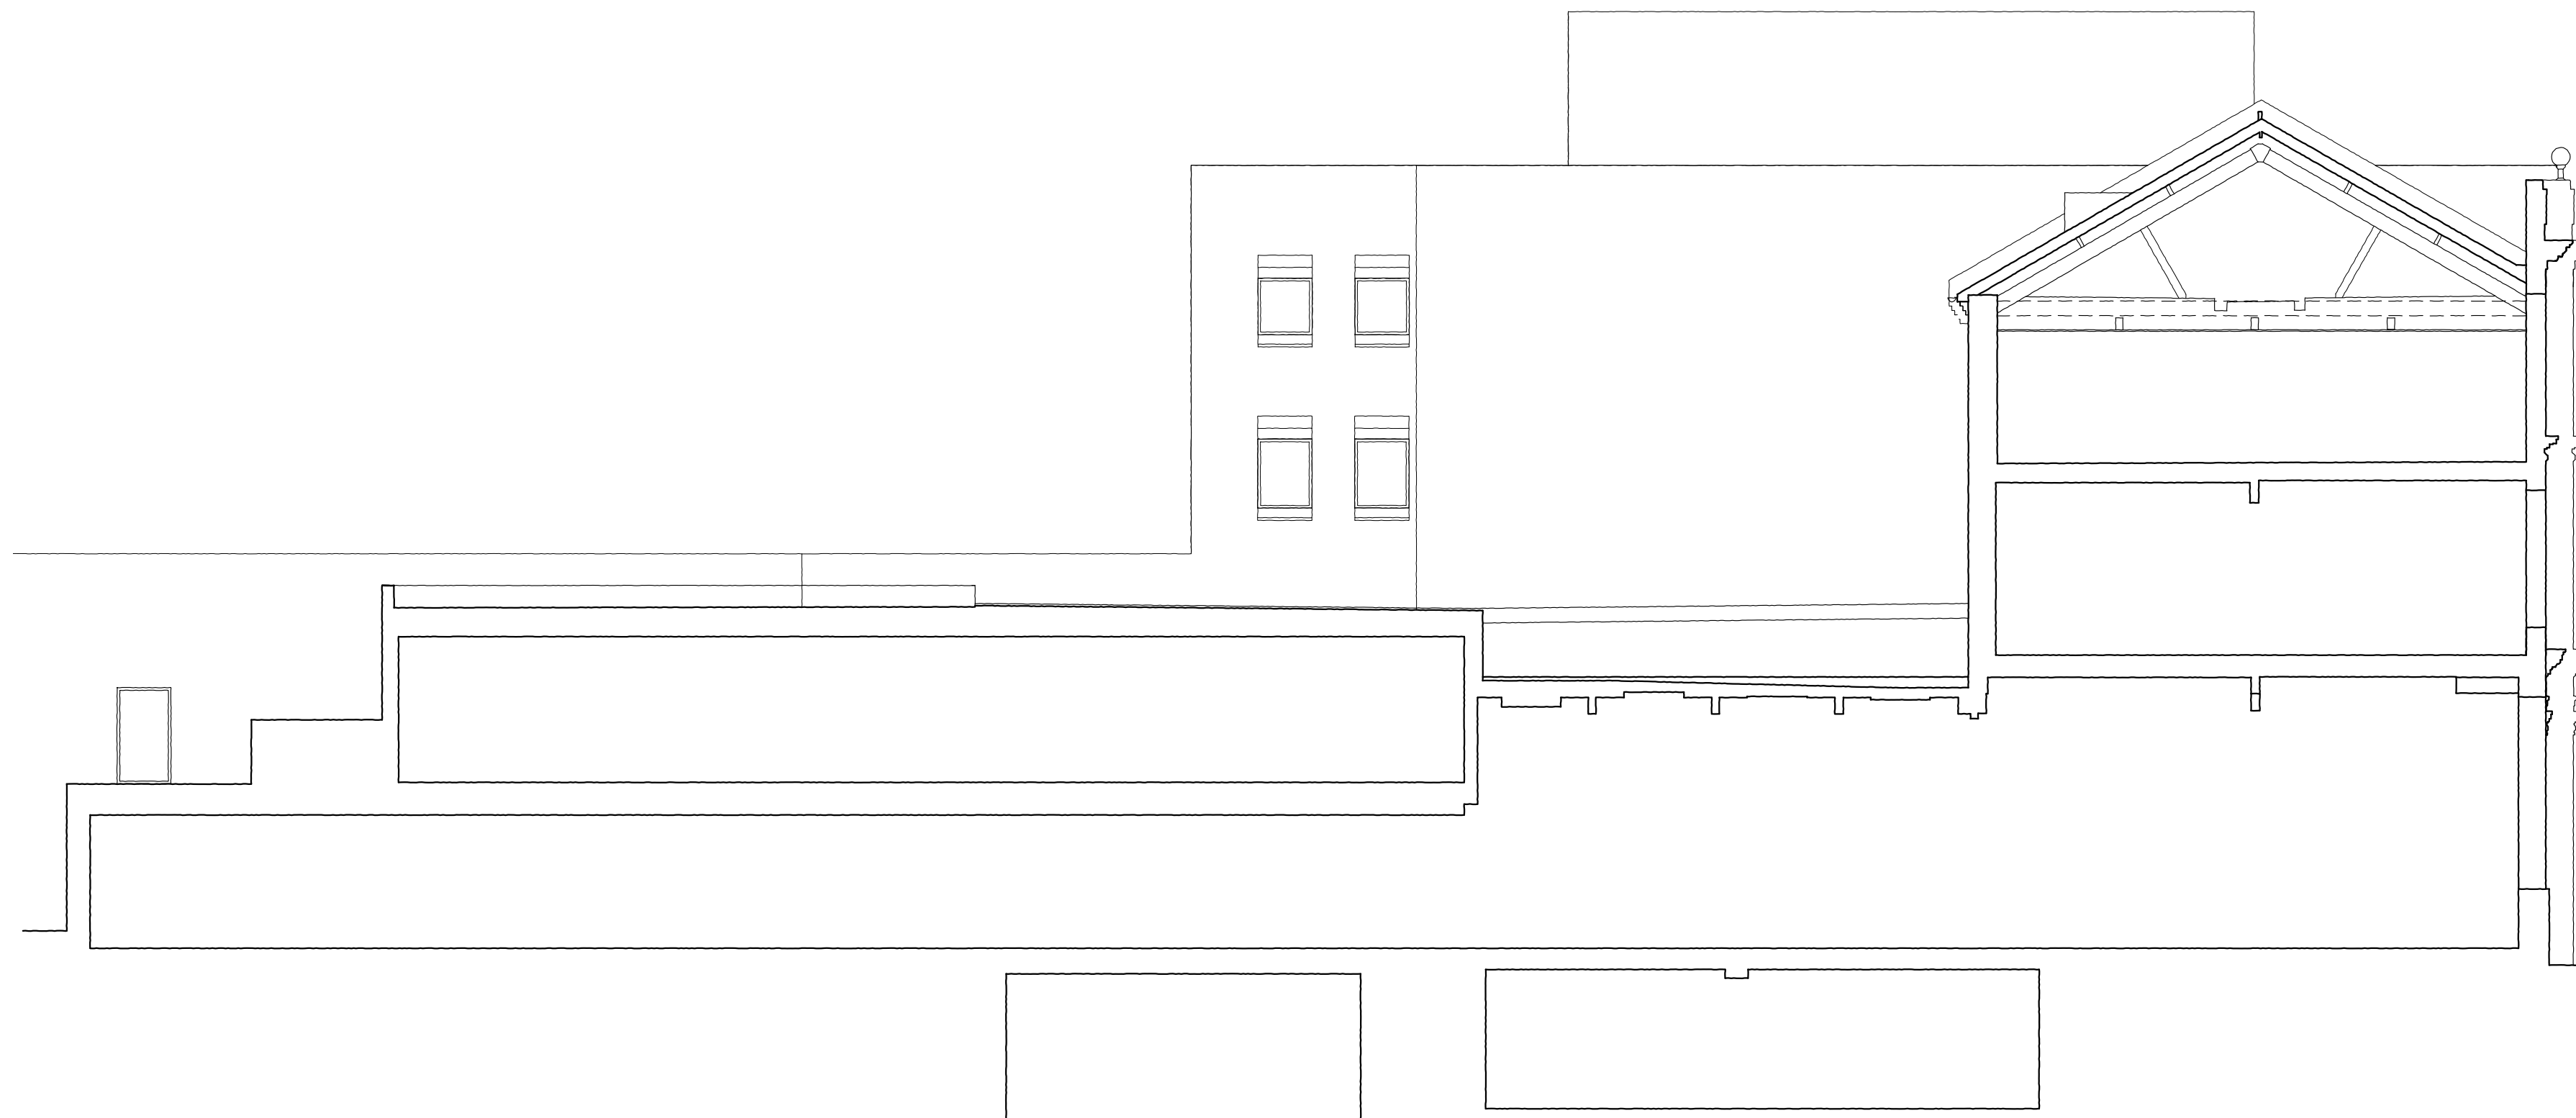

EXISTING SECTIONAL COURTYARD ELEVATION (NORTH)

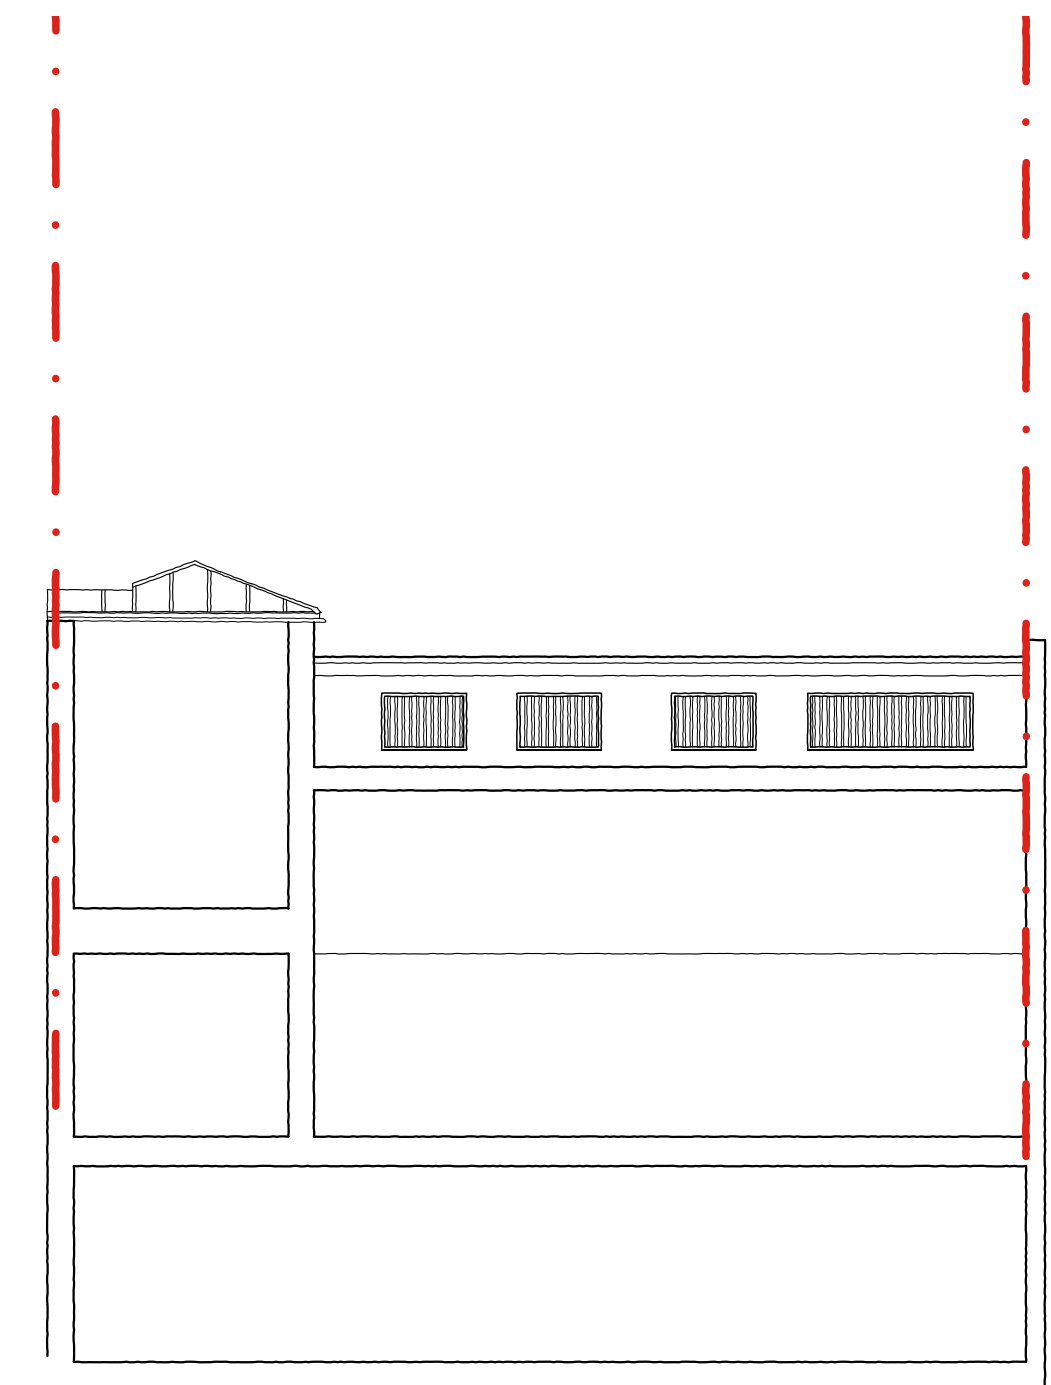

EXISTING SECTIONAL COURTYARD ELEVATION (WEST)