



Ground Floor GIA 47m2
First Floor GIA 49m2
Second Floor GIA 48.5m2
TOTAL GIA 144.5m2

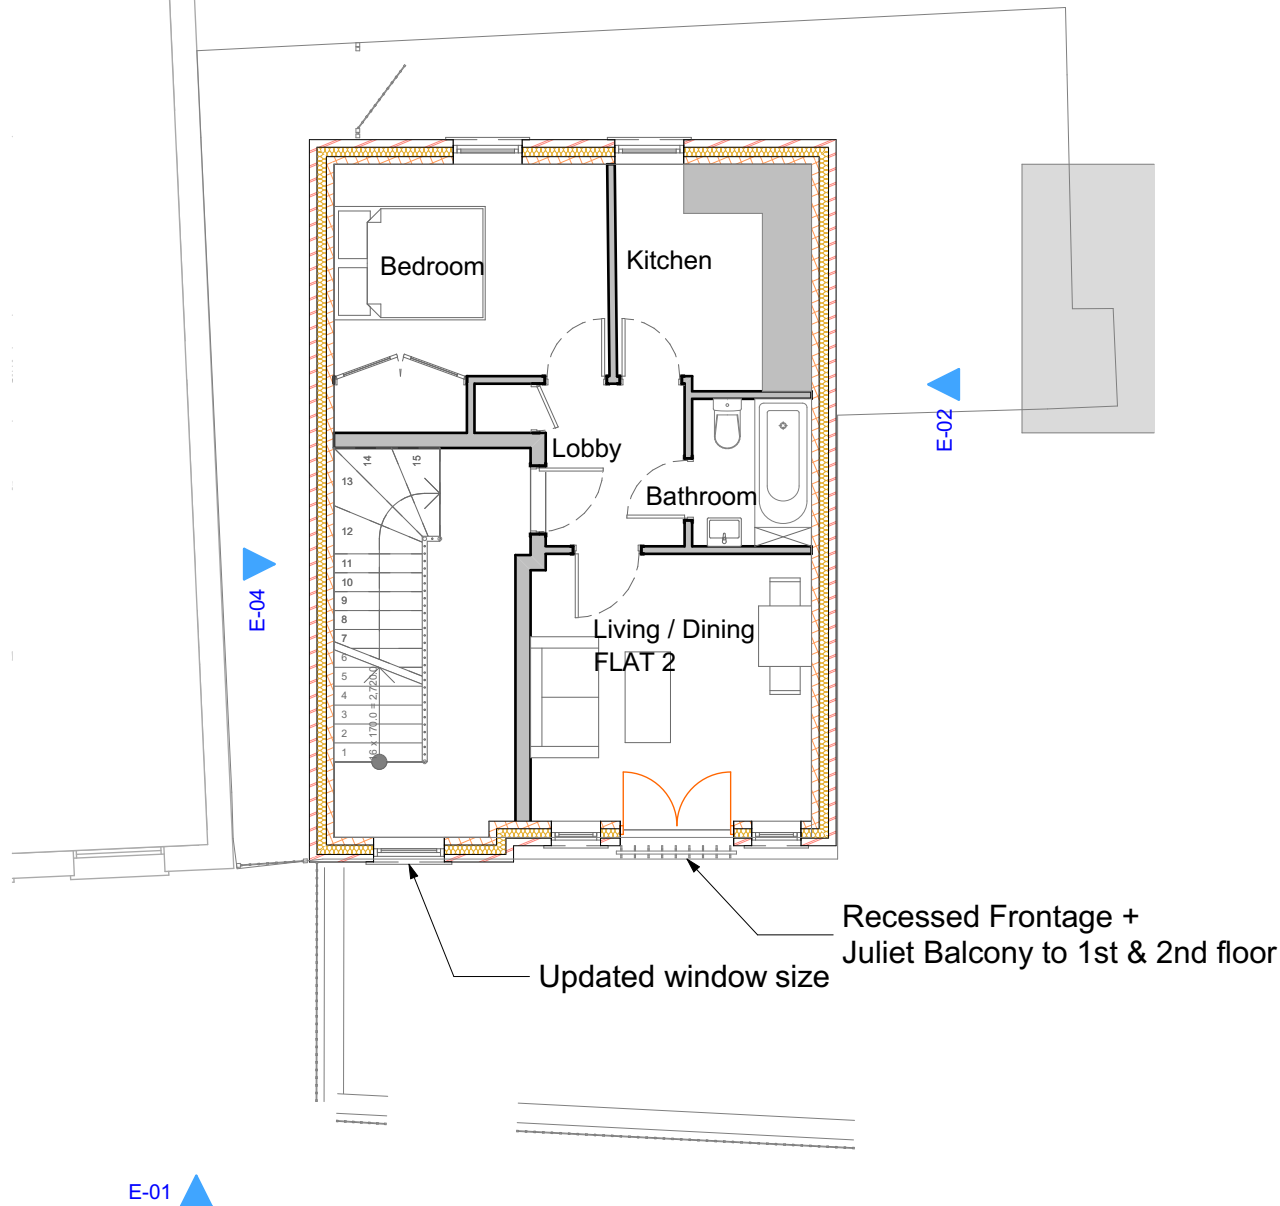

© This drawing remains the property of The Keen Partnership and shall not be copied without prior written consent.

All dimensions to be checked on site and any discrepancies to be reported before work commences.

Notes:

 

REV A - Bay Window Detail Across All Floors.
Windows Standard 600mm Width.

THE KEEN PARTNERSHIP
The Courtyard
Edinburgh Road
Reading RG30 2UA
Tel: 0118 9510 855
Fax: 0118 9510 866
chris@keenpartnership.co.uk
www.keenpartnership.co.uk

cabe
chartered association
of building engineers

RICS

COLEGIO DE INGENIEROS DE VENEZUELA

COLEGIO de Arquitectos de Venezuela

Client:
Mr. Abdul Naveed

Job Title:
#Project Name
84 London Street Reading RG1 4SJ

Drawing Title:
Proposed First Floor Plan

Drawing Date: 25-06-18	Status: Planning
Issue Date: 28/01/2022	Drawn By: M.W
	Scale: 1:100@A4
Job No: 9053	Drawing No: PL-08
	Rev: REV B