



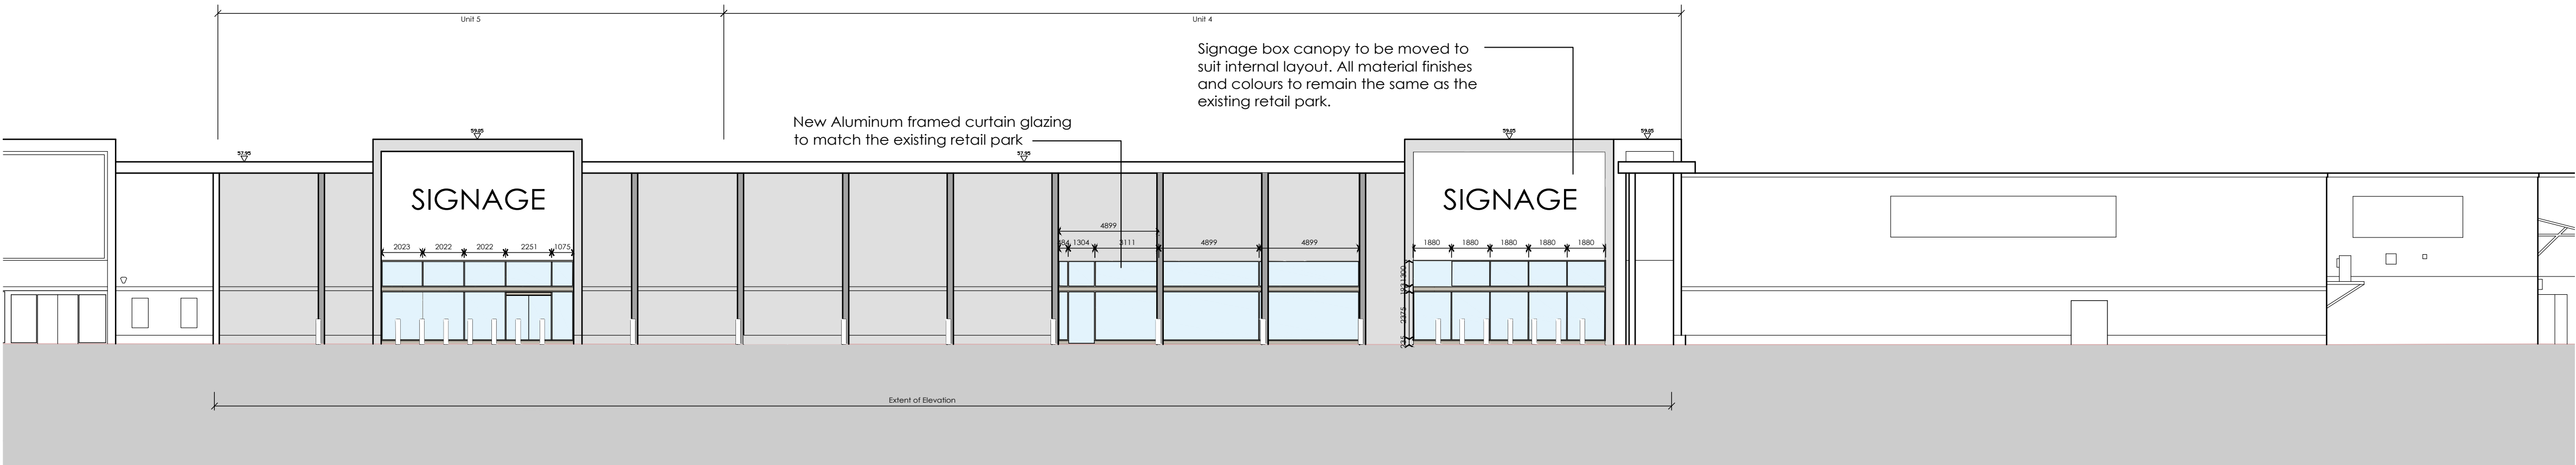


Proposed North East Elevation



Proposed North West Elevation

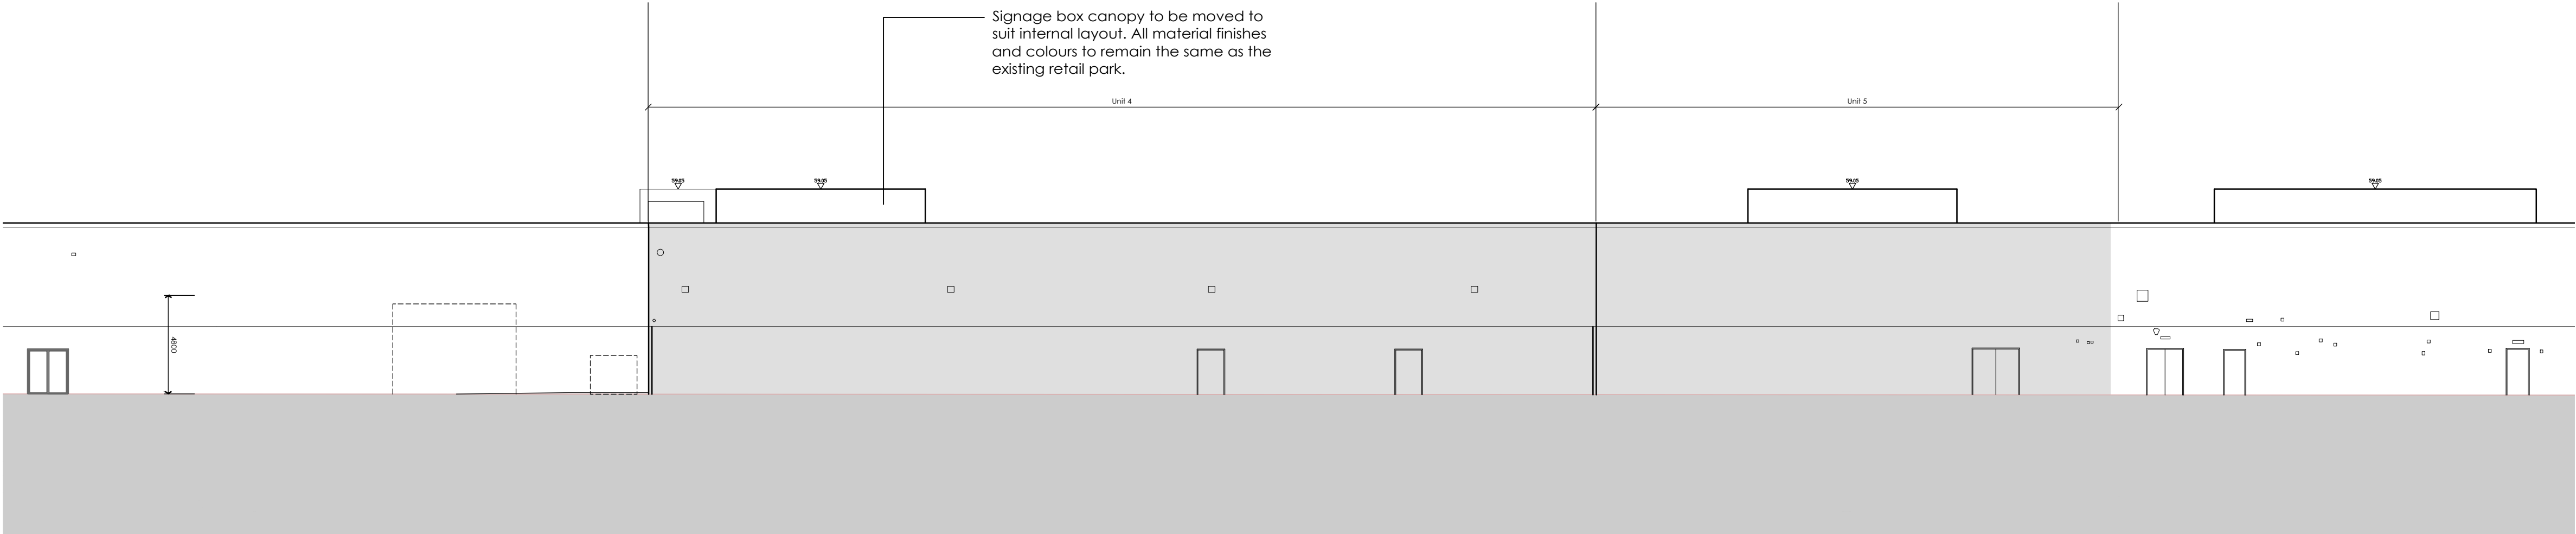

Proposed South East Elevation

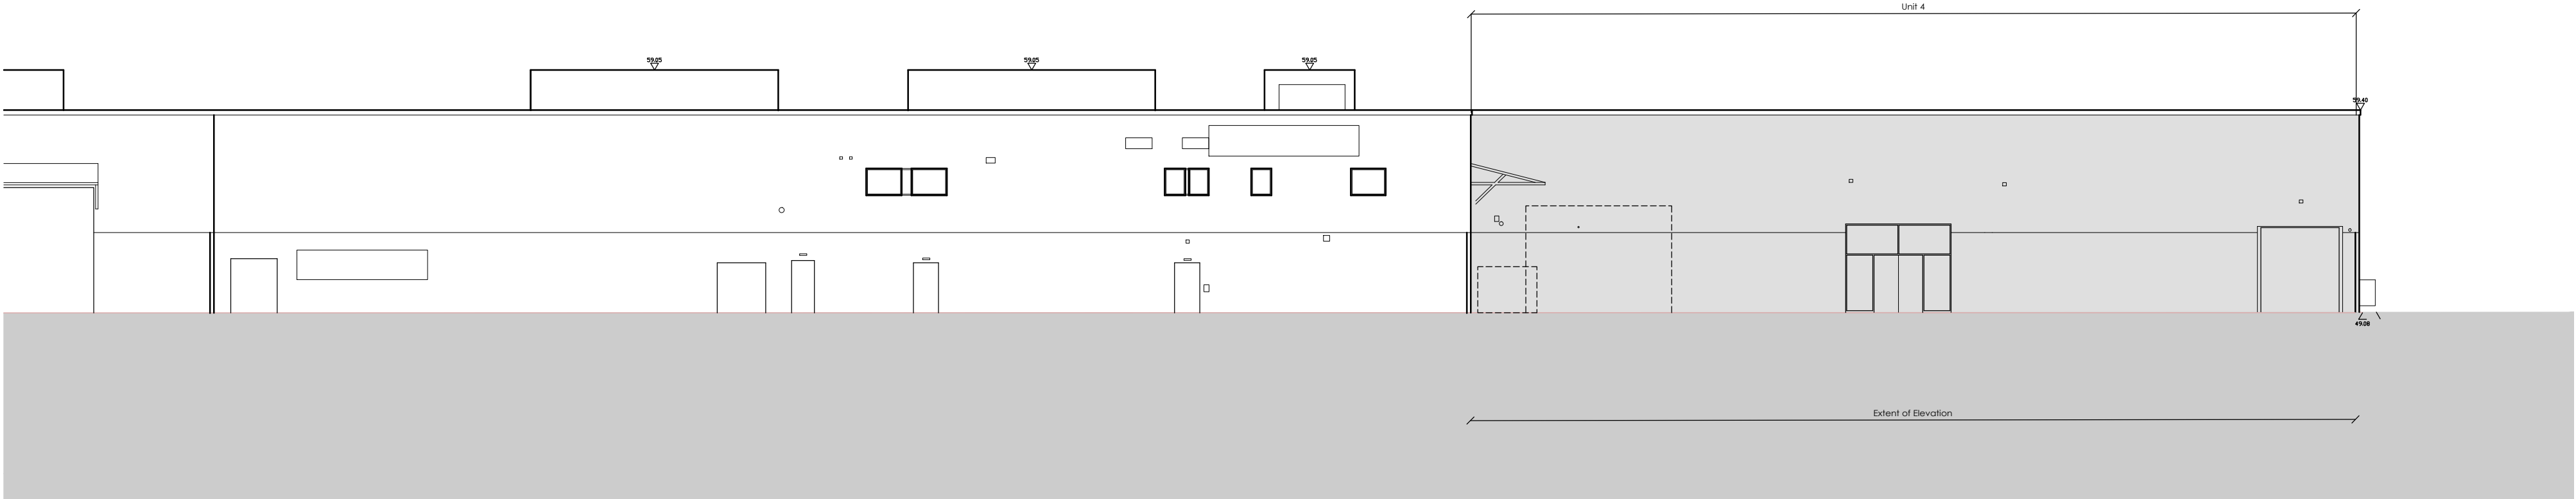

Proposed South West Elevation

General Notes

All site dimensions shall be verified by the Contractor on site prior to commencing any works.

Do not scale from this drawing.

Only work to written dimensions.

This drawing is the property of Fletcher-Rae (UK) Limited (t/a Fletcher-Rae) and copyright is reserved by them. The drawing is not to be copied or disclosed by or to any unauthorised persons without the prior written consent of Fletcher-Rae (UK) Limited.

Revision	E	Door to rear of unit added to suit	10.02.2022	JDC
	D	Amendments as requested by the planning consultant	06.01.2022	AE
	C	Amendments as requested by the planning consultant	21.12.2021	JDC
	B	Amendments as requested by the planning consultant	16.12.2021	AE
	A	Amendments as requested by the planning consultant	15.12.2021	AE

Scale 1:100@A1

Status SK

Drawn by AE

Date December 2021

Client

Westmount Real Estate

Project
Brunel Retail Park, Reading

Drawing Description
Proposed Unit 4 Elevations

Drawing No. 19032_PL78

Rev. E

fletcher-rae
Architects | Master Planners | Designers

Hill Quays, 5 Jordan Street, Manchester, M15 4PY

t ■ +44 (0)161 242 1140
f ■ +44 (0)161 242 1141
w ■ www.fletcher-rae.com
e ■ info@fletcher-rae.com

