



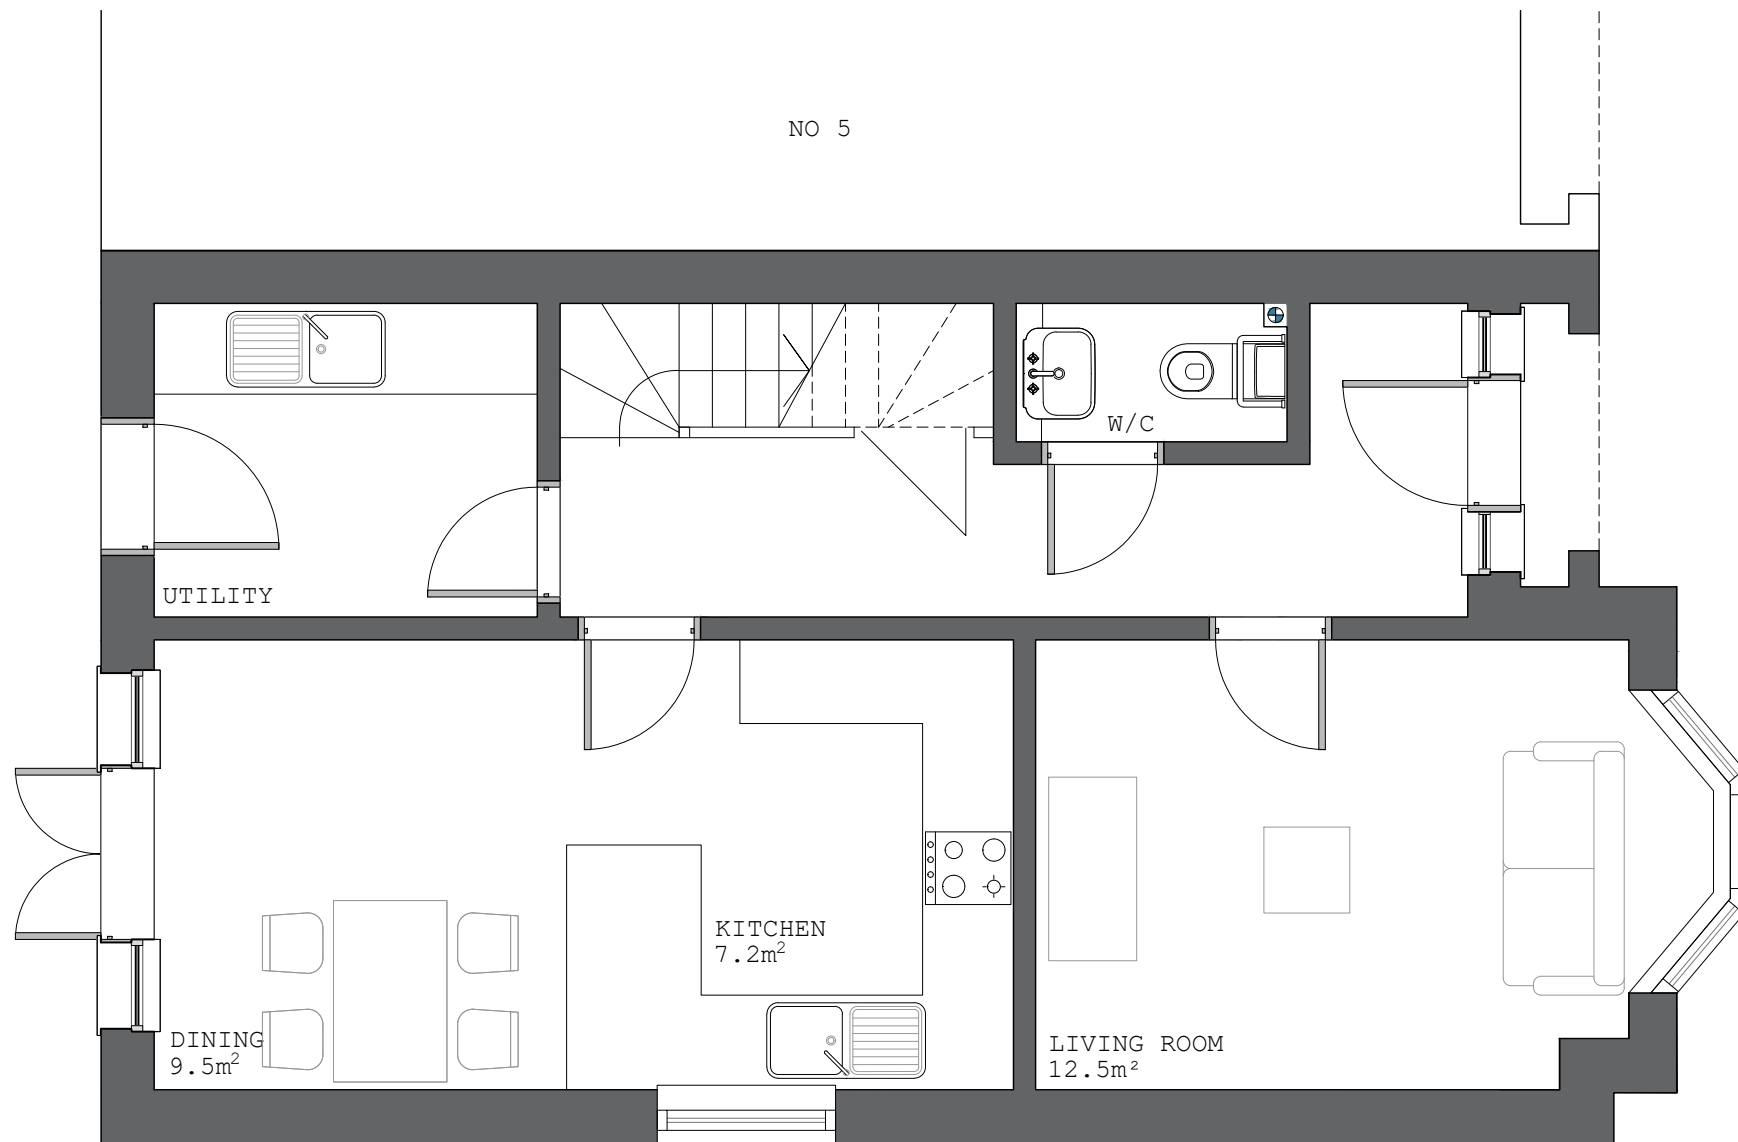

all drawings remain the copyright of colony and cannot be reproduced on whole or part without our approval this drawing is for planning purposes only and not a construction issue documents & drawings are not to be altered without the consent of colony dimensional accuracy only applies to the written notation drawings issued by colony are to be cross-referenced where necessary with other relevant consultants' information if any contradiction is found in the drawing set, or if you are in any doubt, ask the architect				Project: 4 Ivanhoe Close Reading, RG30 2GS							
	Collaborating with: Alan Chun Hin			Drawing Name: Existing Ground Floor Plan							
	Job: 759	Drawing: 02-02	Revision: -								
				Date: 07.2021	Status: planning						
			Drawn By: JO	Checked By: SH					Colony Architects Ltd. The Wine Store, Brewery Court, Theale, Reading, RG7 5AJ +44 (0)118 380 0328 hello@colonyarchitects.com colonyarchitects.com		
NOTES	1:50	01	02	03	04	05	06				

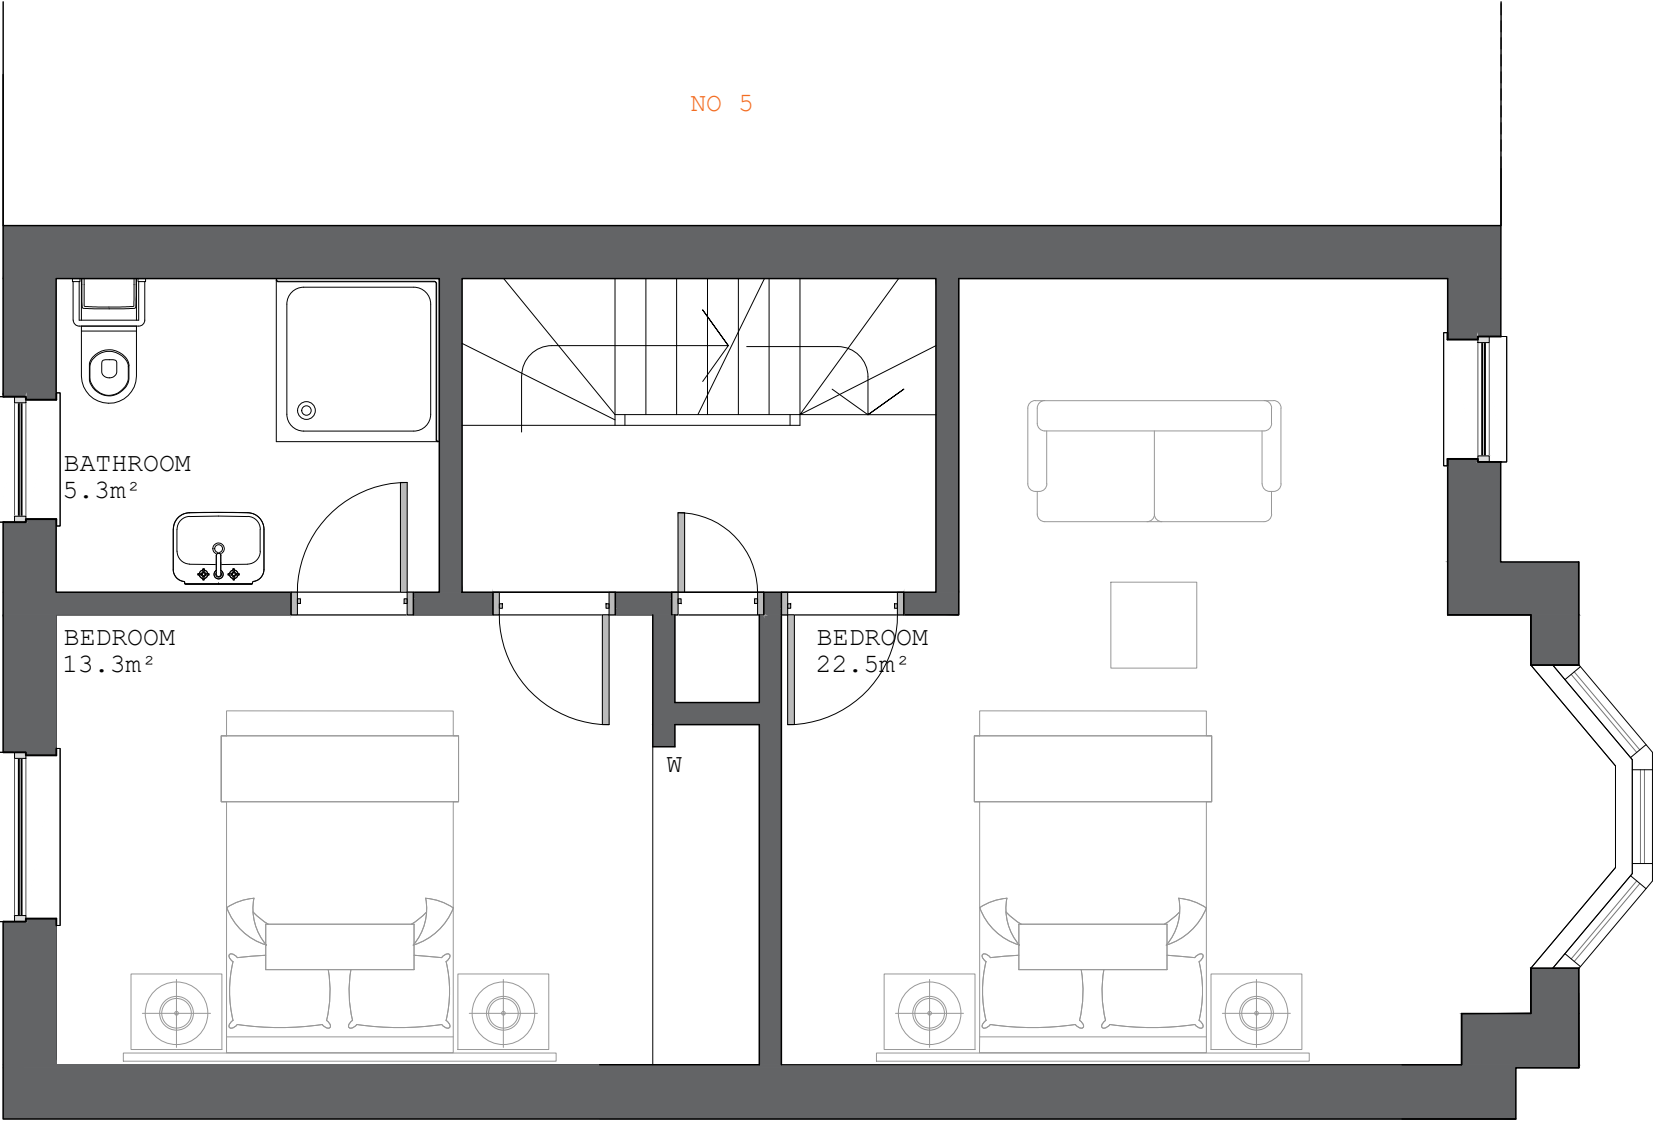

all drawings remain the copyright of colony and cannot be reproduced in whole or part without our approval

this drawing is for planning purposes only and not a construction issue

documents & drawings are not to be altered without the consent of colony

dimensional accuracy only applies to the written notation

drawings issued by colony are to be cross-referenced where necessary with other relevant consultants' information

if any contradiction is found in the drawing set, or if you are in any doubt, ask the architect



Collaborating with:
Alan Chun Hin

Job: **759** Drawing: **02-03** Revision: **-**


Project:
4 Ivanhoe Close
Reading, RG30 2GS

Drawing Name:
Existing First Floor Plan

Date: 07.2021 **Status:** planning
Drawn By: JO **Checked By:** SH



Colony Architects Ltd.
The Wine Store, Brewery Court,
Theale, Reading, RG7 5AJ
+44 (0)118 380 0328
hello@colonyarchitects.com
colonyarchitects.com

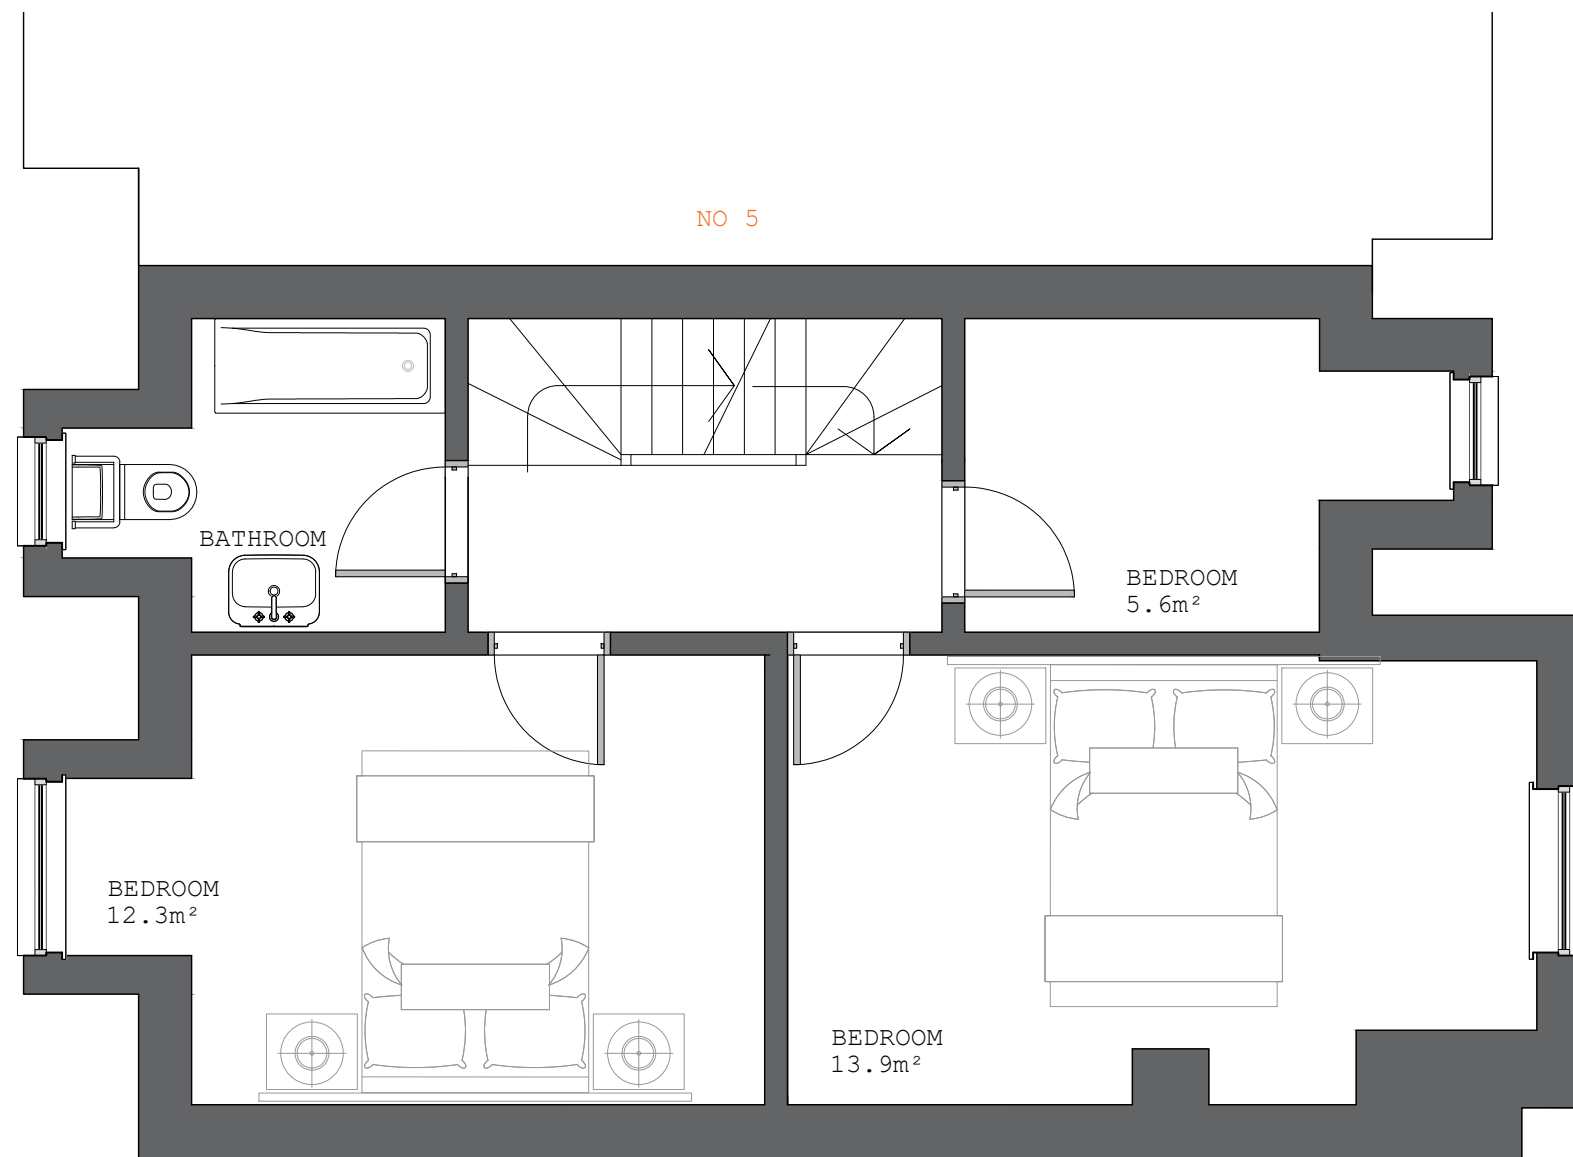

all drawings remain the copyright of colony and cannot be reproduced on whole or part without our approval this drawing is for planning purposes only and not a construction issue documents & drawings are not to be altered without the consent of colony dimensional accuracy only applies to the written notation drawings issued by colony are to be cross-referenced where necessary with other relevant consultants' information if any contradiction is found in the drawing set, or if you are in any doubt, ask the architect				Project: 4 Ivanhoe Close Reading, RG30 2GS					
	Collaborating with: Alan Chun Hin			Drawing Name: Existing Second Floor Plan		Colony Architects Ltd. The Wine Store, Brewery Court, Theale, Reading, RG7 5AJ +44 (0)118 380 0328 hello@colonyarchitects.com colonyarchitects.com			
	Job: 759	Drawing: 02-04	Revision: -	Date: 07.2021	Status: planning	Drawn By: JO	Checked By: SH		
	NOTES			1:50	01	02	03	04	05



EXISTING FRONT ELEVATION



EXISTING REAR ELEVATION

all drawings remain the copyright of colony and cannot be reproduced in whole or part without our approval
this drawing is for planning purposes only and not a construction issue
documents & drawings are not to be altered without the consent of colony
dimensional accuracy only applies to the written notation
drawings issued by colony are to be cross-referenced where necessary with other relevant consultants' information
if any contradiction is found in the drawing set, or if you are in any doubt, ask the architect



Collaborating with:
Alan Chun Hin

Job: **759** Drawing: **02-05** Revision: **-**

Project:
4 Ivanhoe Close
Reading, RG30 2GS

Drawing Name:
Existing Front + Rear Elevation

Date:
07.2021


Status:
planning

Drawn By:
JO

Checked By:
SH



Colony Architects Ltd.
The Wine Store, Brewery Court,
Theale, Reading, RG7 5AJ
+44 (0)118 380 0328
hello@colonyarchitects.com
colonyarchitects.com

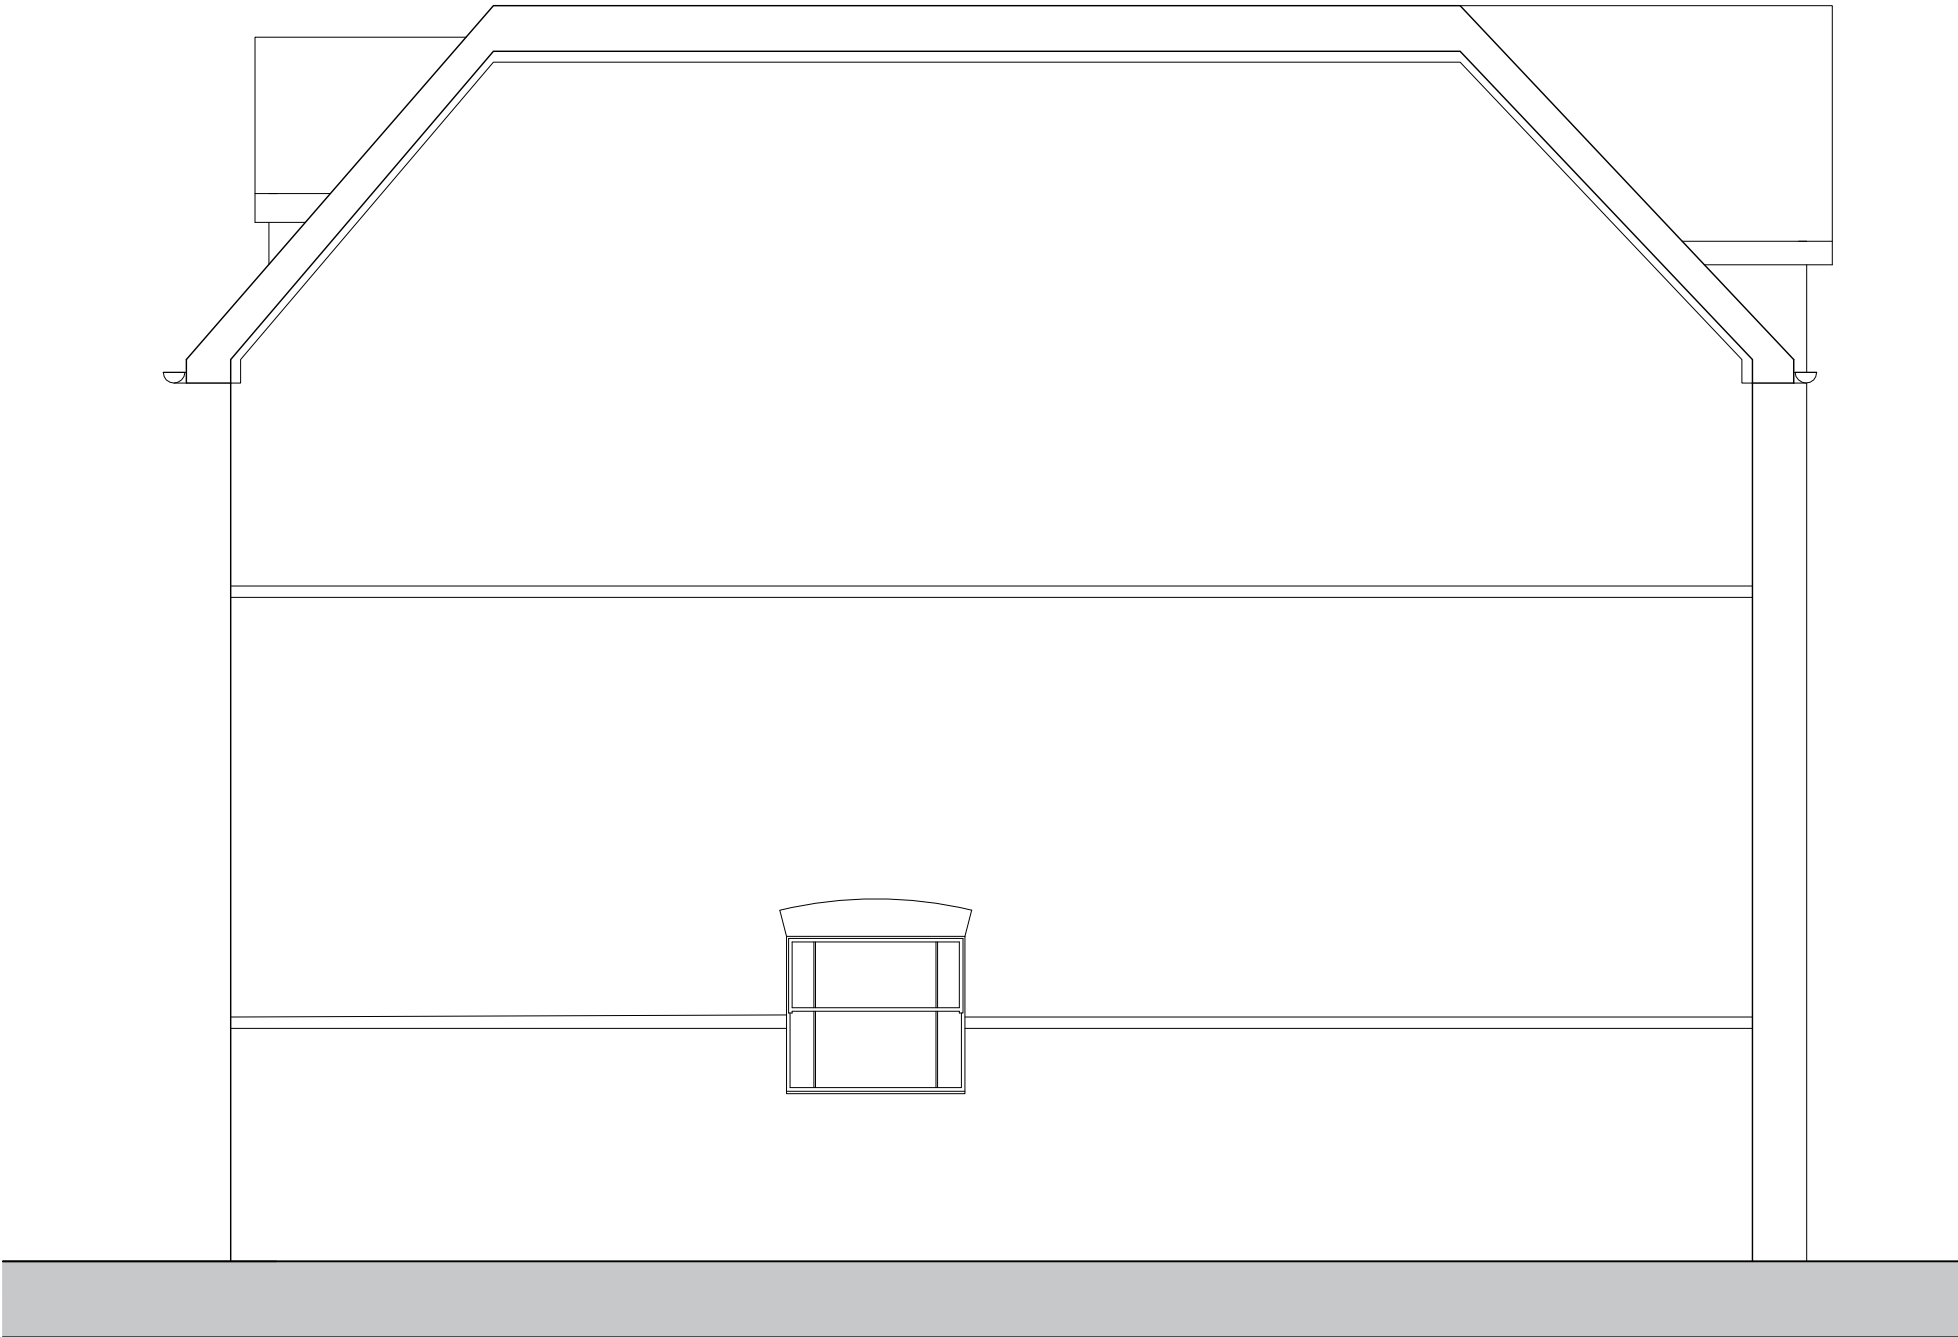

all drawings remain the copyright of colony and cannot be reproduced in whole or part without our approval

this drawing is for planning purposes only and not a construction issue

documents & drawings are not to be altered without the consent of colony

dimensional accuracy only applies to the written notation

drawings issued by colony are to be cross-referenced where necessary with other relevant consultants' information

if any contradiction is found in the drawing set, or if you are in any doubt, ask the architect



Collaborating with:
Alan Chun Hin

Job:	Drawing:	Revision:
759	02-06	-

Project:
4 Ivanhoe Close
Reading, RG30 2GS

Drawing Name:
Existing Side Elevation

Date:
07.2021

Status:
planning

Drawn By:
JO

Checked By:
SH



Colony Architects Ltd.
The Wine Store, Brewery Court,
Theale, Reading, RG7 5AJ
+44 (0)118 380 0328
hello@colonyarchitects.com
colonyarchitects.com

NOTES

1:50

01

02

03

04

05

06