


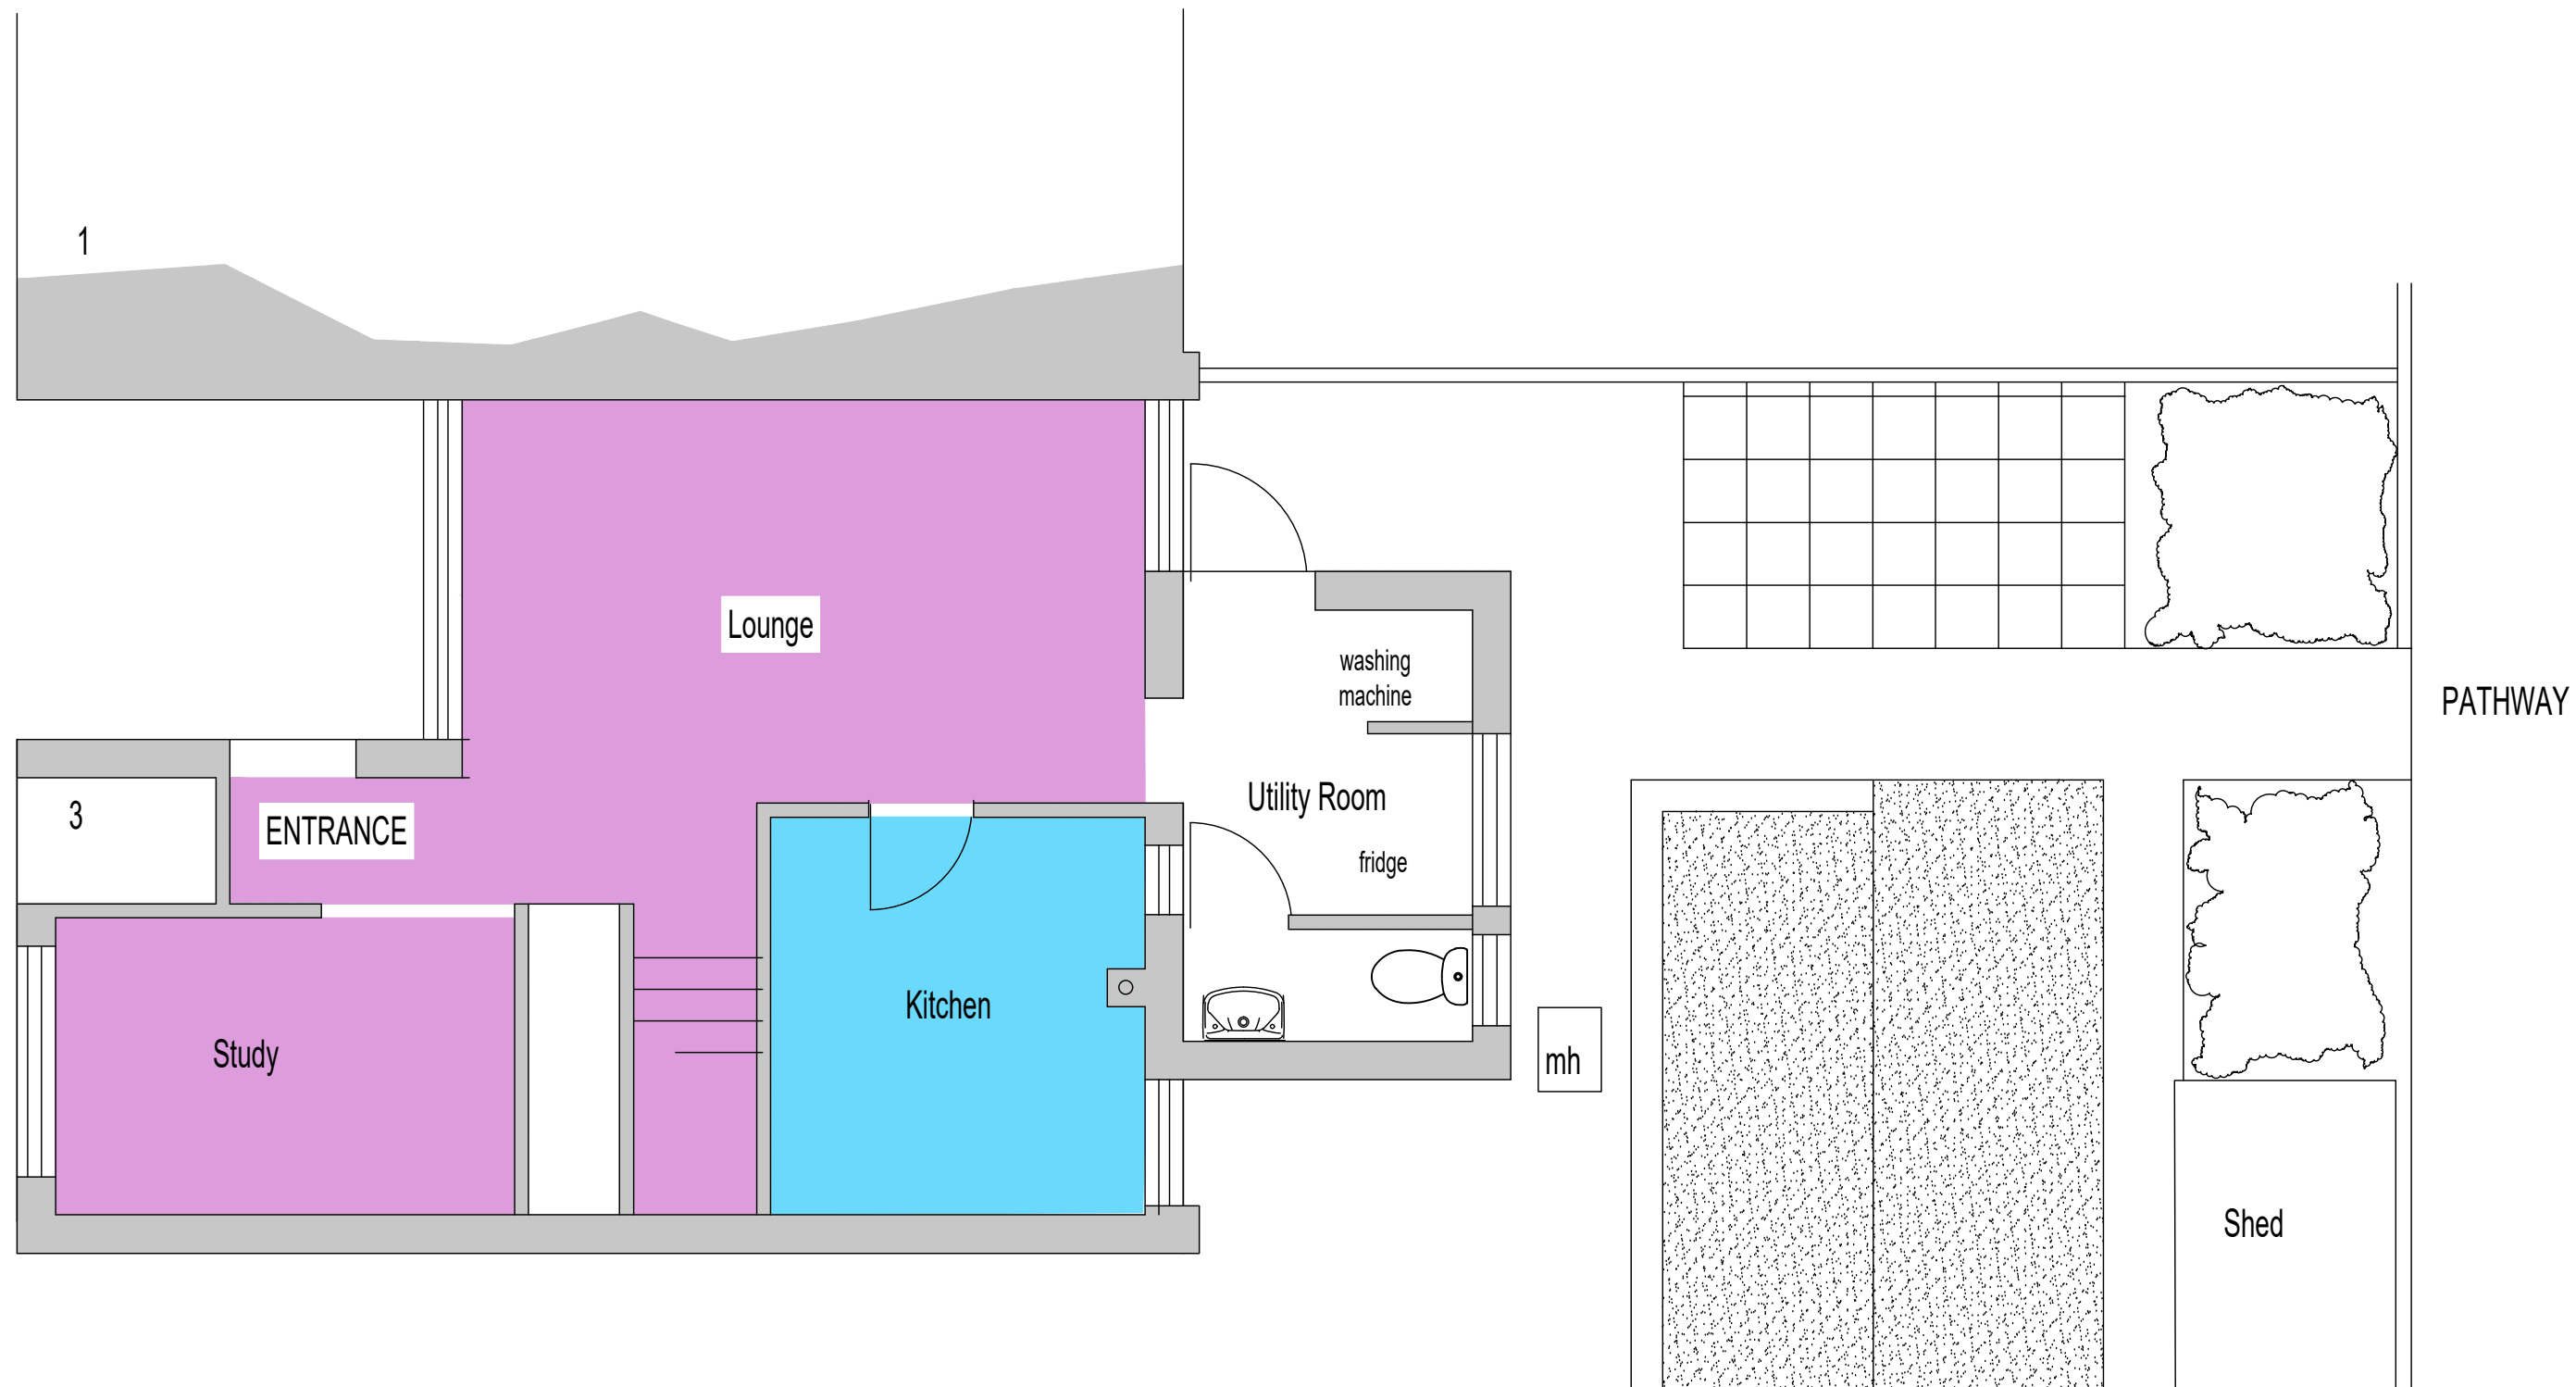

GROUND FLOOR PLAN existing

SCALE

0 5.00

**REAR EXTENSION : 3 THETFORD MEWS,
CAVERSHAM PARK VILLAGE RG4 6SN**

Drawing no: 240321 / 11