
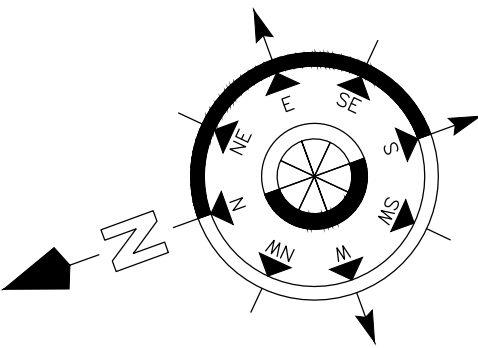


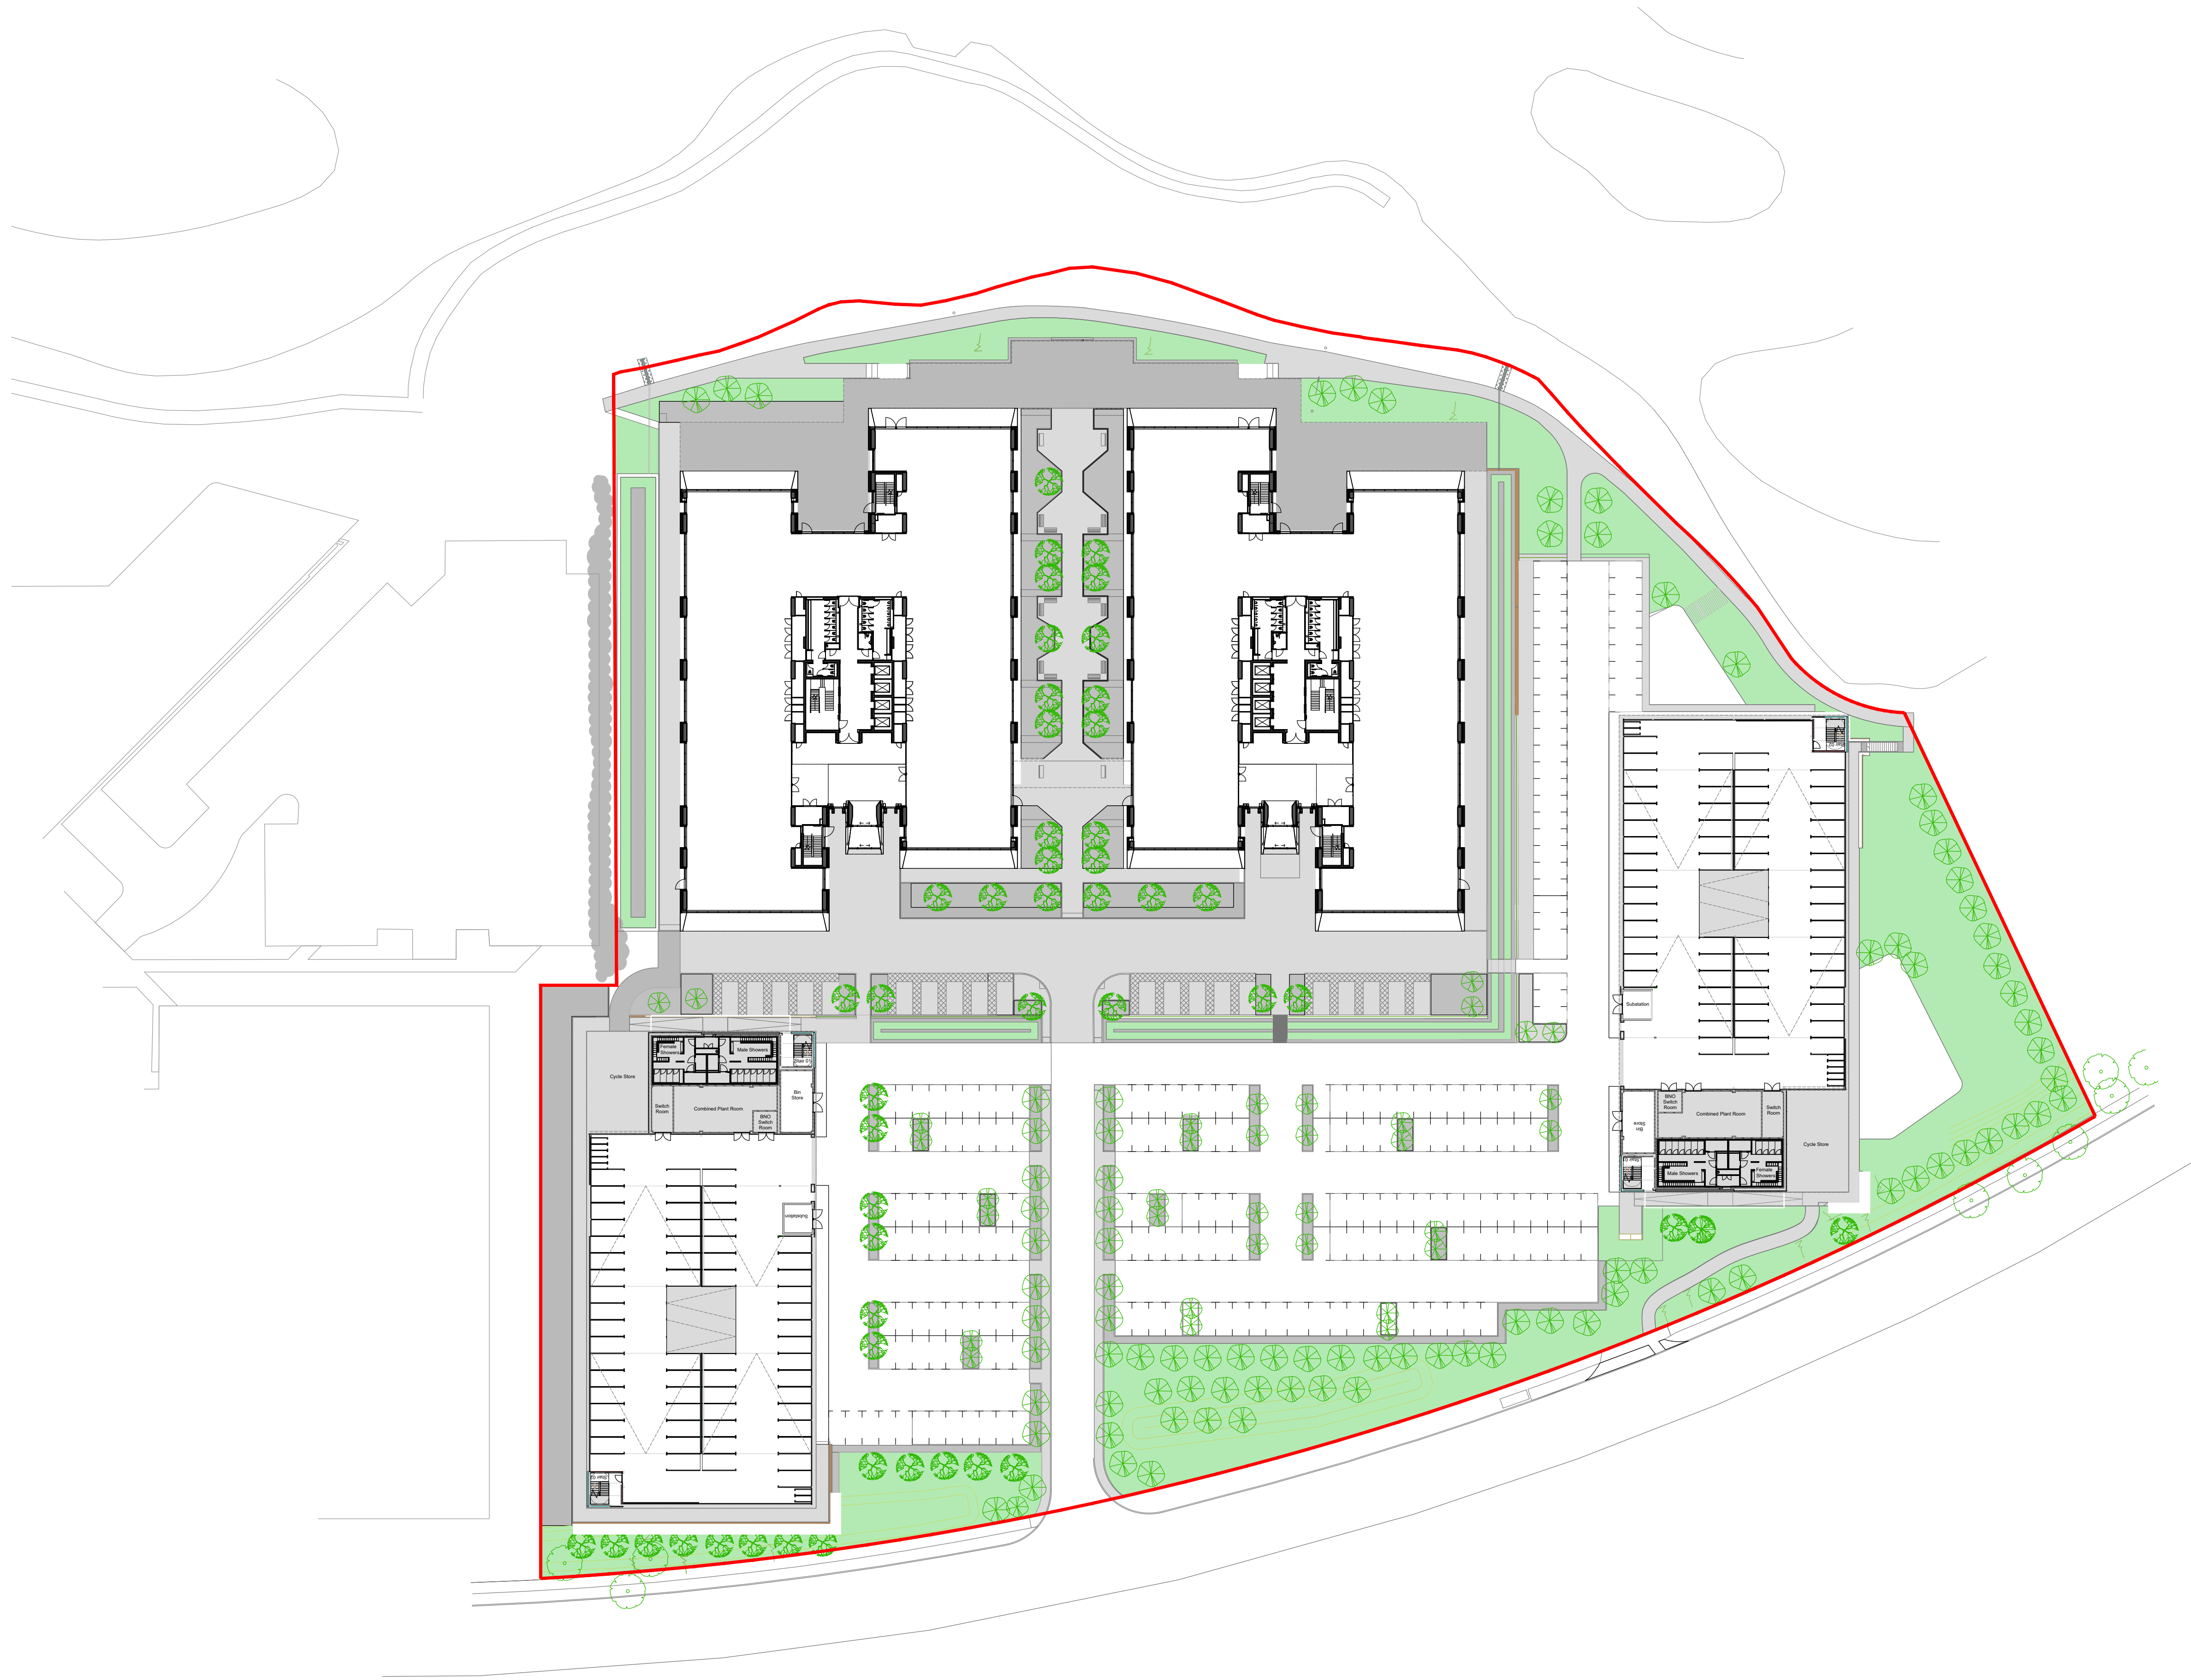

1:500 @ A1 Original Size

P L A N N I N G

Morgan Lovell

MAXIS 1 Western Road Bracknell Berkshire RG12 1RT
T: 0134 435 3800 E: contact@morganlovell.com
W: http://www.morganlovell.com

Client
THREE

Project
450 LONGWATER AVENUE
GREEN PARK
READING
RG2 6GP

Title
EXISTING SITE PLAN

Scale 1:500@A1	Date 02/09/2021	Designer/Drawn By SMKB	Checked By / Date
-------------------	--------------------	---------------------------	-------------------

Drawing Number			
Project No.	Floor	Drawing No.	Rev
MA4073	0	P002	

