



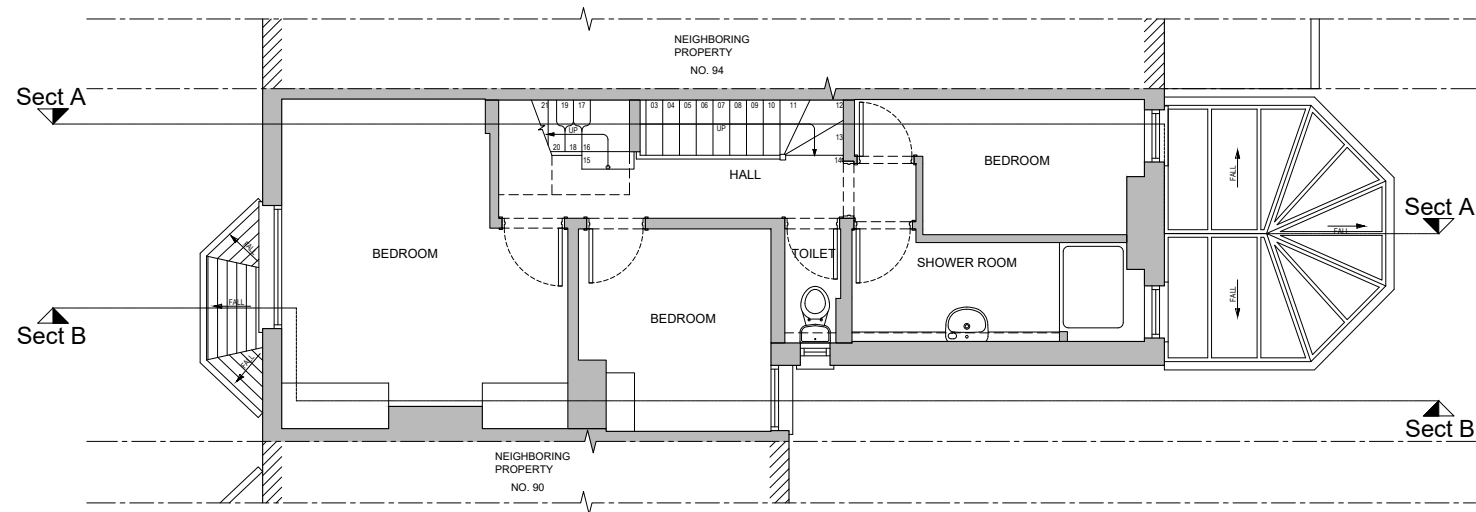

EXISTING FIRST FLOOR PLAN

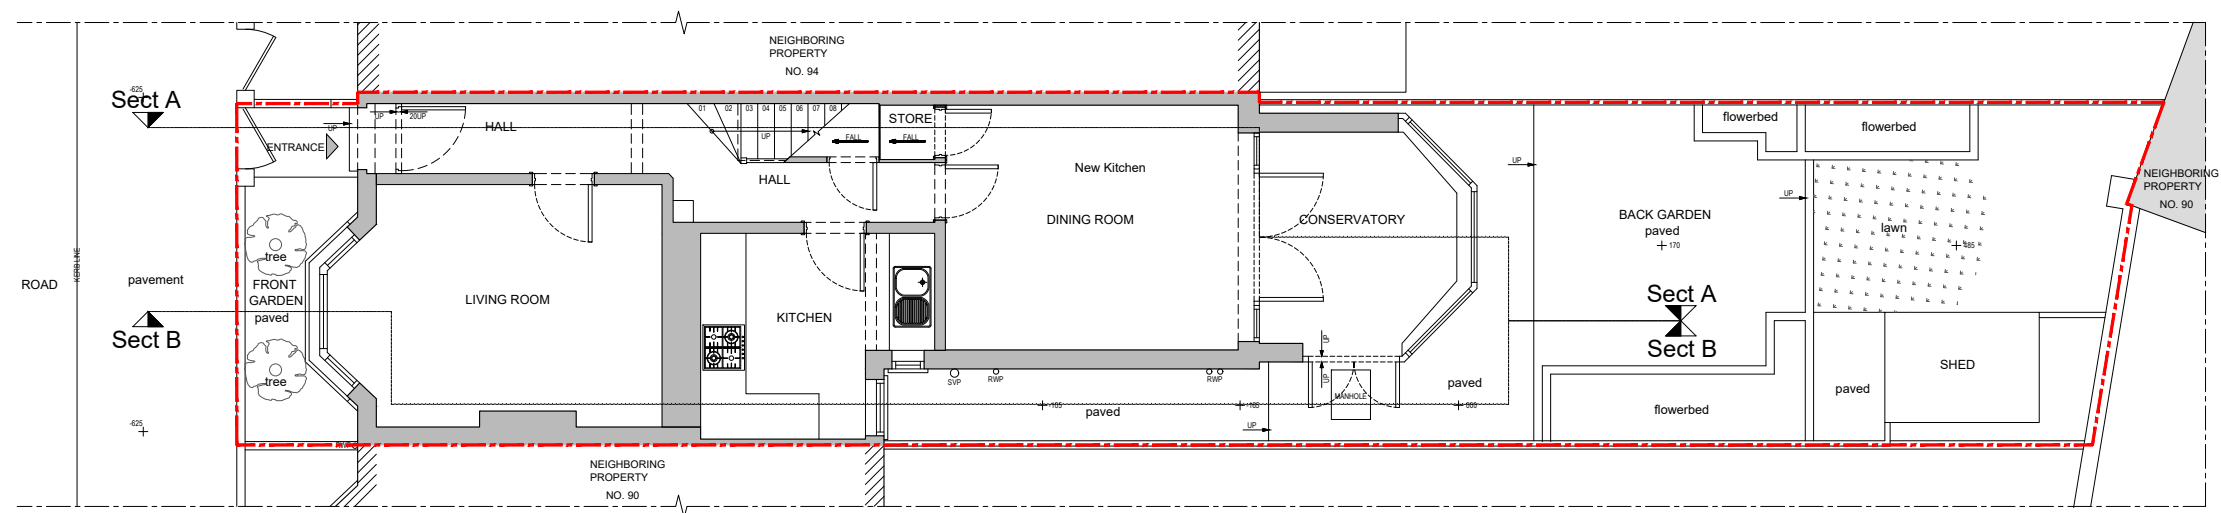

EXISTING GROUND FLOOR PLAN

NOTES

- 1 All dimensions are to be checked on site and the Architect is to be informed of any discrepancies before construction commences.
- 2 This drawing is copyright of Archimode Architects.
- 3 Structural and services information is indicative and has to be confirmed by the relevant consultants.

PLEASE NOTE THAT THIS IS NOT A CONSTRUCTION DRAWING.

THIS DRAWING HAS BEEN PREPARED FOR PLANNING AND PLANNING APPLICATION SUBMISSION ONLY AND IS NOT TO BE USED FOR CONSTRUCTION.

PLANNING



REV	DATE	NOTES
REV	DATE	DETAILS

ARCHIMODE
Architects

Planning | Design | Project Management | Interiors

Davenport House, 16 Pepper Street,
Canary Wharf, London E14 9RP
phone: 020 7510 9445
email: info@archimode.co.uk www.archimode.co.uk

CLIENT:	Private				
PROJECT:	92 Brighton Road Earley Reading RG6 1PS				
STATUS:	Planning				
DRAWING TITLE:	Existing Ground and First Floor Plans				
SCALE @ A3:	1:100				
DATE:	Nov 2021	DRAWN BY:	SZ		
JOB No:	0911	DRAWING No:	002	REVISION:	-