




EXISTING 1:50

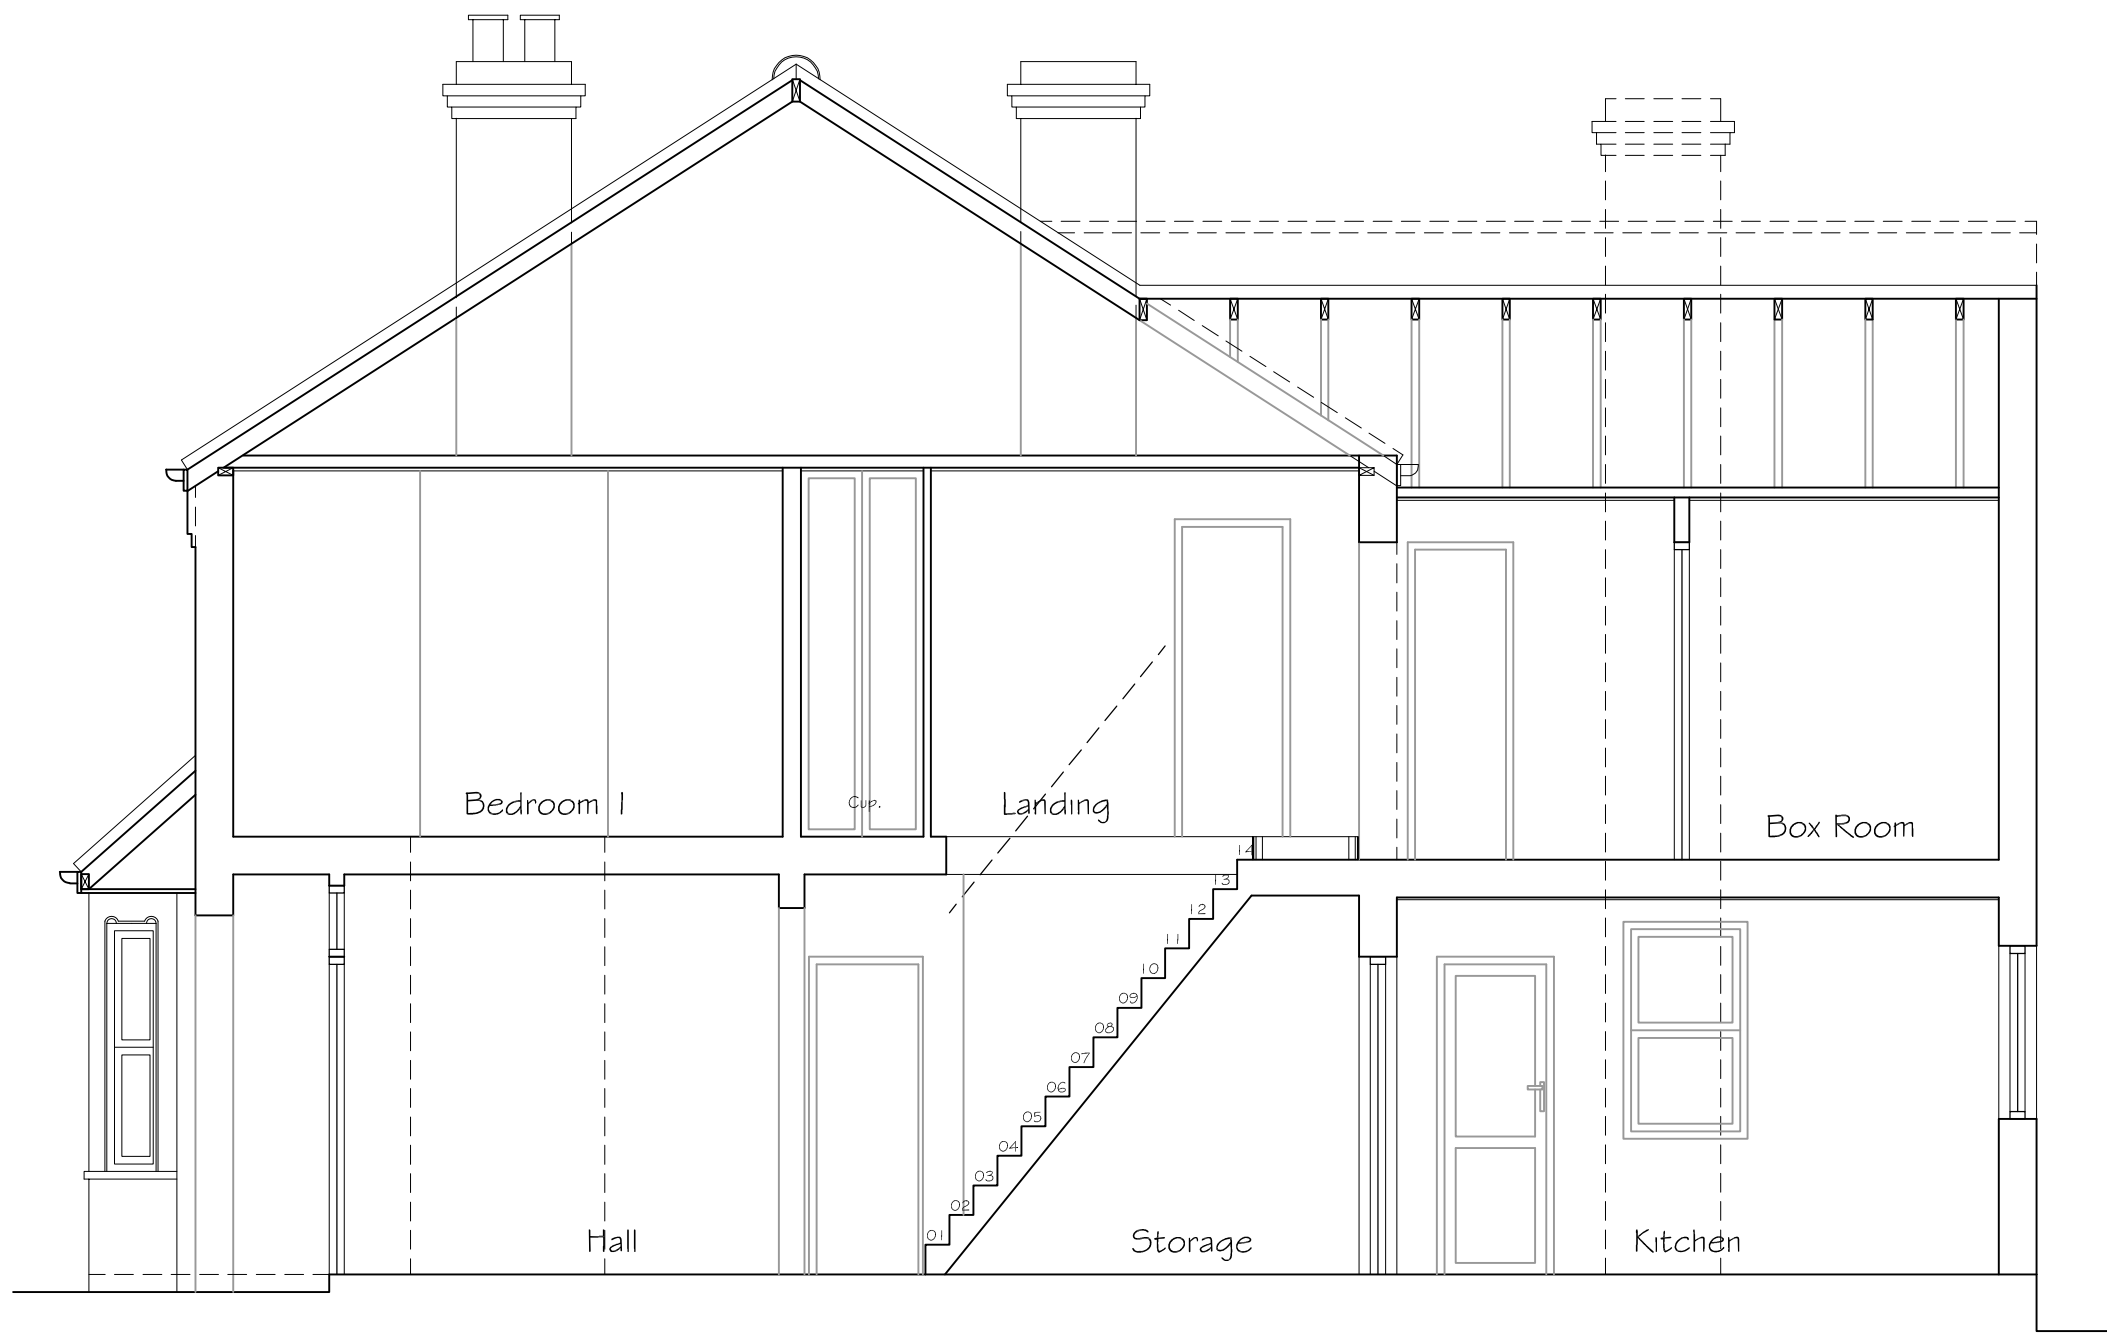

EXISTING SECTION A - A

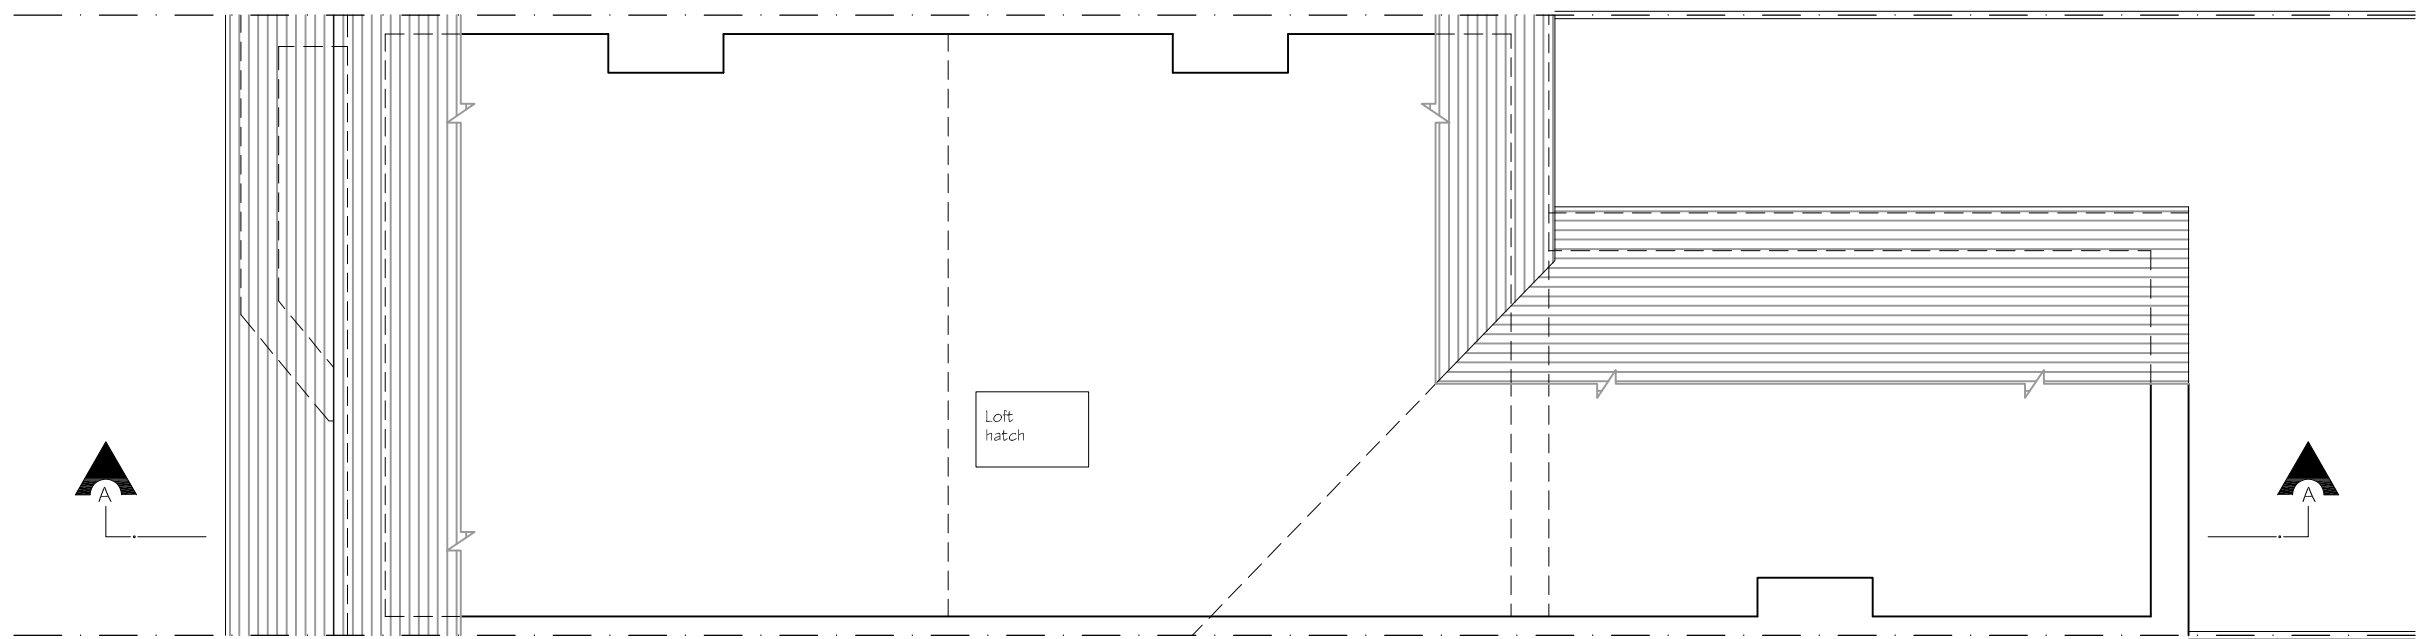

EXISTING LOFT PLAN

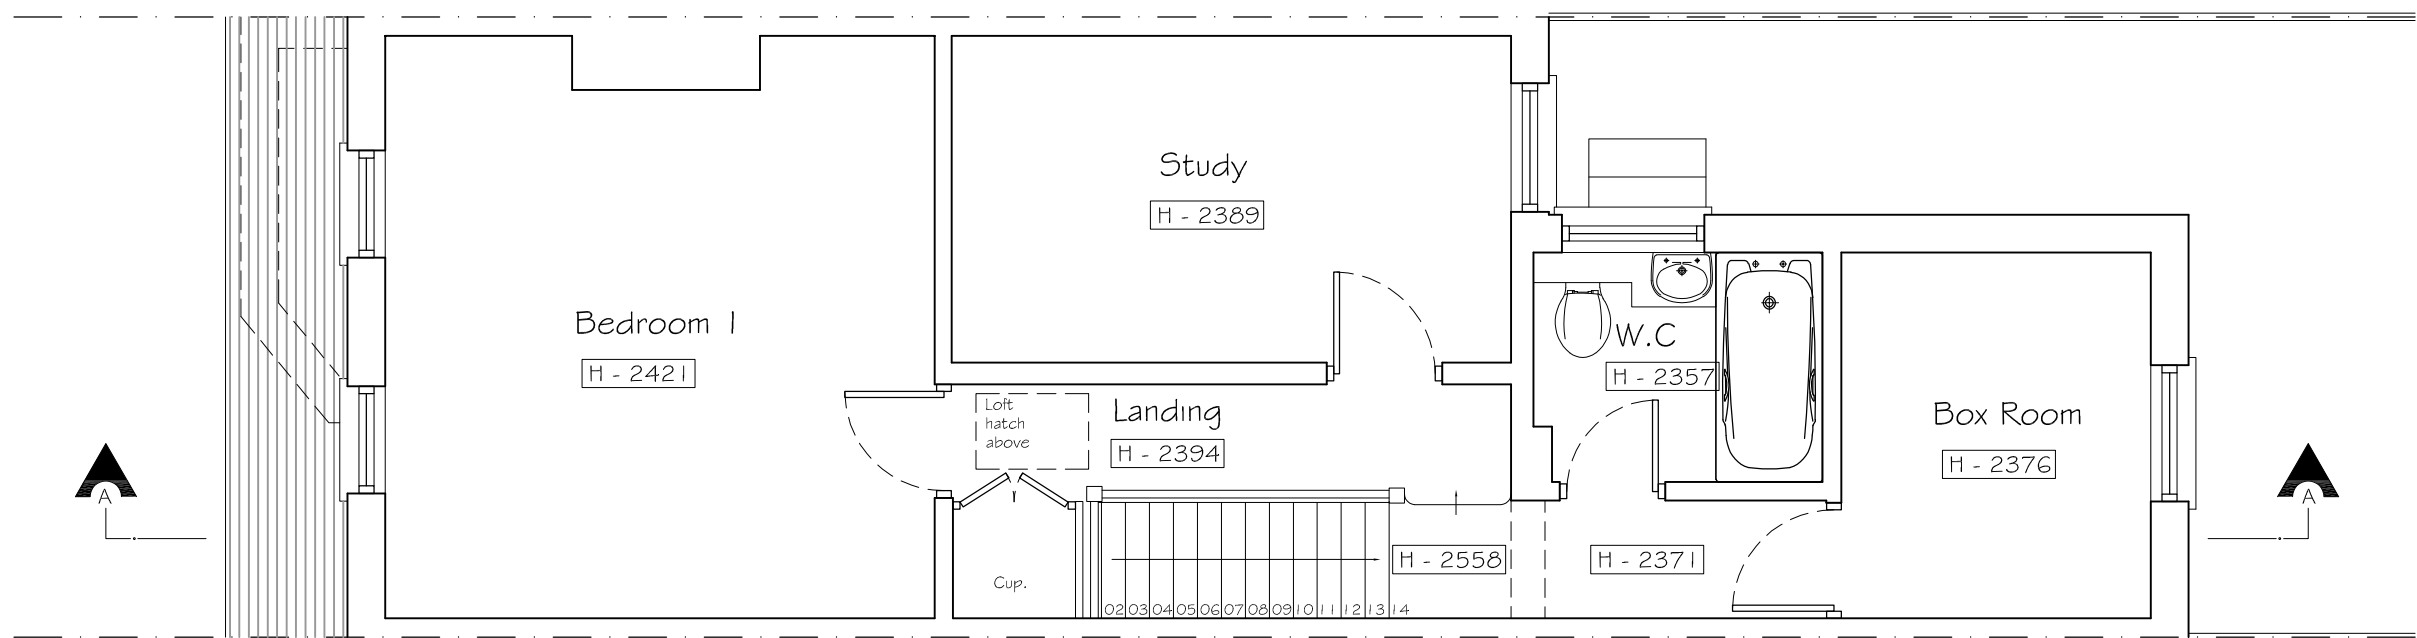

EXISTING FIRST FLOOR PLAN


EXISTING 1:100




EXISTING FRONT ELEVATION




EXISTING SIDE ELEVATION A

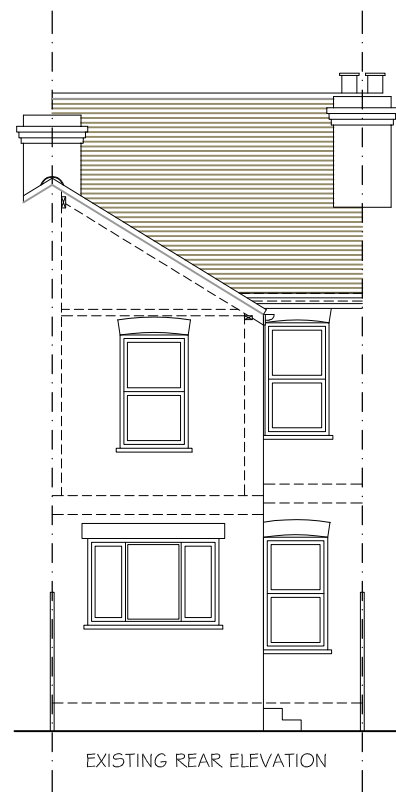


EXISTING REAR ELEVATION

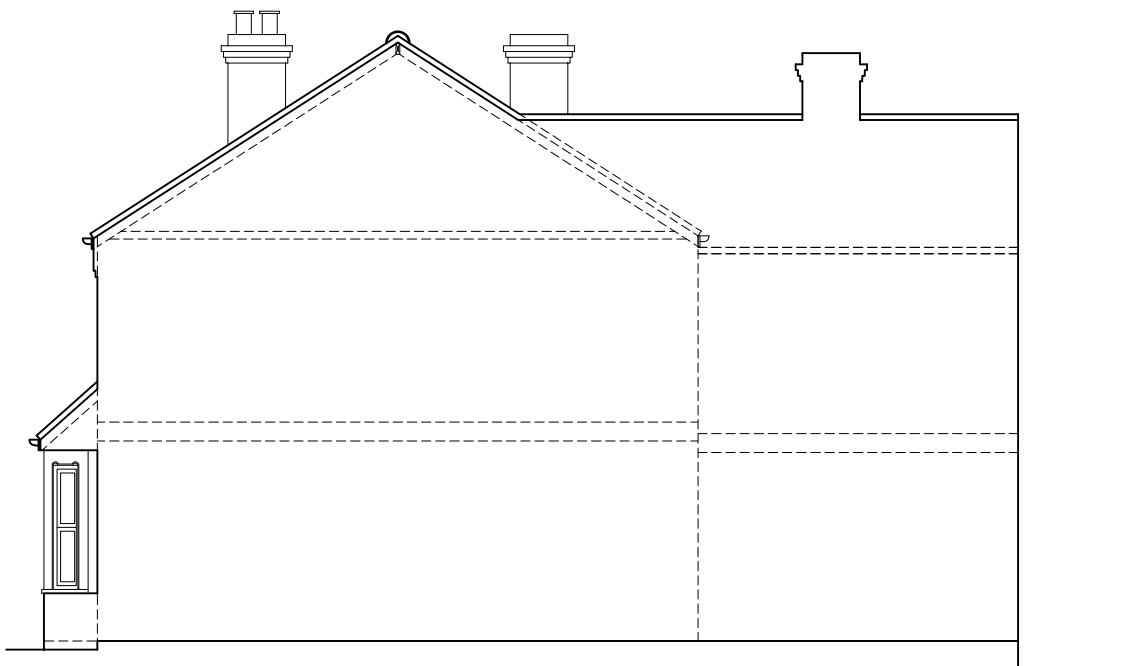

EXISTING SIDE ELEVATION B

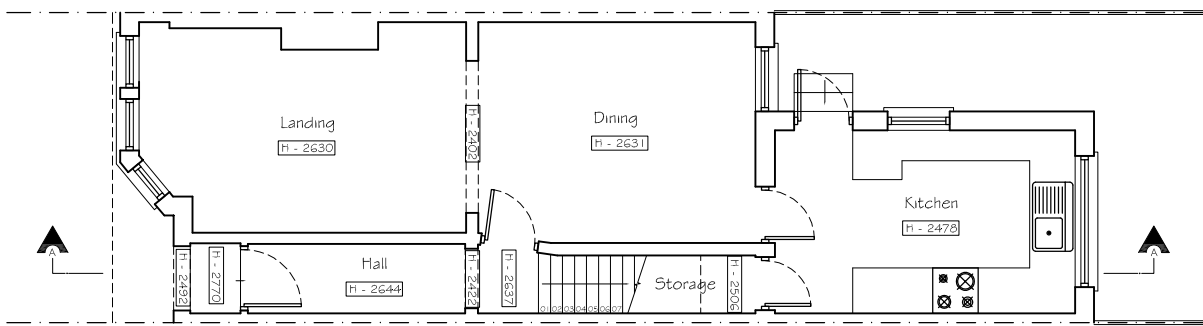

EXISTING GROUND FLOOR PLAN

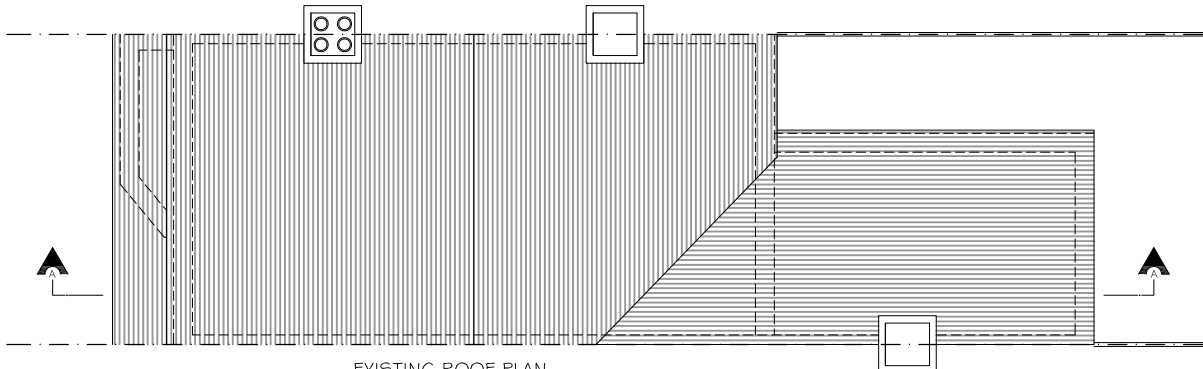

EXISTING ROOF PLAN

Copyright © Studio 136 Architects Ltd
This drawing which is the property of Studio 136 Architects Ltd is the subject of Intellectual Property Rights including copyright and design right and shall not be reproduced, copied, loaned or submitted to any other party without the written consent of Studio 136 Architects Ltd.

This drawing is not to be scaled. Only figured dimensions to be taken. Any discrepancies to be reported to the Studio 136 Architects Ltd prior to setting out or ordering of any materials

studio

136 architects

6 The Broadway, Wembley, Middlesex, HA9 8JT

Tel/Fax: 020 8907 7131 e-mail: info@studio136.co.uk

Project

LOFT CONVERSION AT
56 ADDISON ROAD

RG1 8EN

Client
MR SYMES
56 ADDISON ROAD

RG1 8EN

Drawing Title
EXISTING PLANS
SECTION & ELEVATIONS

Scale	Drawn	Checked	Authorised
1:100 / 1:50 @ A1		--	--
	AUGUST 2021	--	--

Drawing Number	Rev
ST_AUG21_56 ADD_001	-