


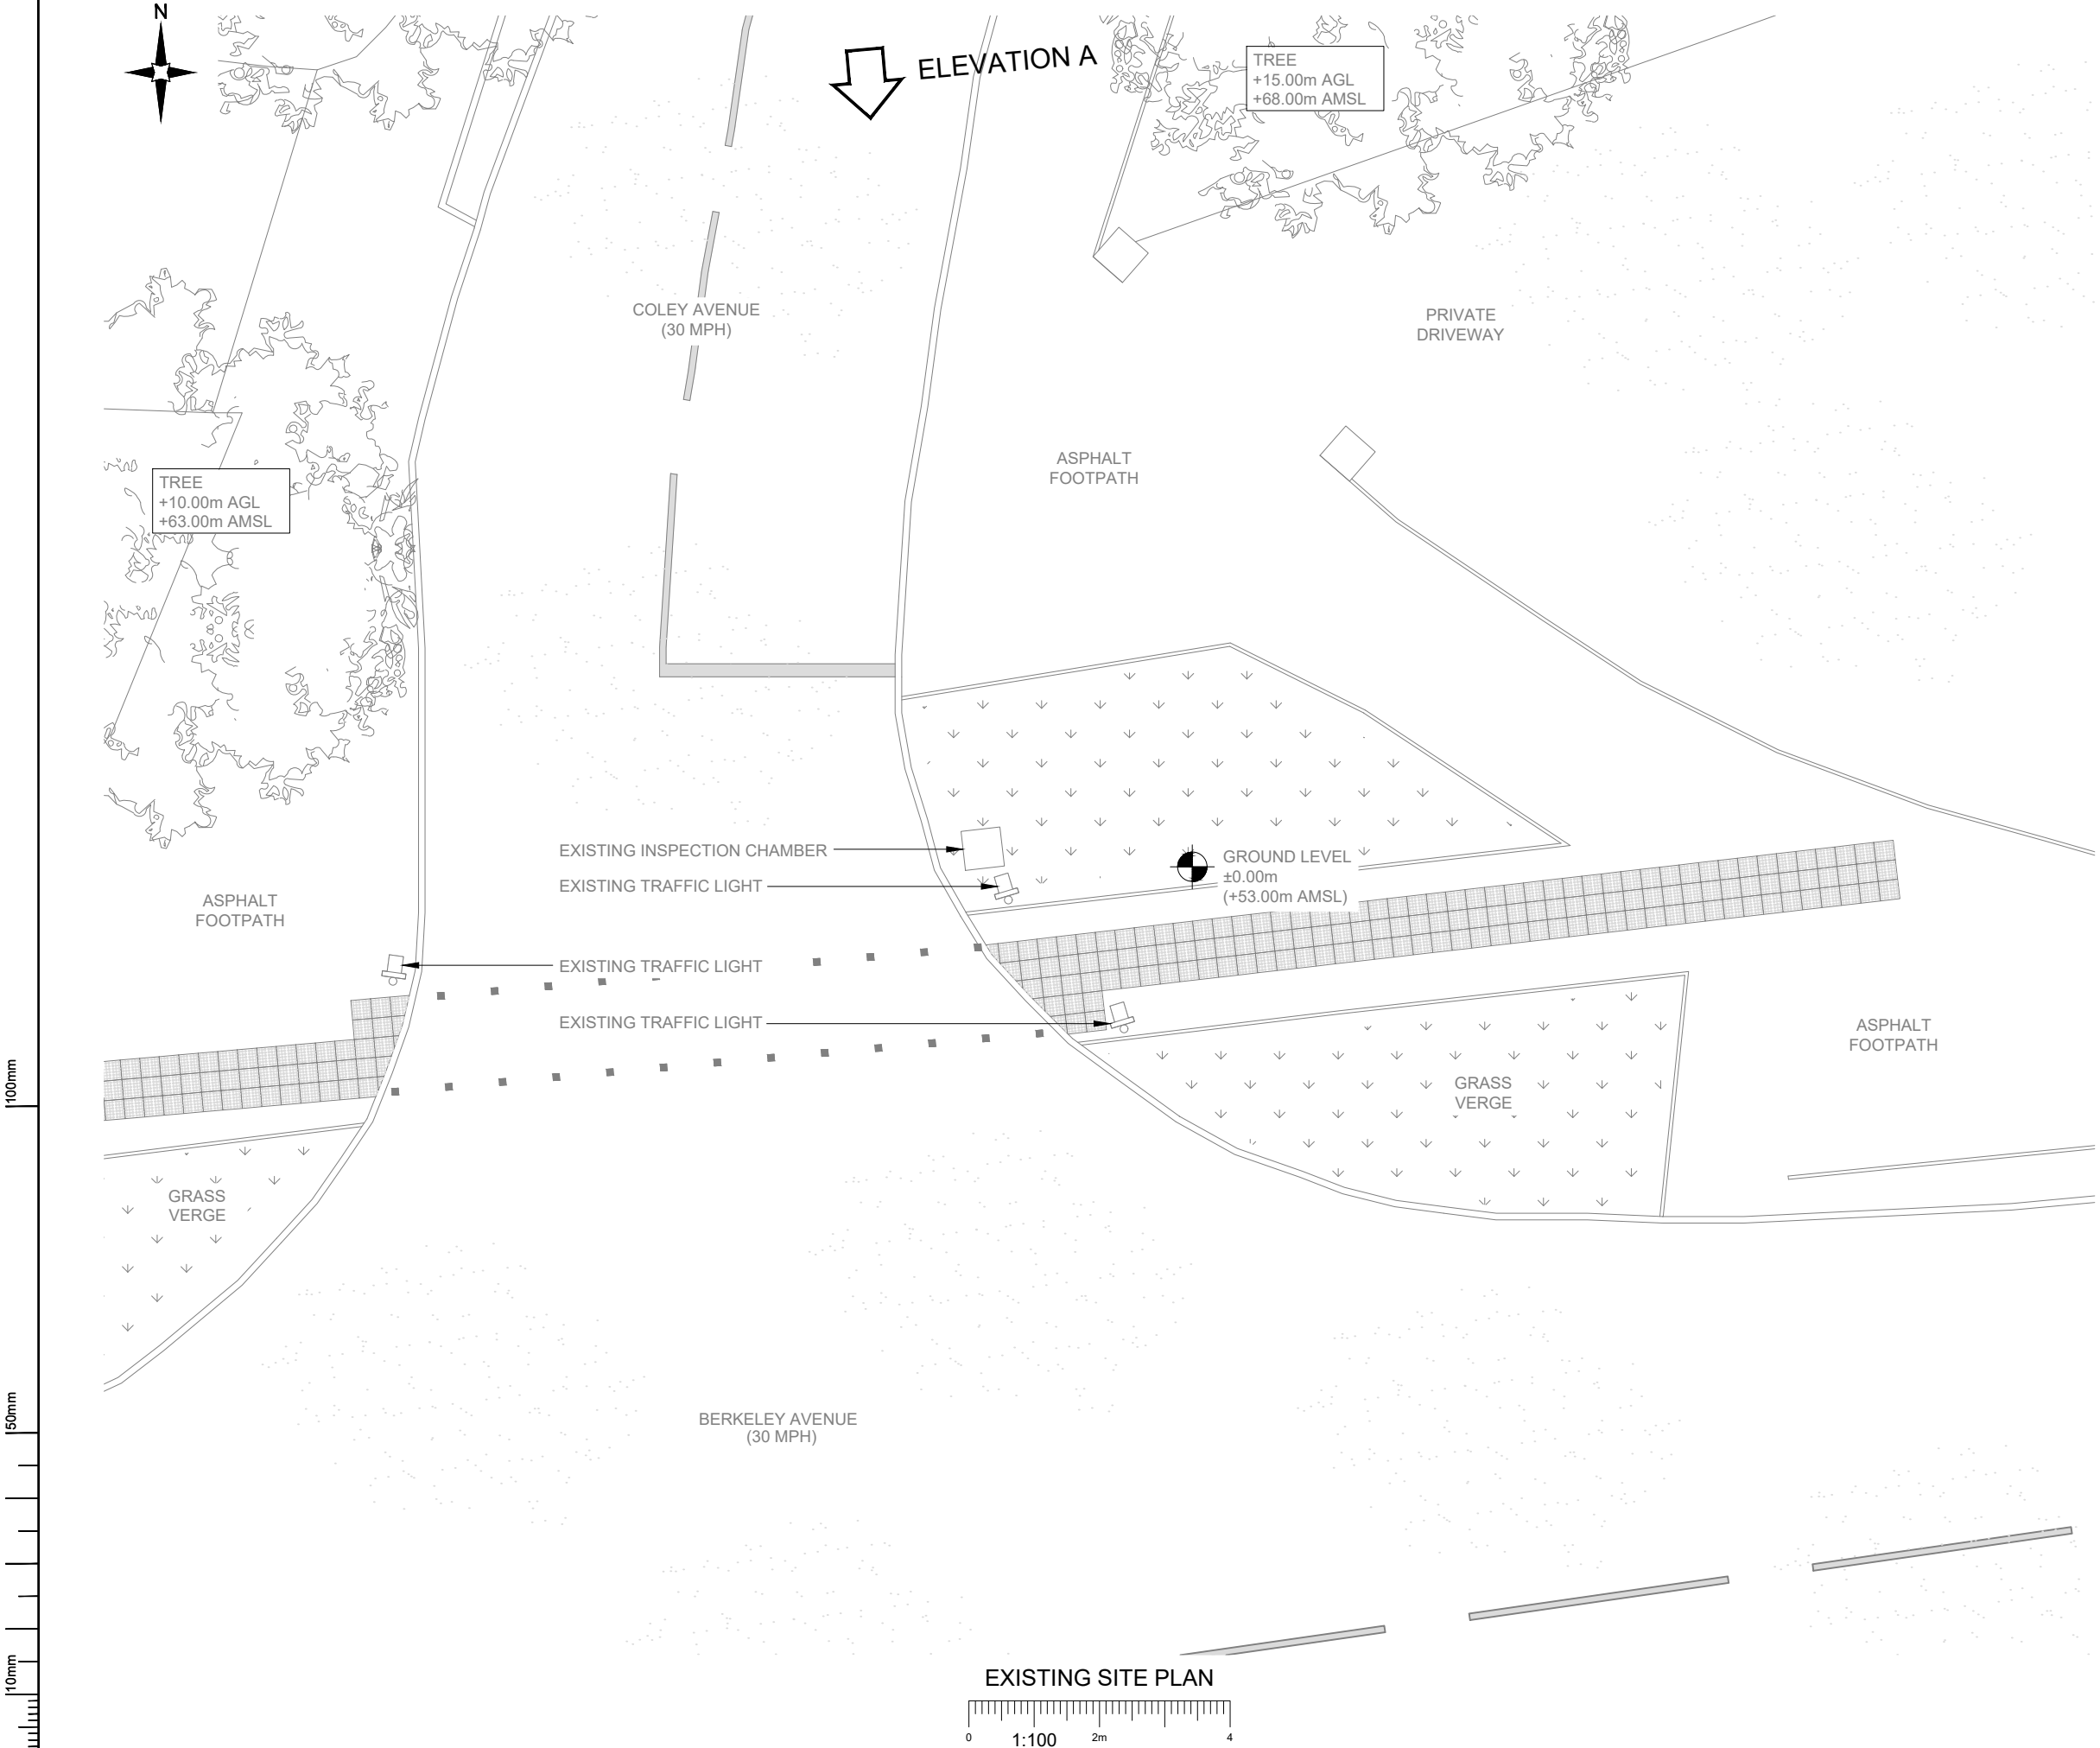

- NOTES:
- ALL DIMENSIONS IN MM UNLESS OTHERWISE NOTED.

A	Issued for Planning	MF	RWB	20.01.21
REV	MODIFICATION	BY	CH	DATE



Hutchison 3G UK Limited
Star House, 20 Grenfell Road
Maidenhead, SL6 1EH
Tel: 01628 765 000
Fax: 01628 765 001

H3G Base Station Information line:
0845 6043000
Available 8am-8pm Monday to Friday

Design Consultant & Principal Contractor:

GBC

Great British Communications
Lapwing House, Block 3 Forward Point,
Ton House Lane, Widnes, Cheshire, WAB 0SL
t. 44 (0)151 420 4128
www.gbcservices.co.uk

Site Name:	BERKELEY AVENUE	
3UK Cell ID:	RDG13285	
Address:	BERKELEY AVENUE READING BERKSHIRE RG1 6LU	
Title:	100 EXISTING SITE PLAN	
Project:	H3G UNILATERAL SW	
Purpose of Issue:	PLANNING	
Site ID:	-	
Drawing No:	RDG13285_PLANNING_REV_A	Issue: A