



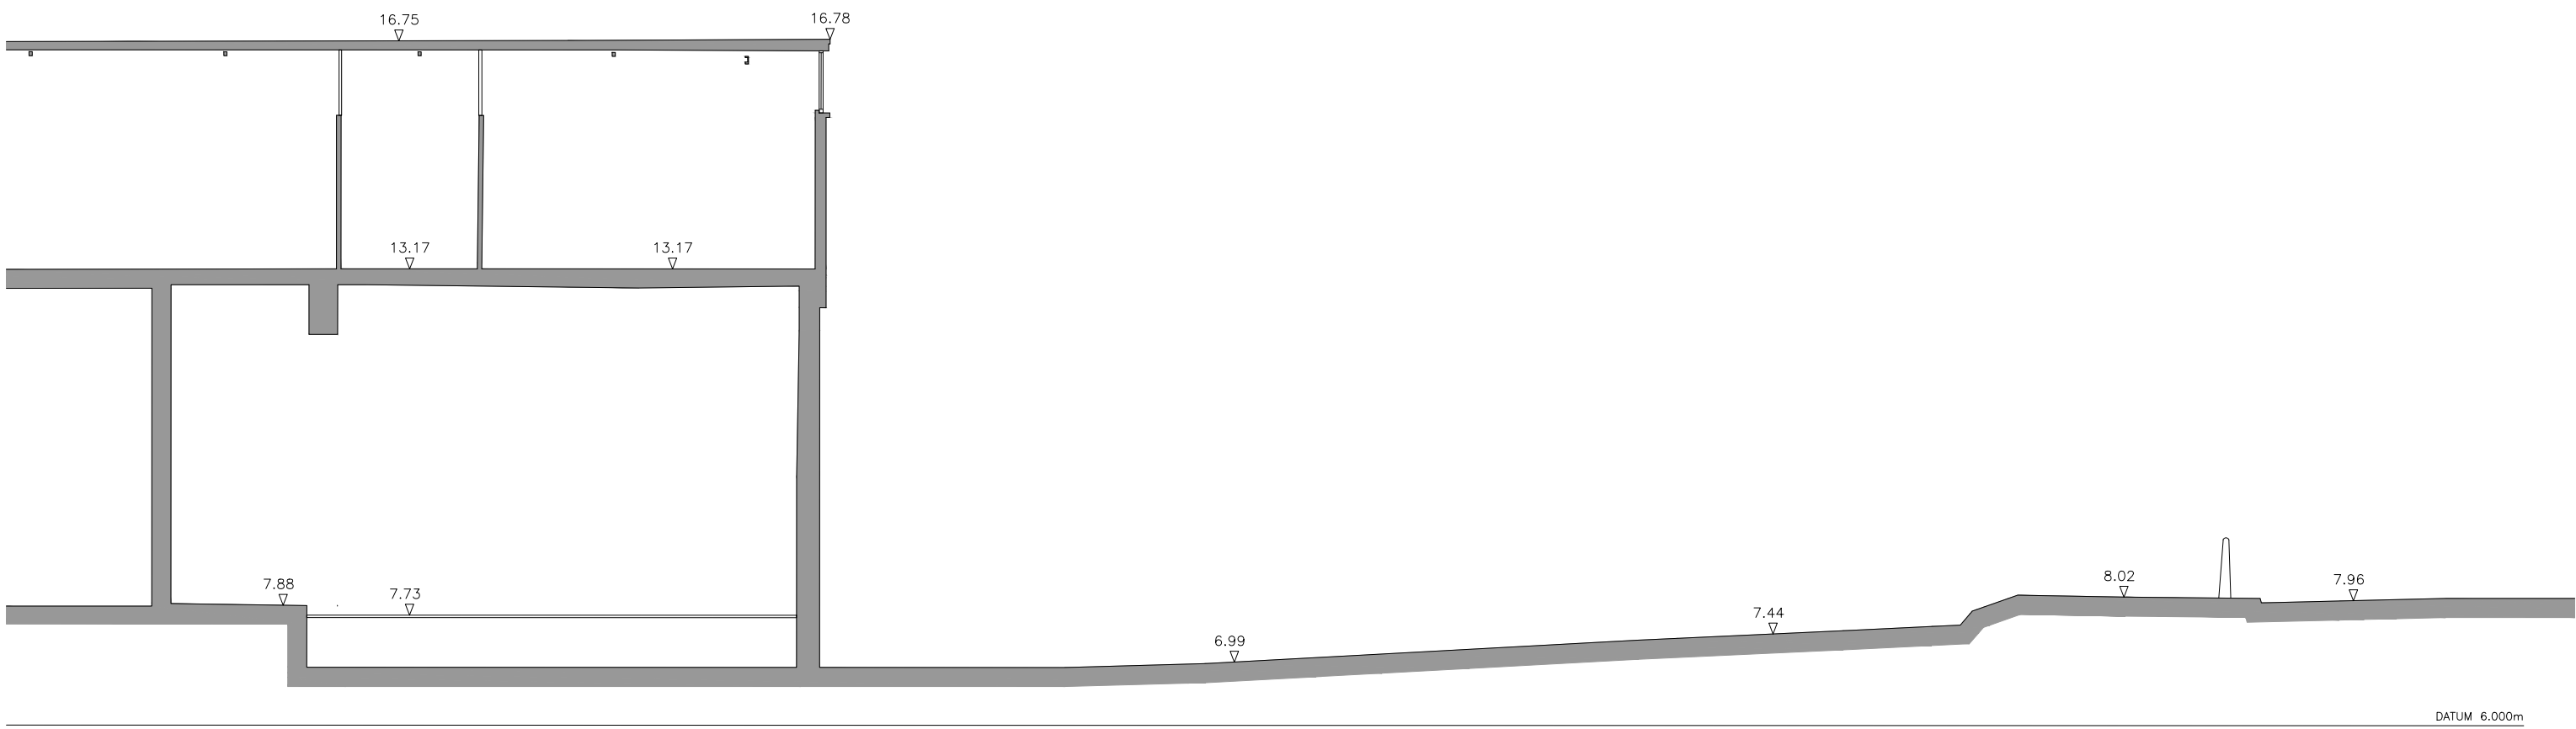


EXISTING SECTION A-A
(Scale 1:100)



EXISTING SITE PLAN
(Scale 1:200)

Notes
This drawing is based on Arena Property Services Limited topographical survey (DWG ref: 21062-13-B-T).
Any discrepancies in setting out or level information should be reported to the Architect.

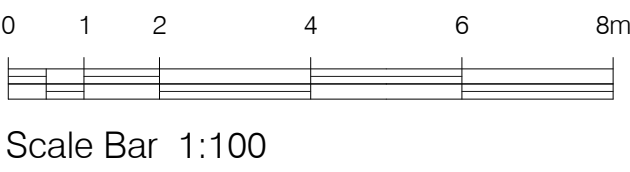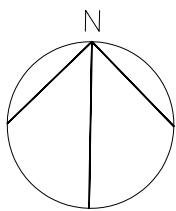

PL	P1	10.12.21	PLANNING ISSUE
STATUS	REV	DATE	DESCRIPTION

Scaled dimension are not to be used for construction
Contractor to check all dimensions and report omissions and errors to the Architect

Forum Architecture Ltd
Latimer House
5-7 Cumberland Place
Southampton, Hampshire
SO15 2BH
tel: 023 8154 2555

FORUM
architecture
www.forumarchitecture.co.uk

CLIENT
Magenta Storage Limited

PROJECT
**Conversion of existing building into a self-storage facility
2-4 Darwin Close, Reading, RG2 0RB**

DRAWING TITLE
Existing Site Plan

DRAWING STATUS
PL: PLANNING

DWN BY
PS
ORIGINATOR NO.
21006

CHK BY
TG
SCALE
100 & 200 @A1

PROJECT | ORIGINATOR | ZONE | LEVEL | TYPE | ROLE | CLASSIFICATION | NUMBER
DCR-FORUM-01-SP-DR-A-XX - P100

REVISION
P1