




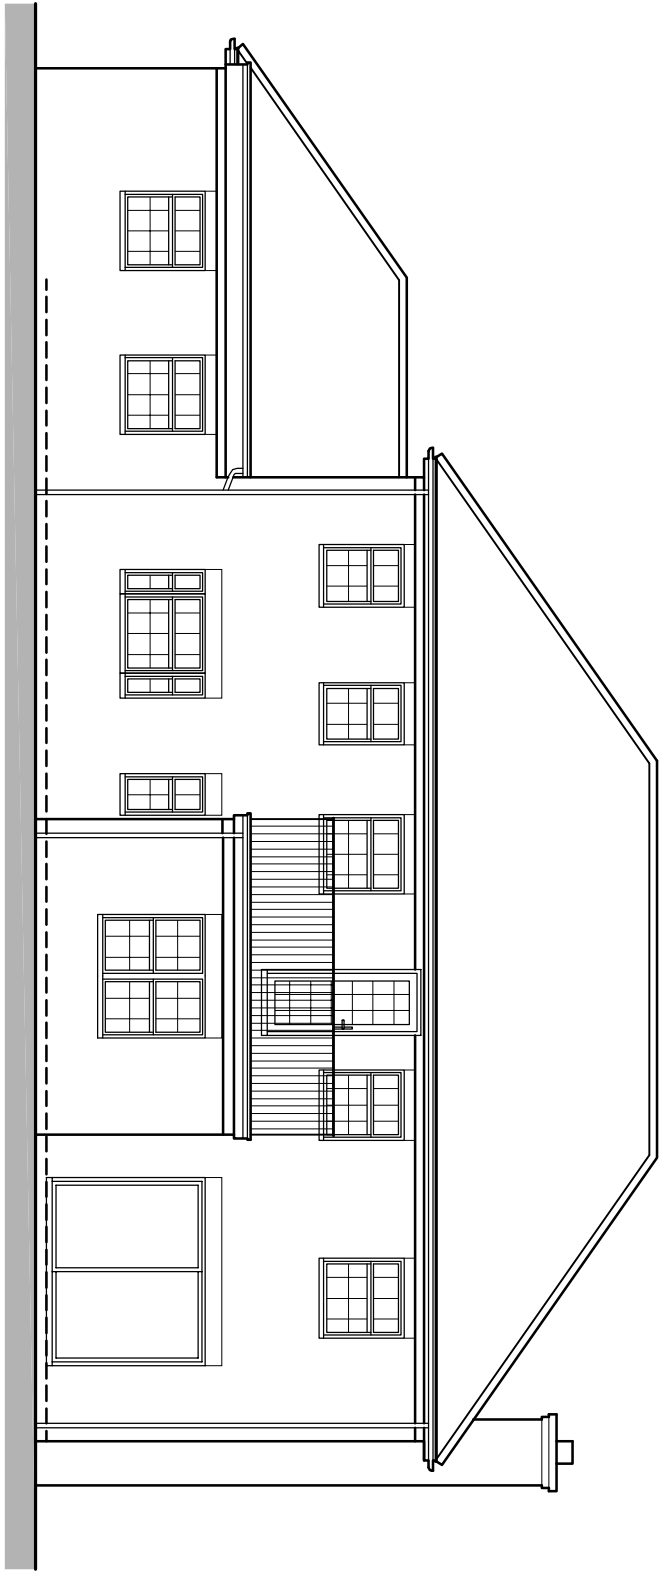


0 1 2 3 Metres
SCALE BAR @ 1-100
Existing Rear Elevation

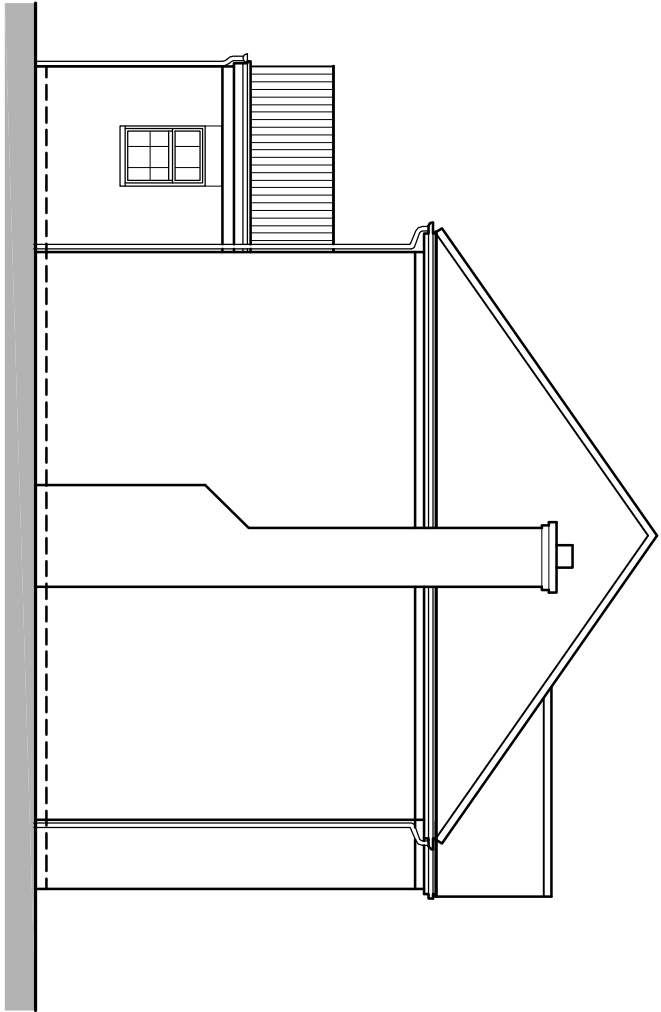


0 1 2 3 Metres
SCALE BAR @ 1-100
Existing Side Elevation

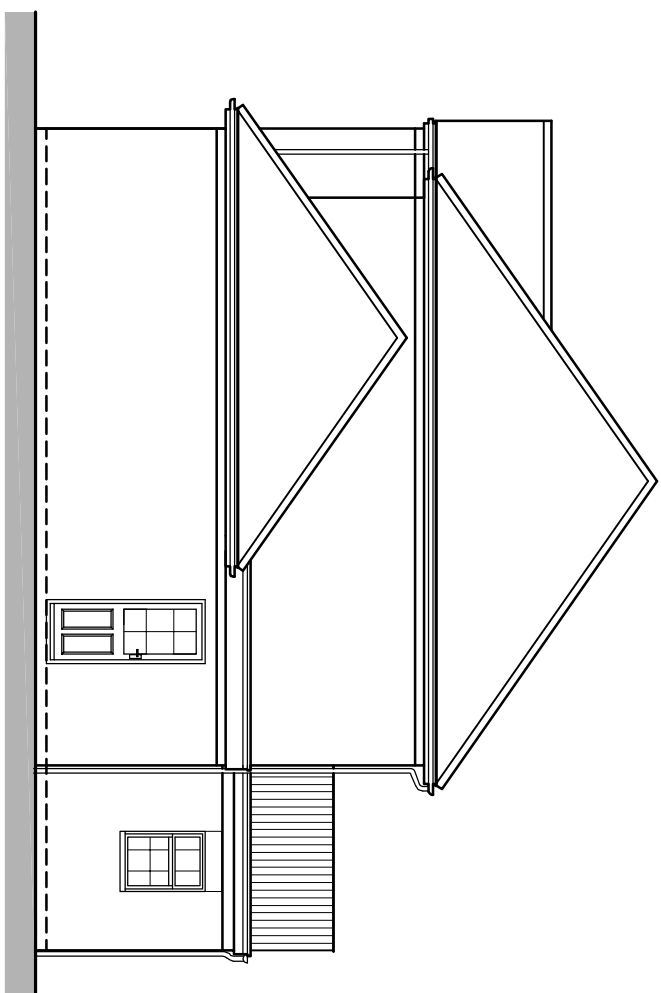


0 1 2 3 Metres
SCALE BAR @ 1-100
Existing Side Elevation

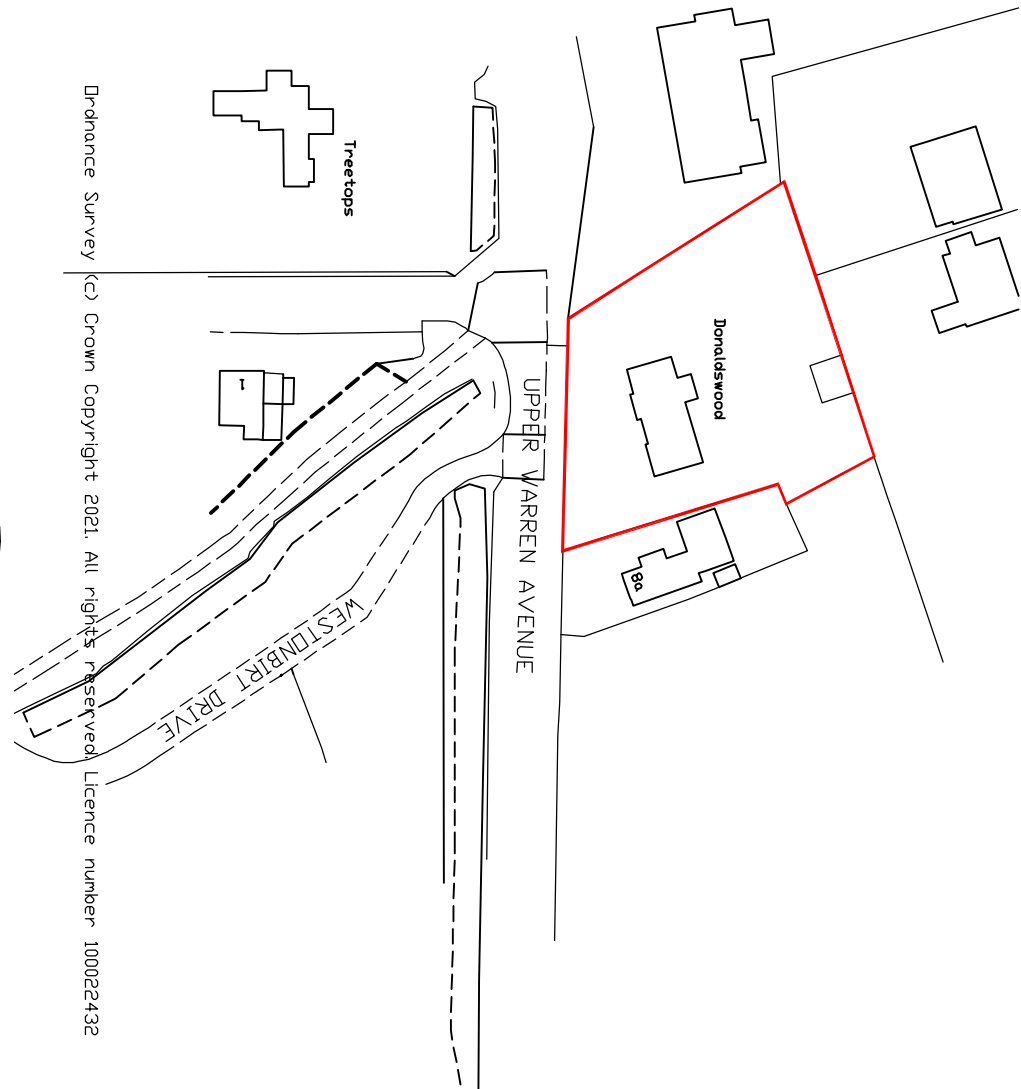

0 10 20 30 Metres
SCALE BAR @ 1-1250
Location Plan 1-1250

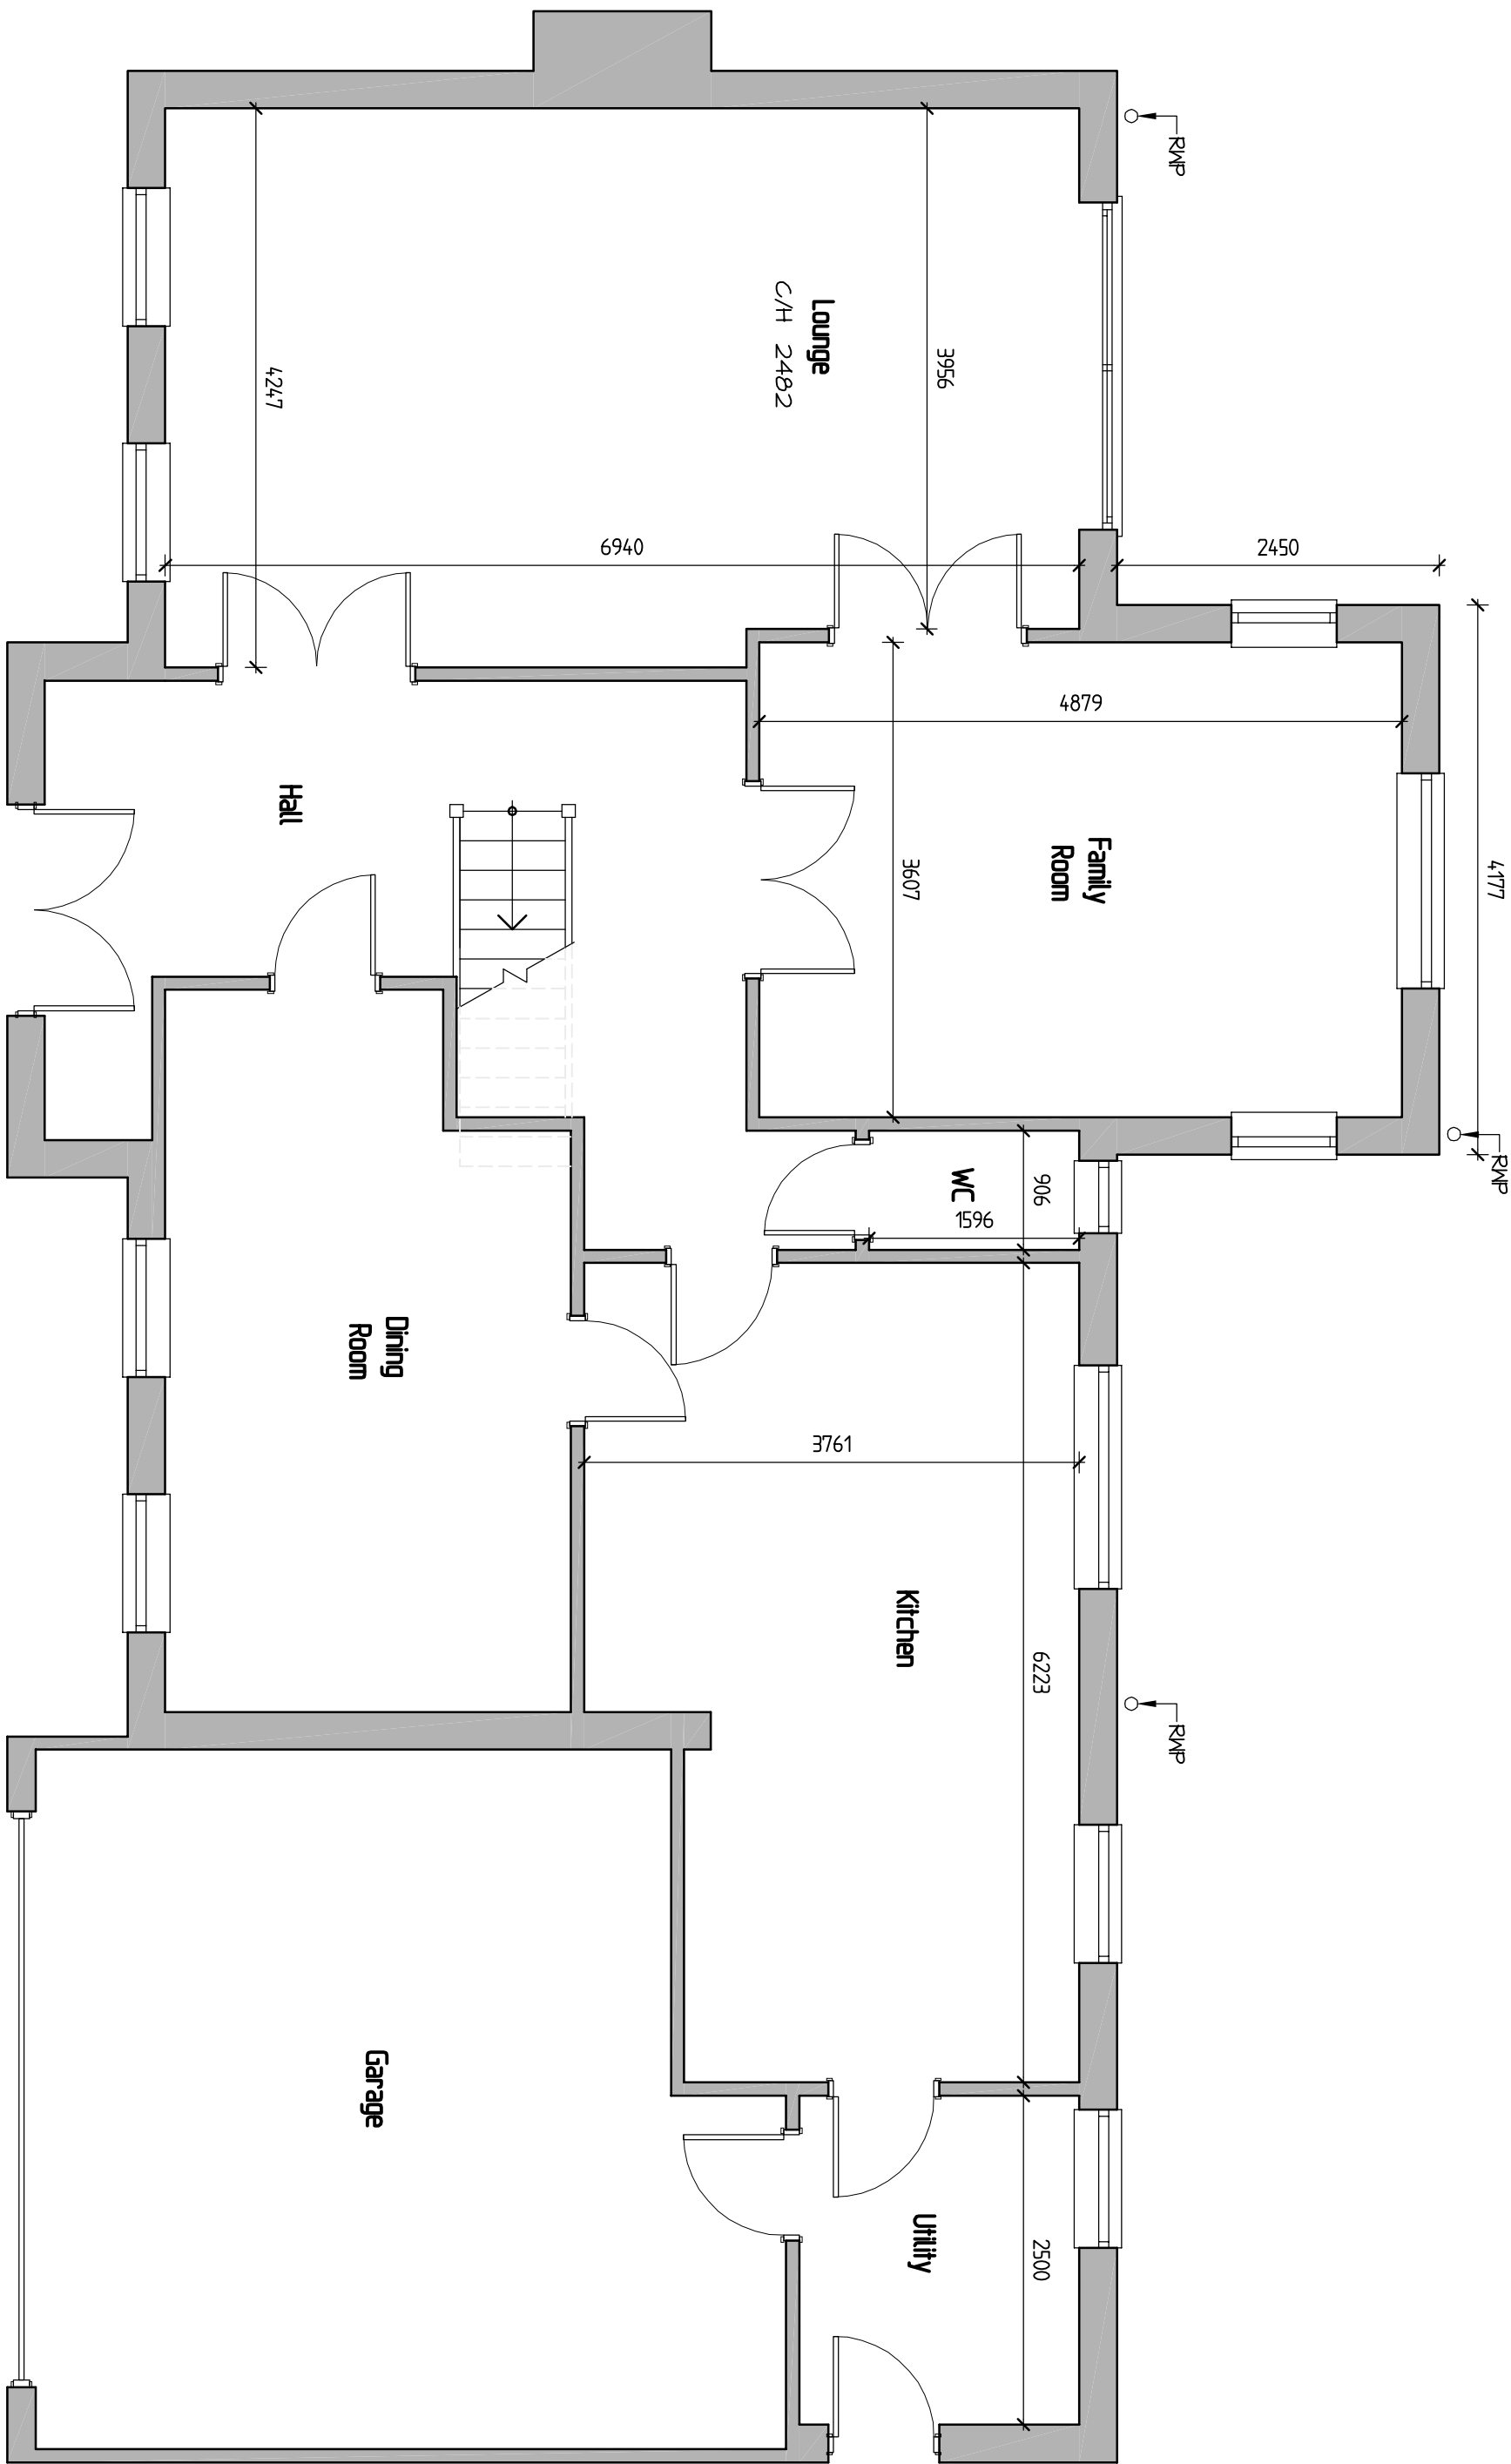

0 1 2 3 Metres
SCALE BAR @ 1-50
Existing Ground Floor Plan

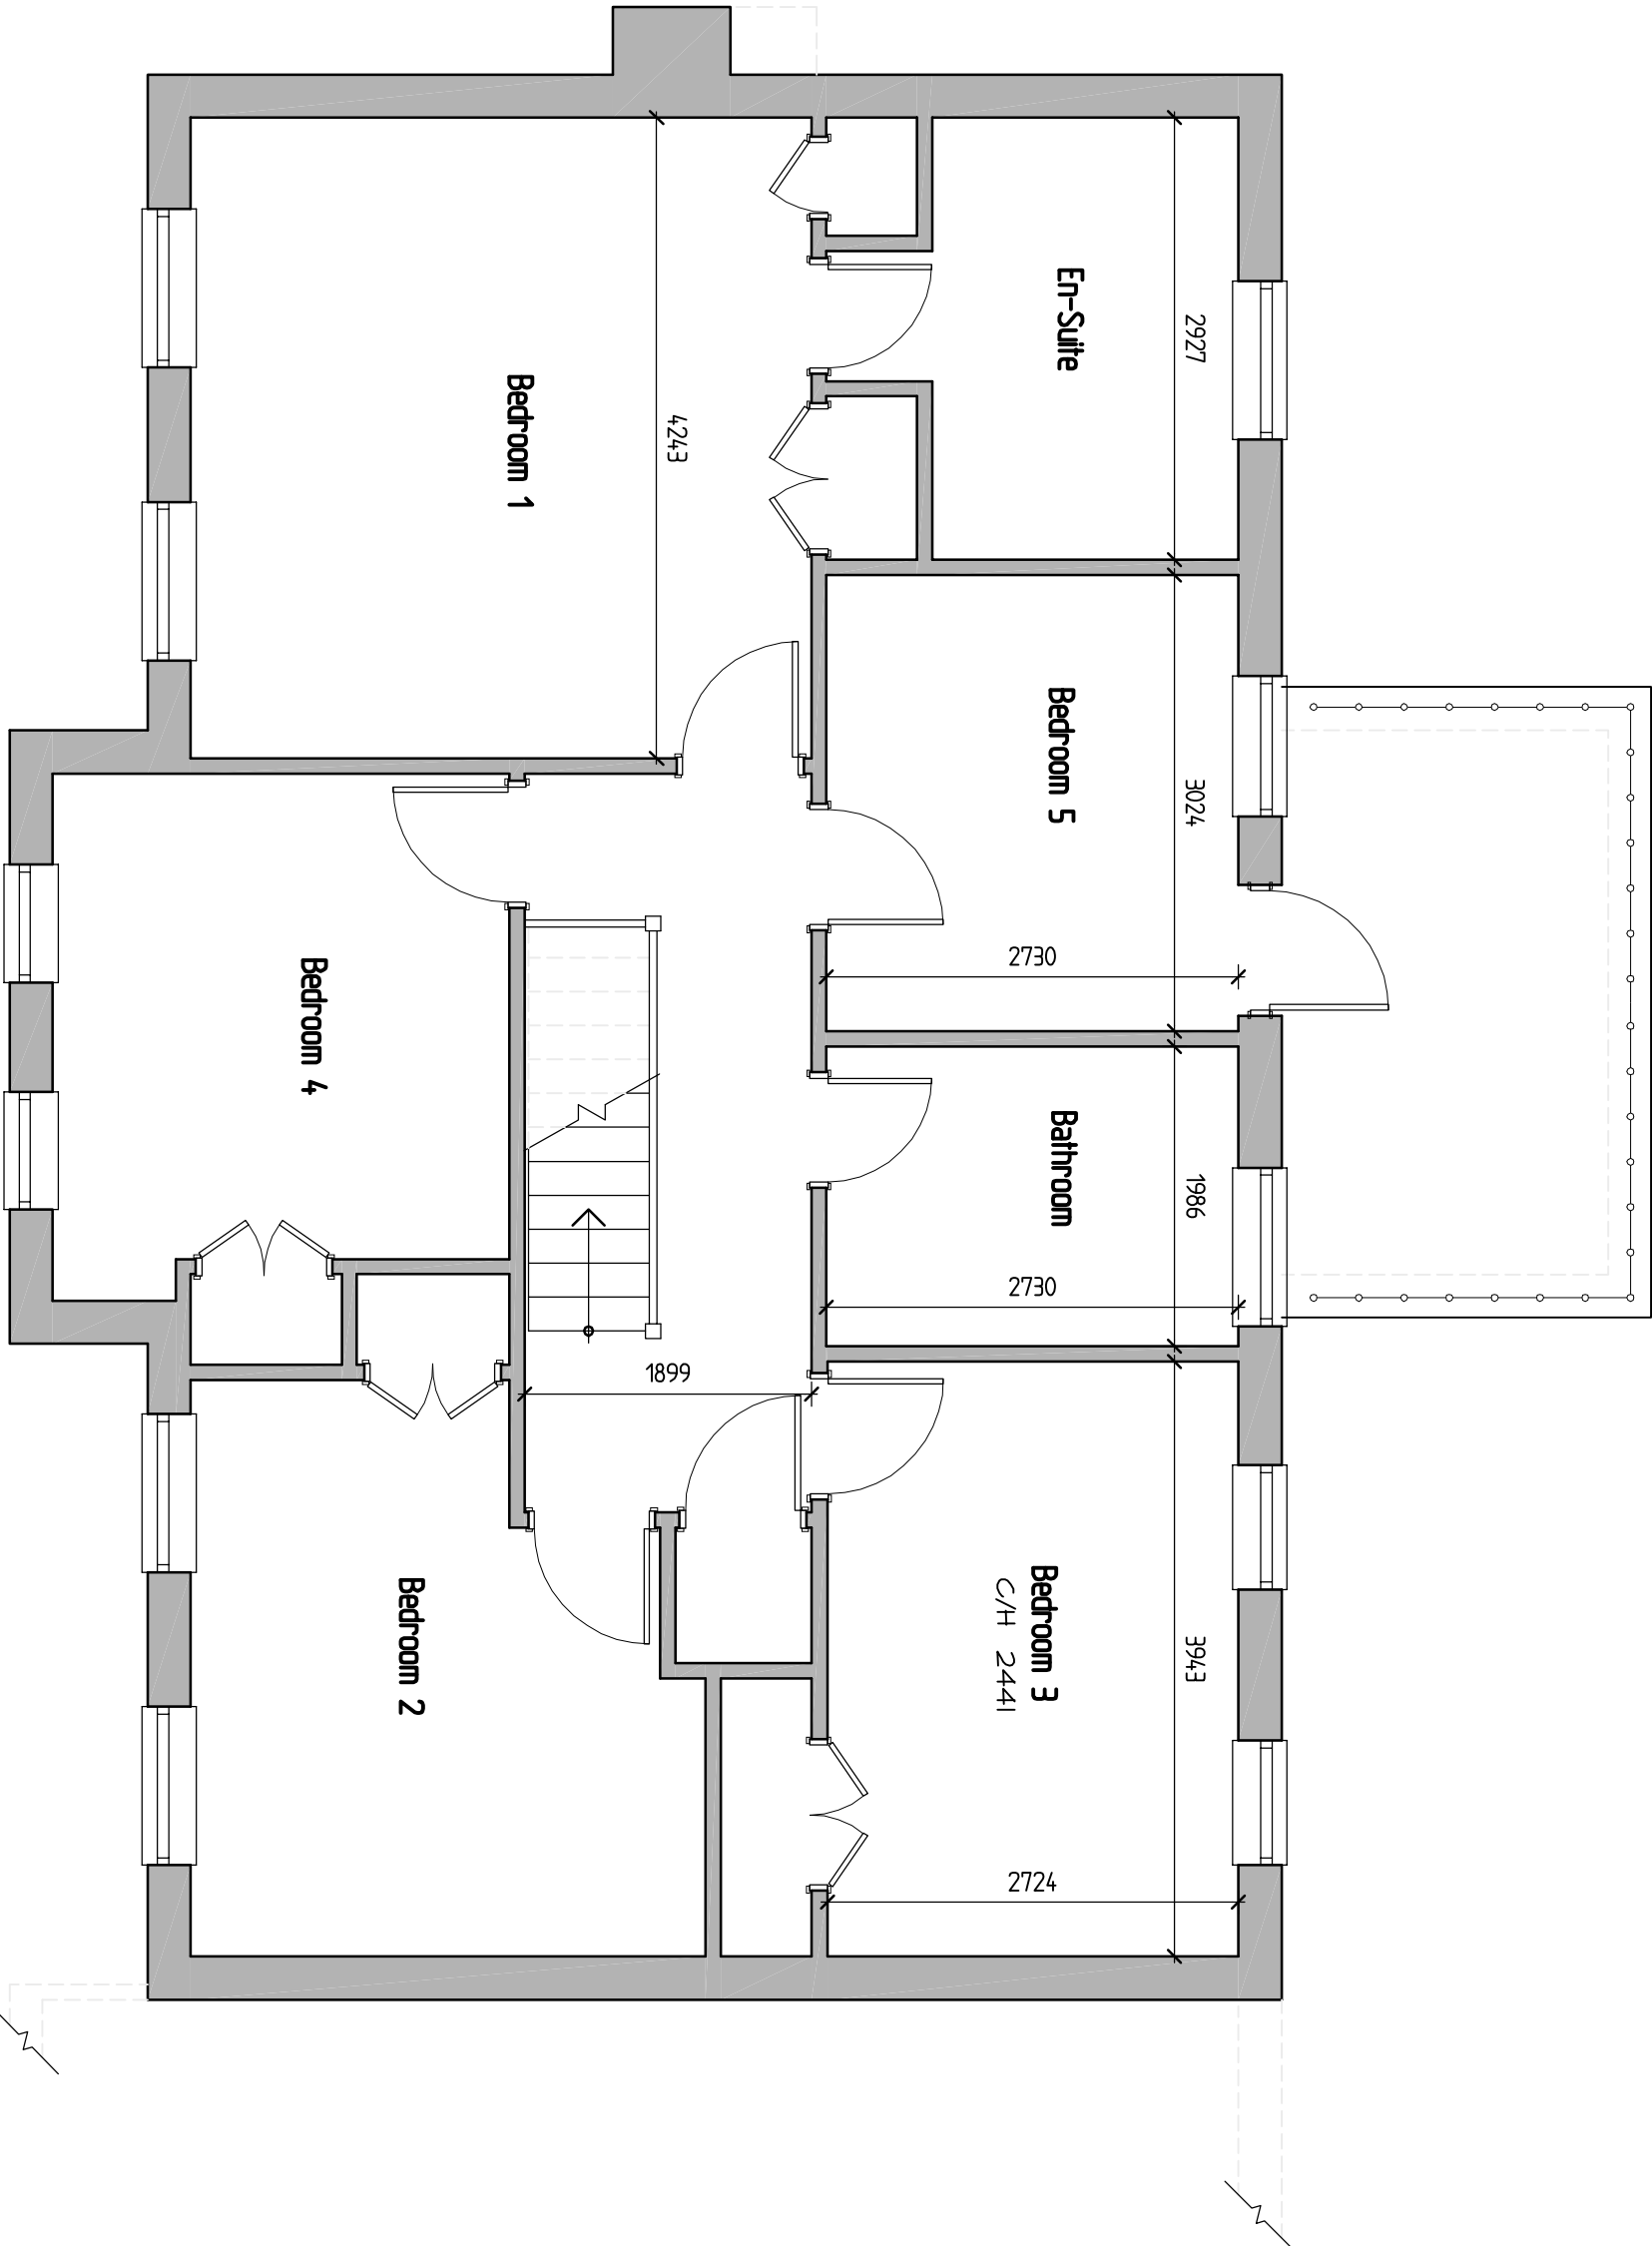

0 1 2 3 Metres
SCALE BAR @ 1-50
Existing First Floor Plan



REVISIONS		
Rev.	Description	Date
A	Site Plan added	14-12-2021

JOB TITLE

Donaldswood, Upper Warren Avenue
Caversham

Existing Plans & Elevations

SCALE 1:50 1:100 DATE September 2021 DRAWING No. A