

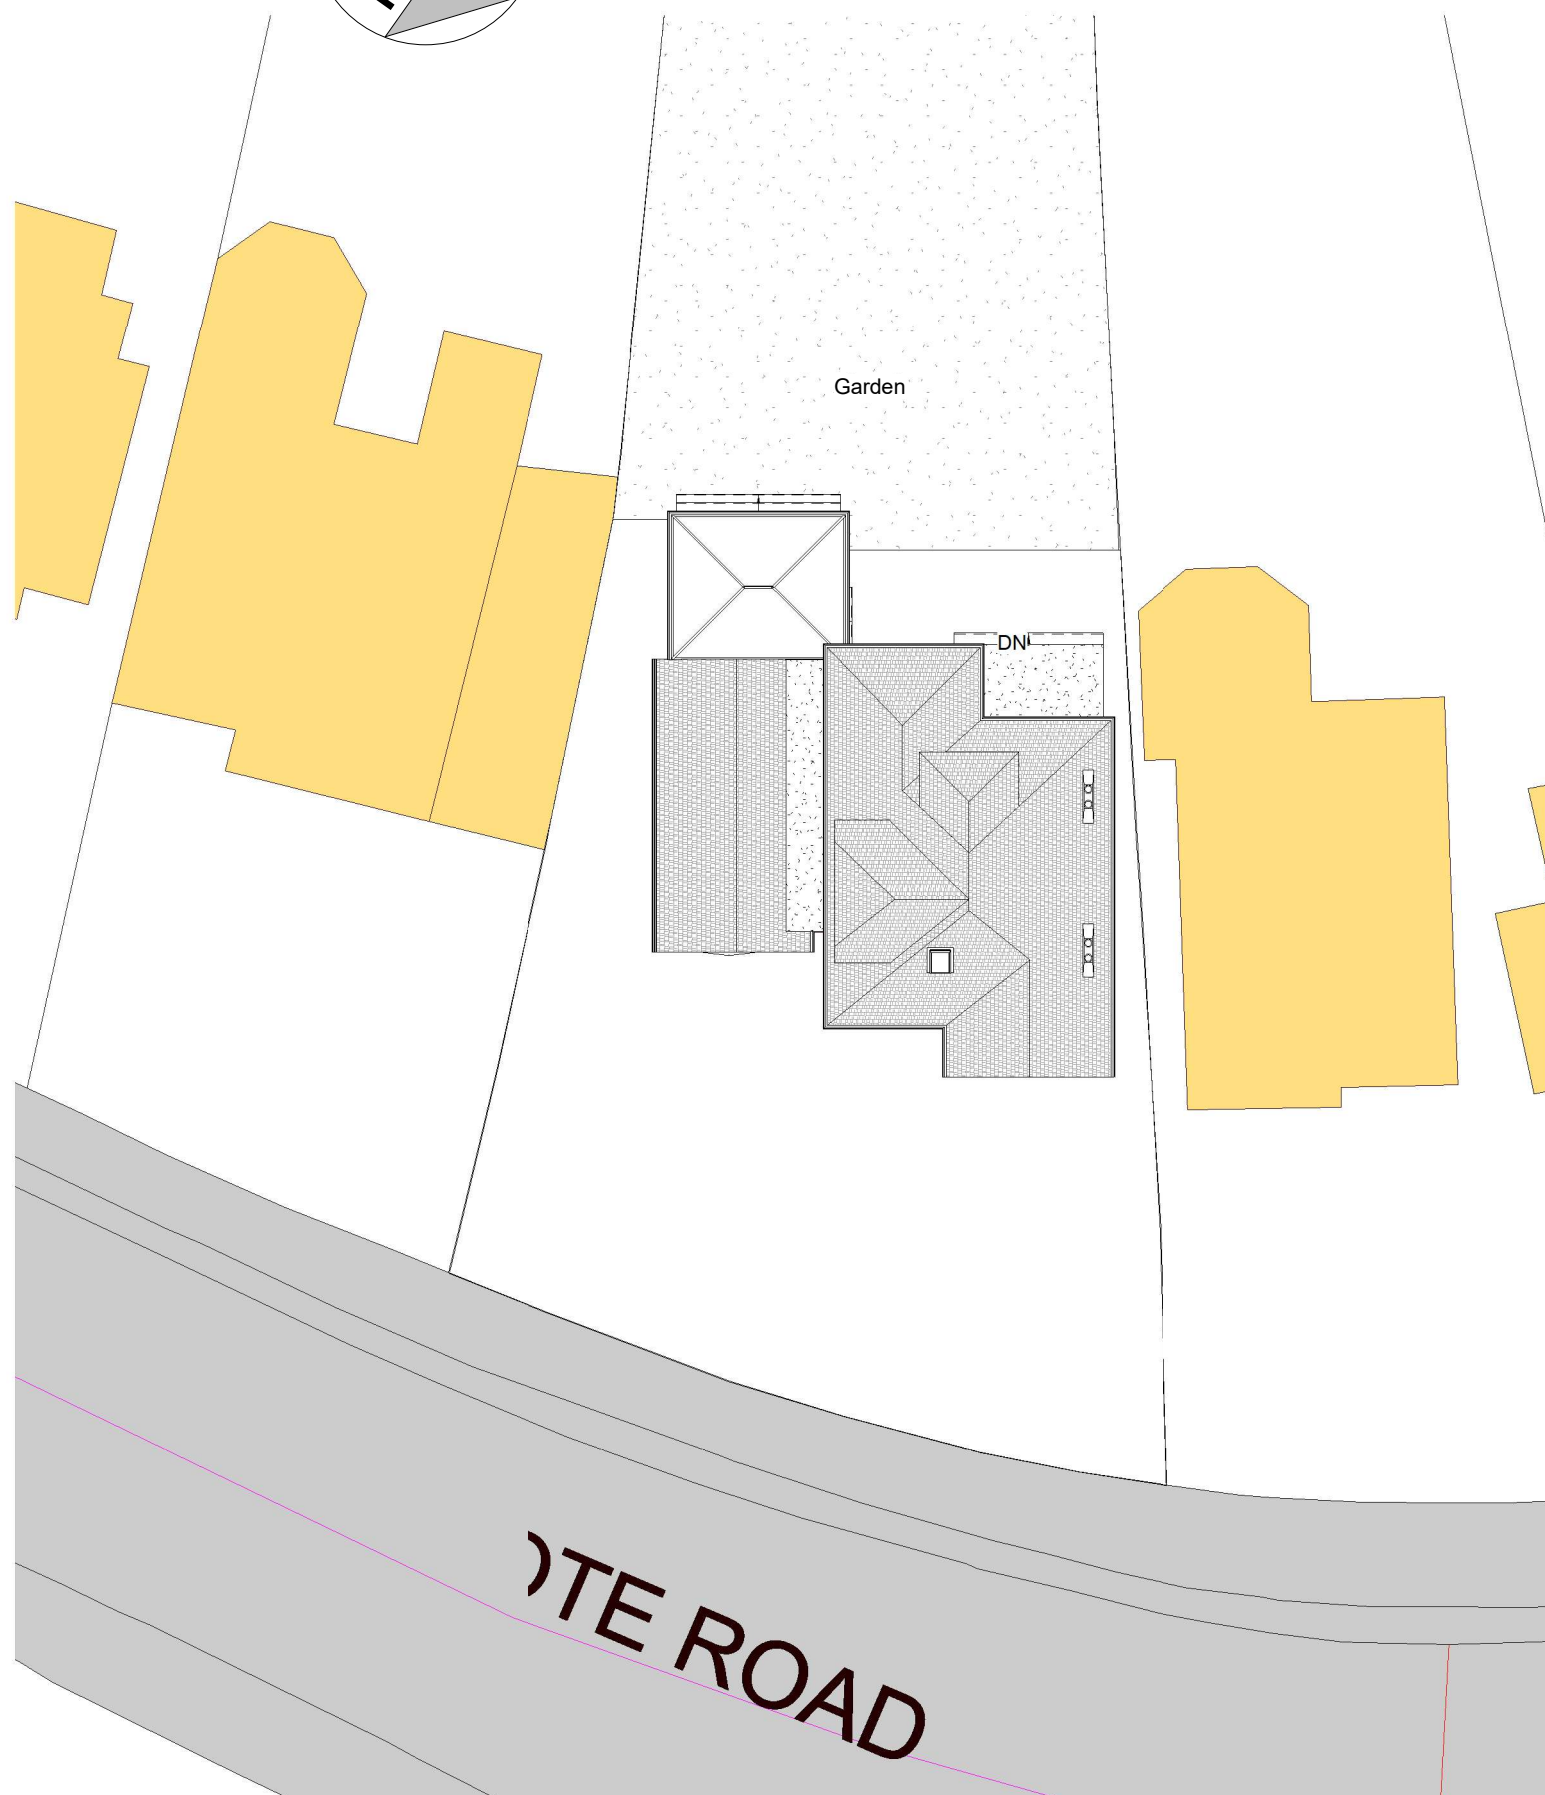



SCALE 1:200 @ A3

 

1 EX 04. Site plan
1 : 200

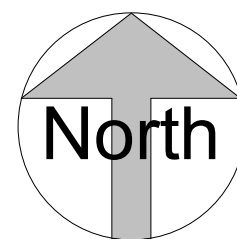

SCALE 1:1250 @ A3

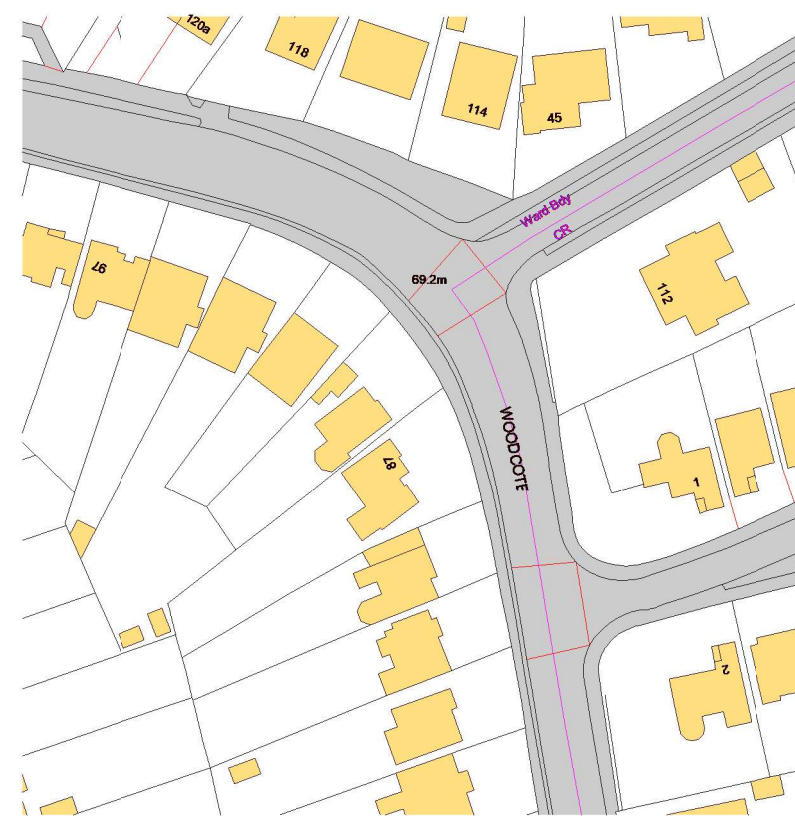

vey, (c) Crown Copyright 2020. All rights reserved. Licence number 100022432

2 EX 05. Location plan
1 : 1250

THIS DRAWING IS SUBJECT TO COPYRIGHT & REMAINS THE PROPERTY OF DESIGN WORK STUDIOS. IT MUST NOT BE RE-PRODUCED EITHER PARTIALLY OR FULLY, WITHOUT THE WRITTEN CONSENT OF DESIGN WORK STUDIOS. DRAWING SCALES ARE FOR INDICATION ONLY AND SHOULD NOT BE USED TO ACCURATELY DEPICT ACTUAL OR DESIGNED CONDITIONS.
© 2019 DESIGN WORK STUDIOS. ALL RIGHTS RESERVED.

REV	DATE	DESCRIPTION

STATUS
Planning

CLIENT Louise & Richard Smyth
ADDRESS 87 Woodcote Rd, Reading
RG4 7EY, UK

 Design Work Studios Ltd.
59A Peach Street
Wokingham
RG40 1XP
info@designworkstudios.co.uk
www.designworkstudios.co.uk

DRAWING BY AH
CHECKED BY LP
SCALE As indicated @ A3
DATE 20.10.2020

DWG # 1398-00 EX OS

TITLE
Site plan and Location plan
Existing