

CONTACT

www.resi.co.uk
hello@resi.co.uk

Copyright in the design and this drawing is the property of RESI. Reproduction in whole or in part is forbidden without written sanction of RESI. This drawing must be read in conjunction with all other relevant documentation and drawings.

RESI accepts no liability for any expense, loss or damage of whatsoever nature and however arising from any variation which has not been referred to them and their approval obtained.

Print out to actual scale. For planning purposes only. All dimensions to be cross checked on site prior to construction and ordering of products. Any discrepancies to be reported to RESI immediately.

NOTES

Revision

Rev	Notes	Date
A	Planning Issue	10/08/2021

KEY

	Existing walls		Boundary line
	Existing furniture		Level line
			1.5m head height
			1.8m head height

JOB TITLE

Proposed ground floor side and rear extension, garage conversion, floor plan redesign and all associated works at 8 Rectory Road, RG4 7SH

STATUS

Planning Drawings

DRAWING TITLE

Existing Section A - A

CLIENT

James Parrish

SCALE

1 : 100 at A3

DRAWN

HD

DATE

AUG 2021


CHECKED

GP

DRAWING NO.

B36812 -
1300-02

A

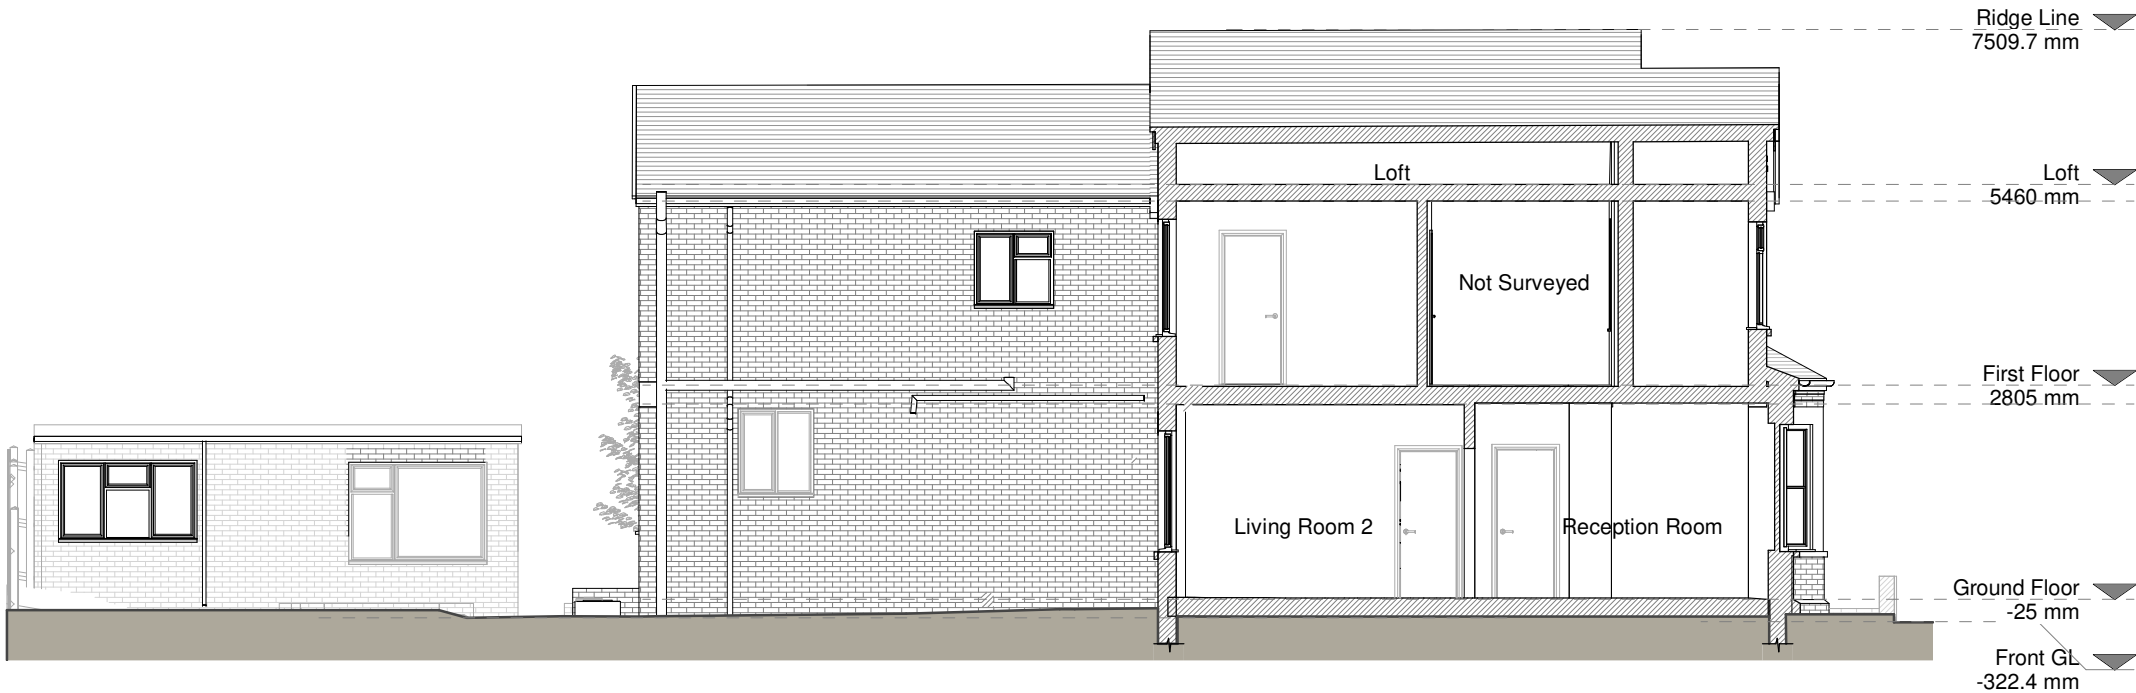

Section A - A

