


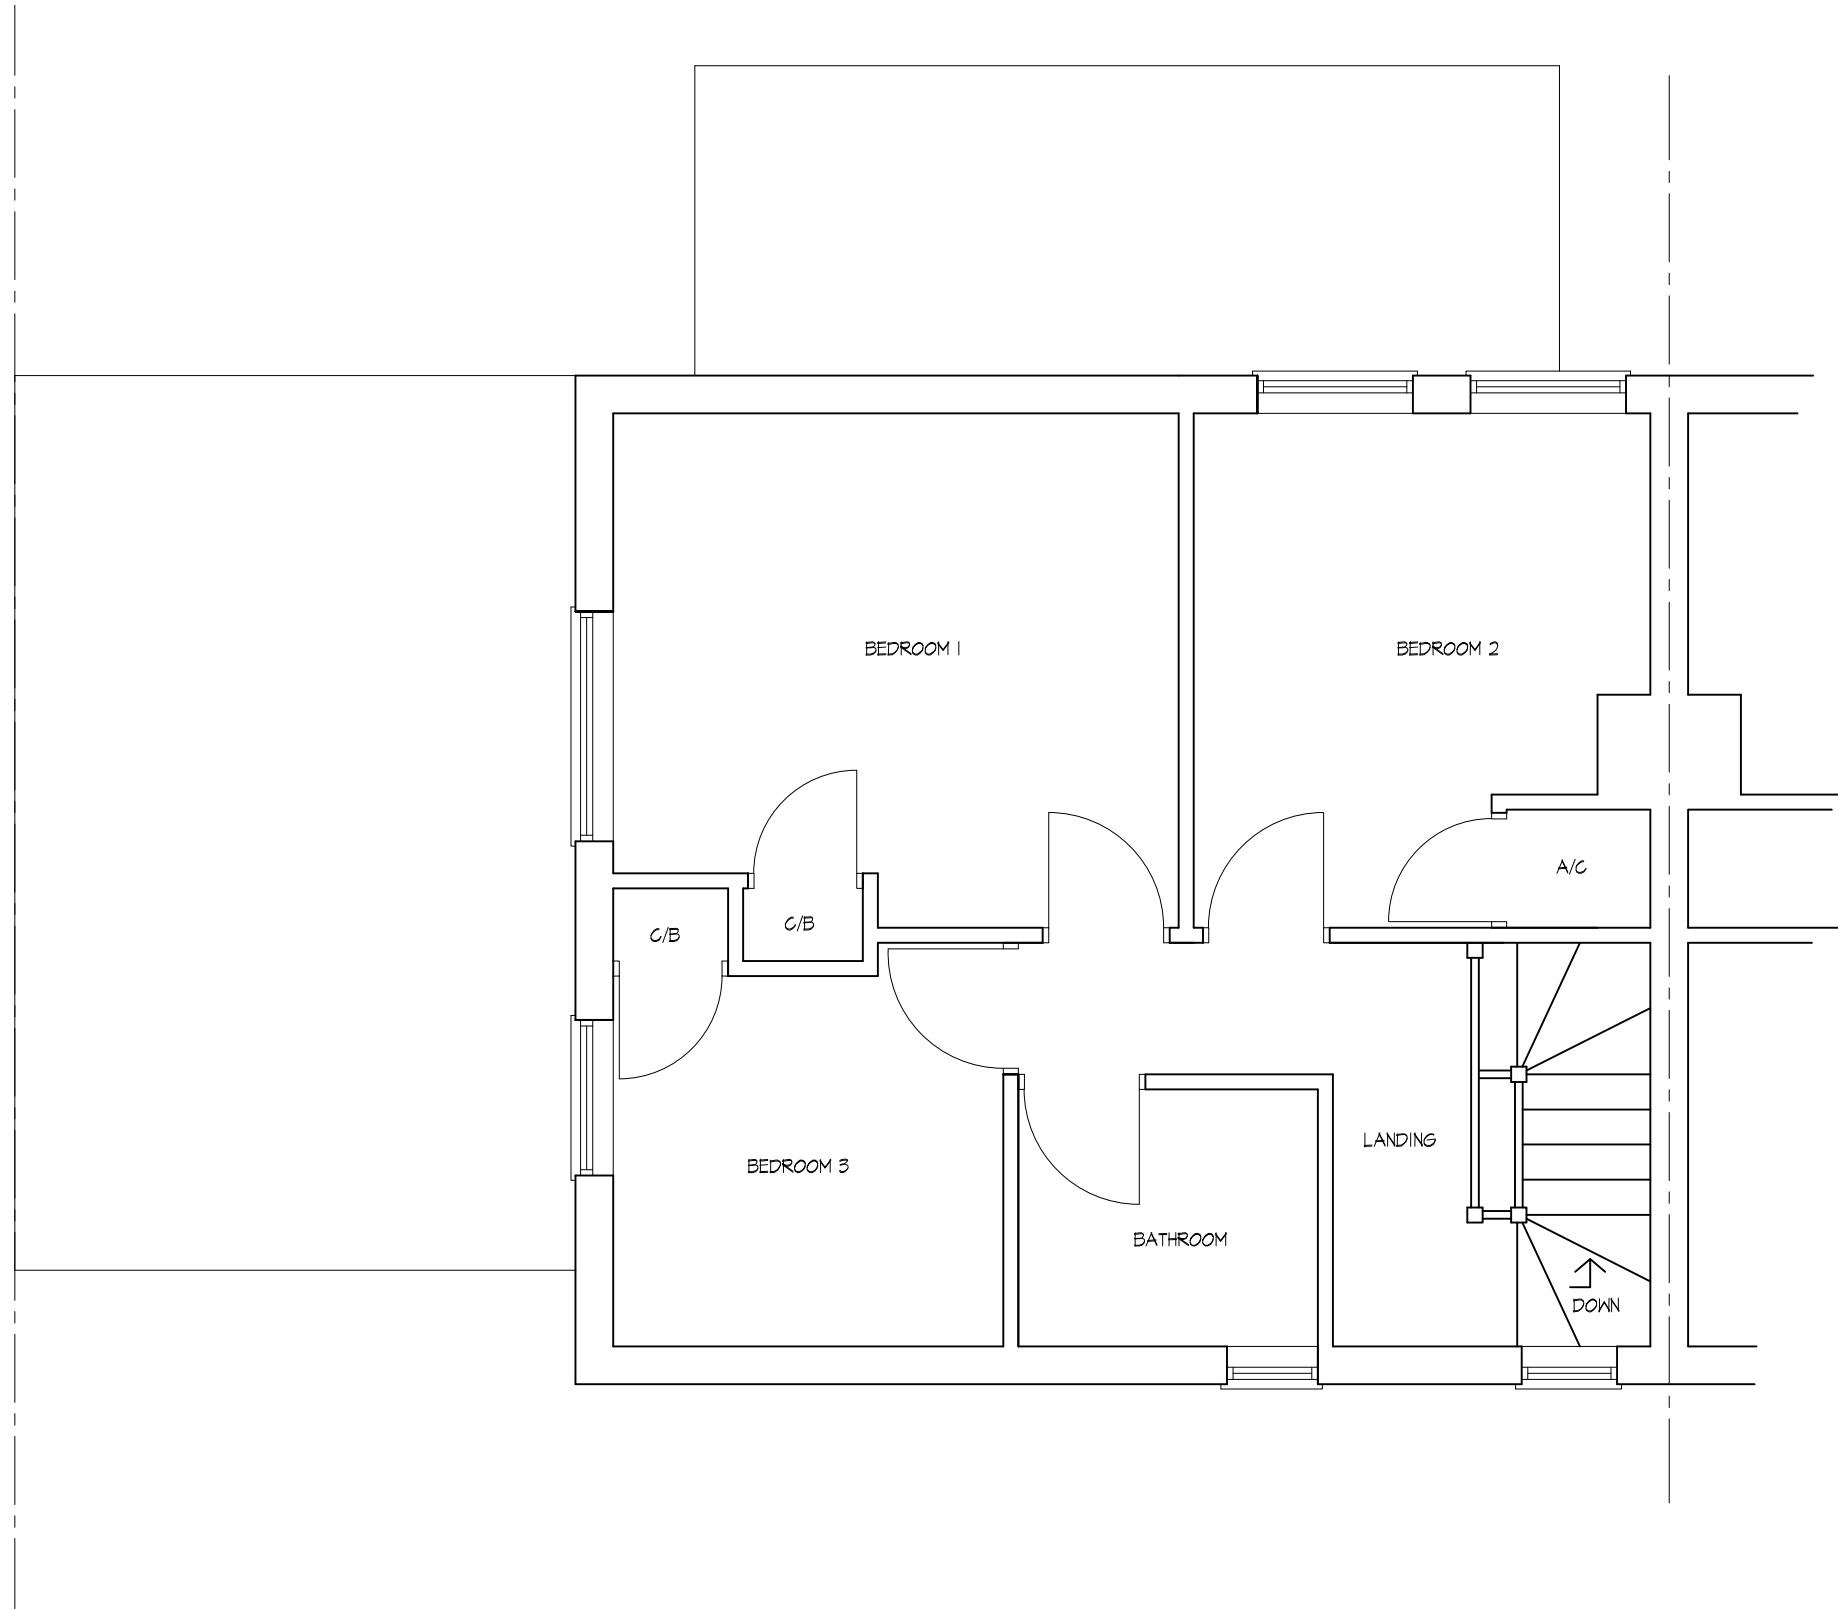

EXISTING FIRST FLOOR PLAN



PROJECT: 47 KNIGHTS WAY EMMER GREEN READING RG4 8RJ	DRAWING TITLE: EXISTING FIRST FLOOR PLAN		CREATIVE DESIGN & STRUCTURE	UNIT 1, HENSON HOUSE, NEWTOWN ROAD HENLEY-ON-THAMES, RG9 1HG TEL: 01491411922	DRAWN: EB	DRAWING NO. 38720-02	REV.
					SCALE: 1:50 @ A3		
					DATE: DECEMBER 2020		
					STATUS: PLANNING		