




EXISTING 1:50

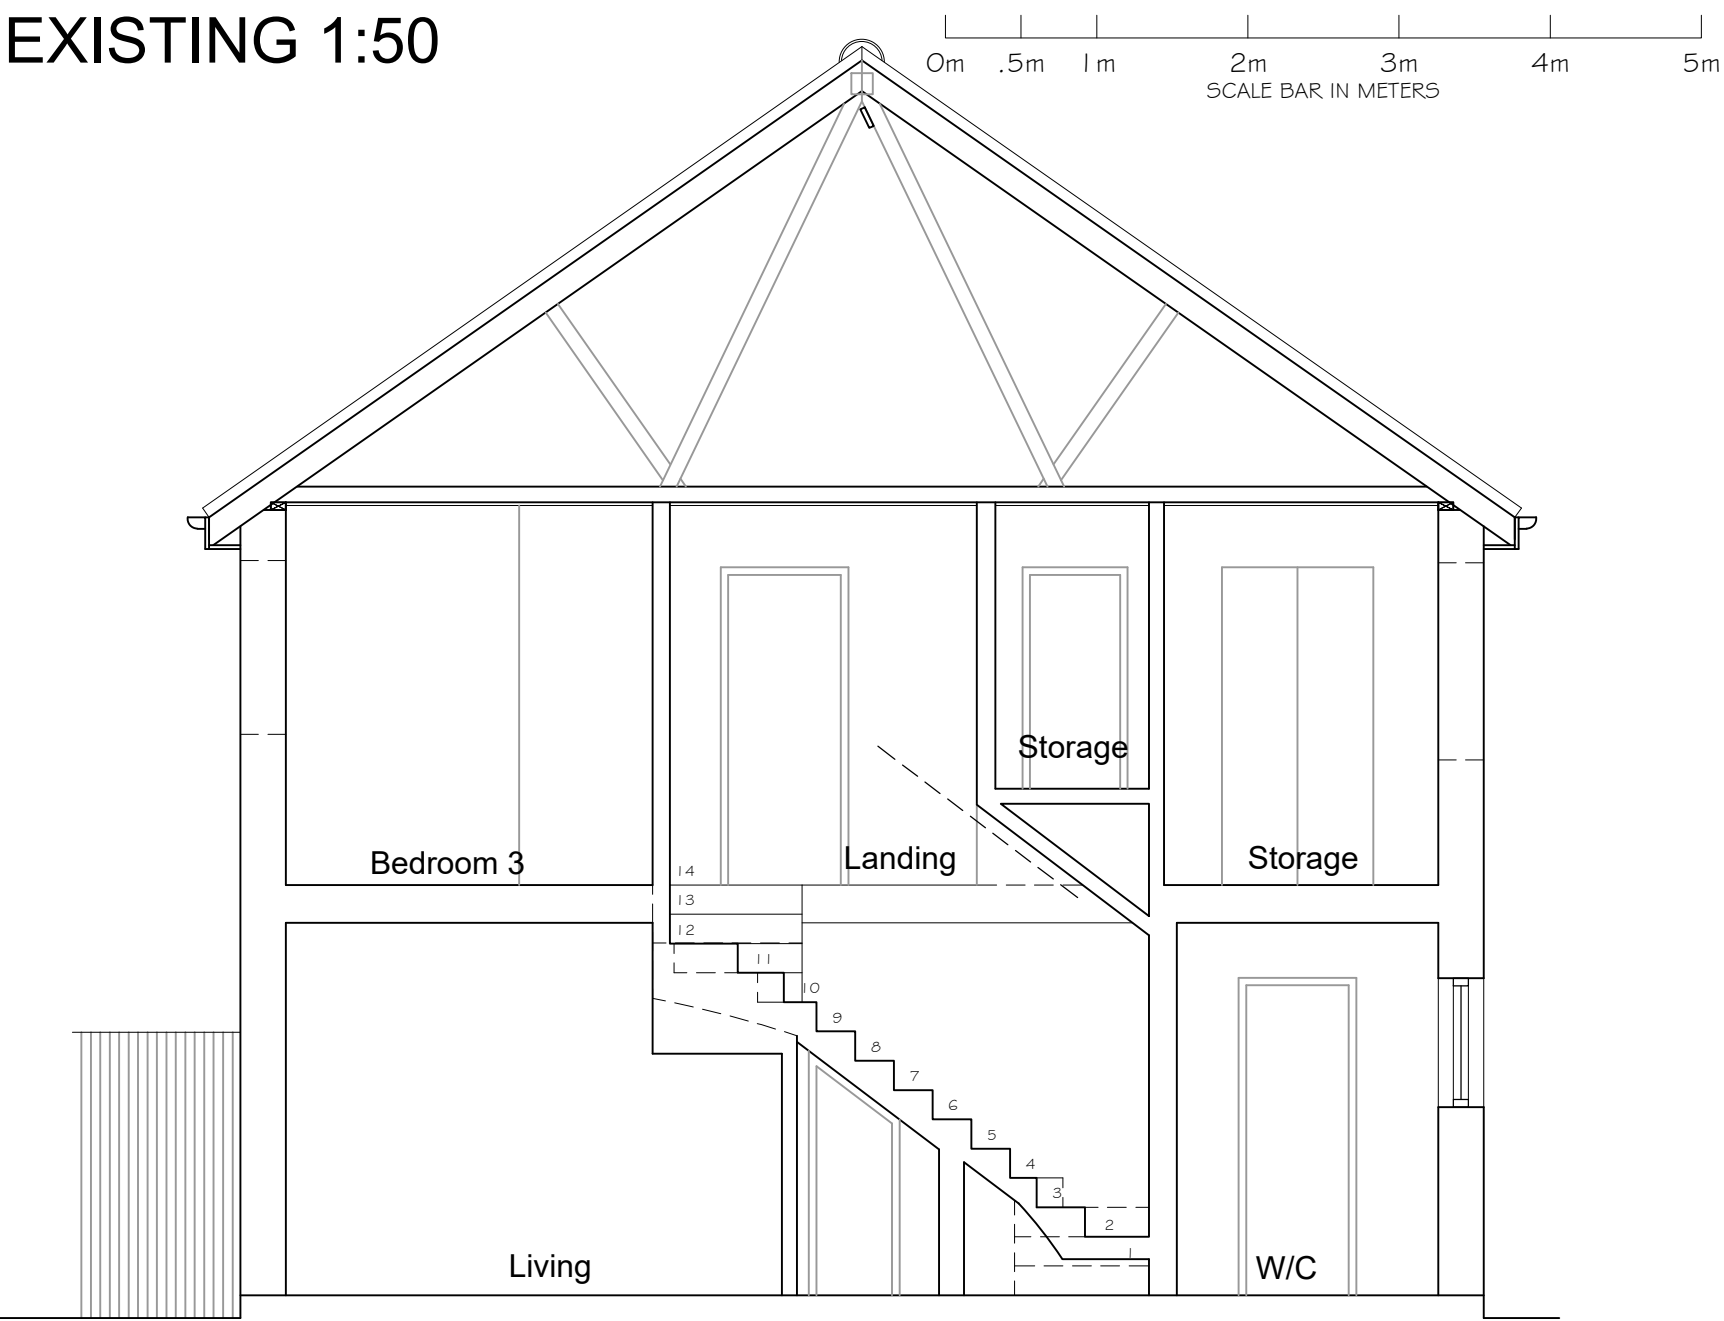

EXISTING SECTION A-A

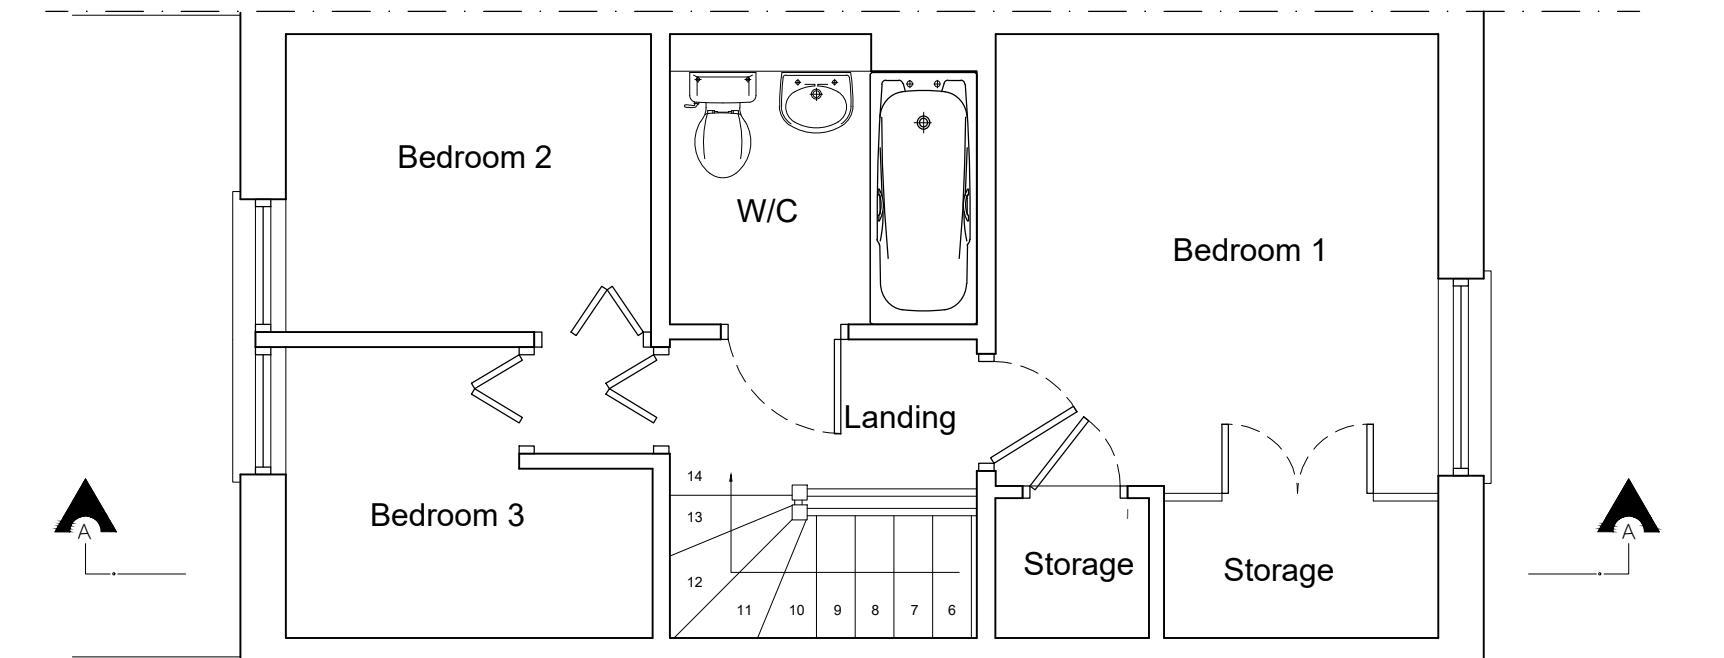


EXISTING FIRST FLOOR PLAN

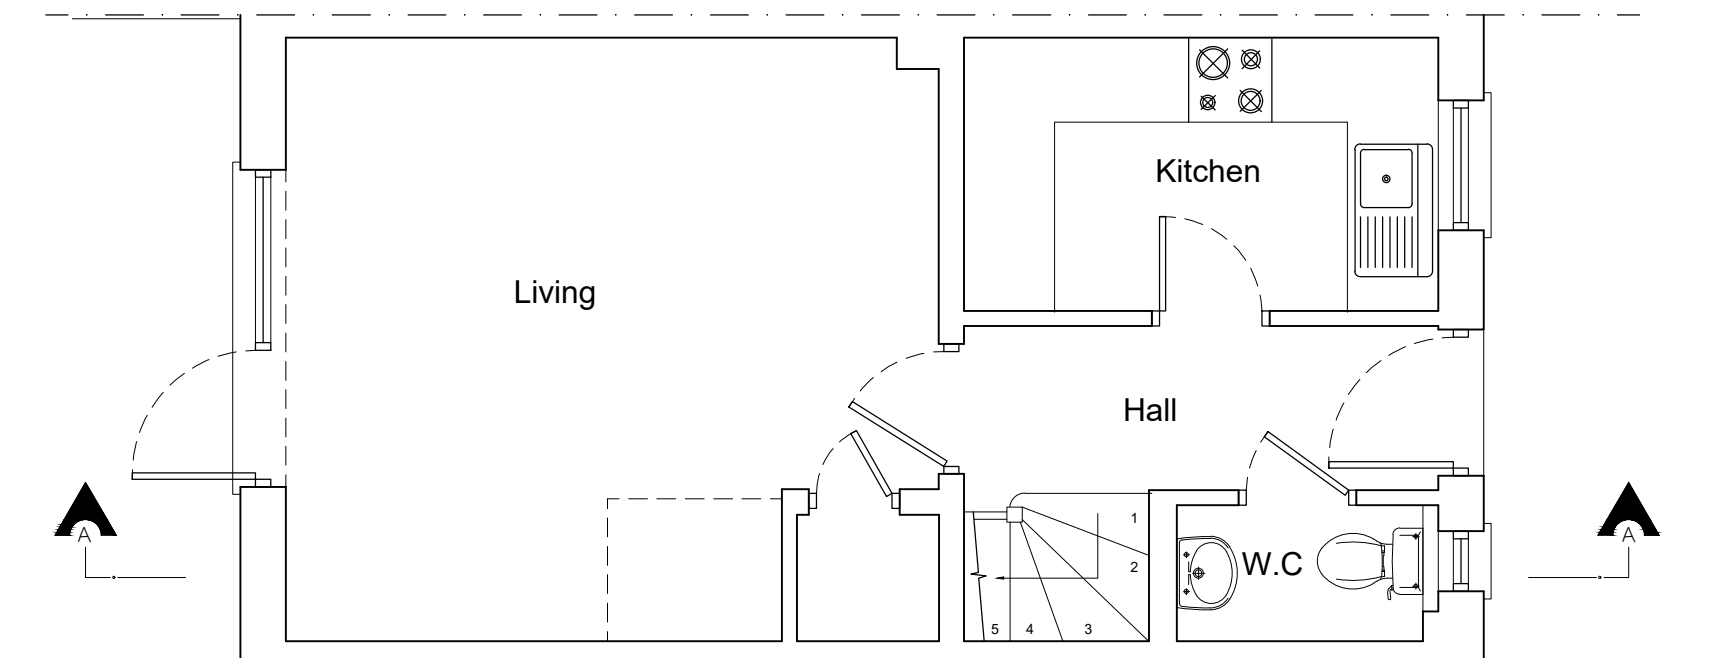


EXISTING GROUND FLOOR PLAN



EXISTING FRONT ELEVATION

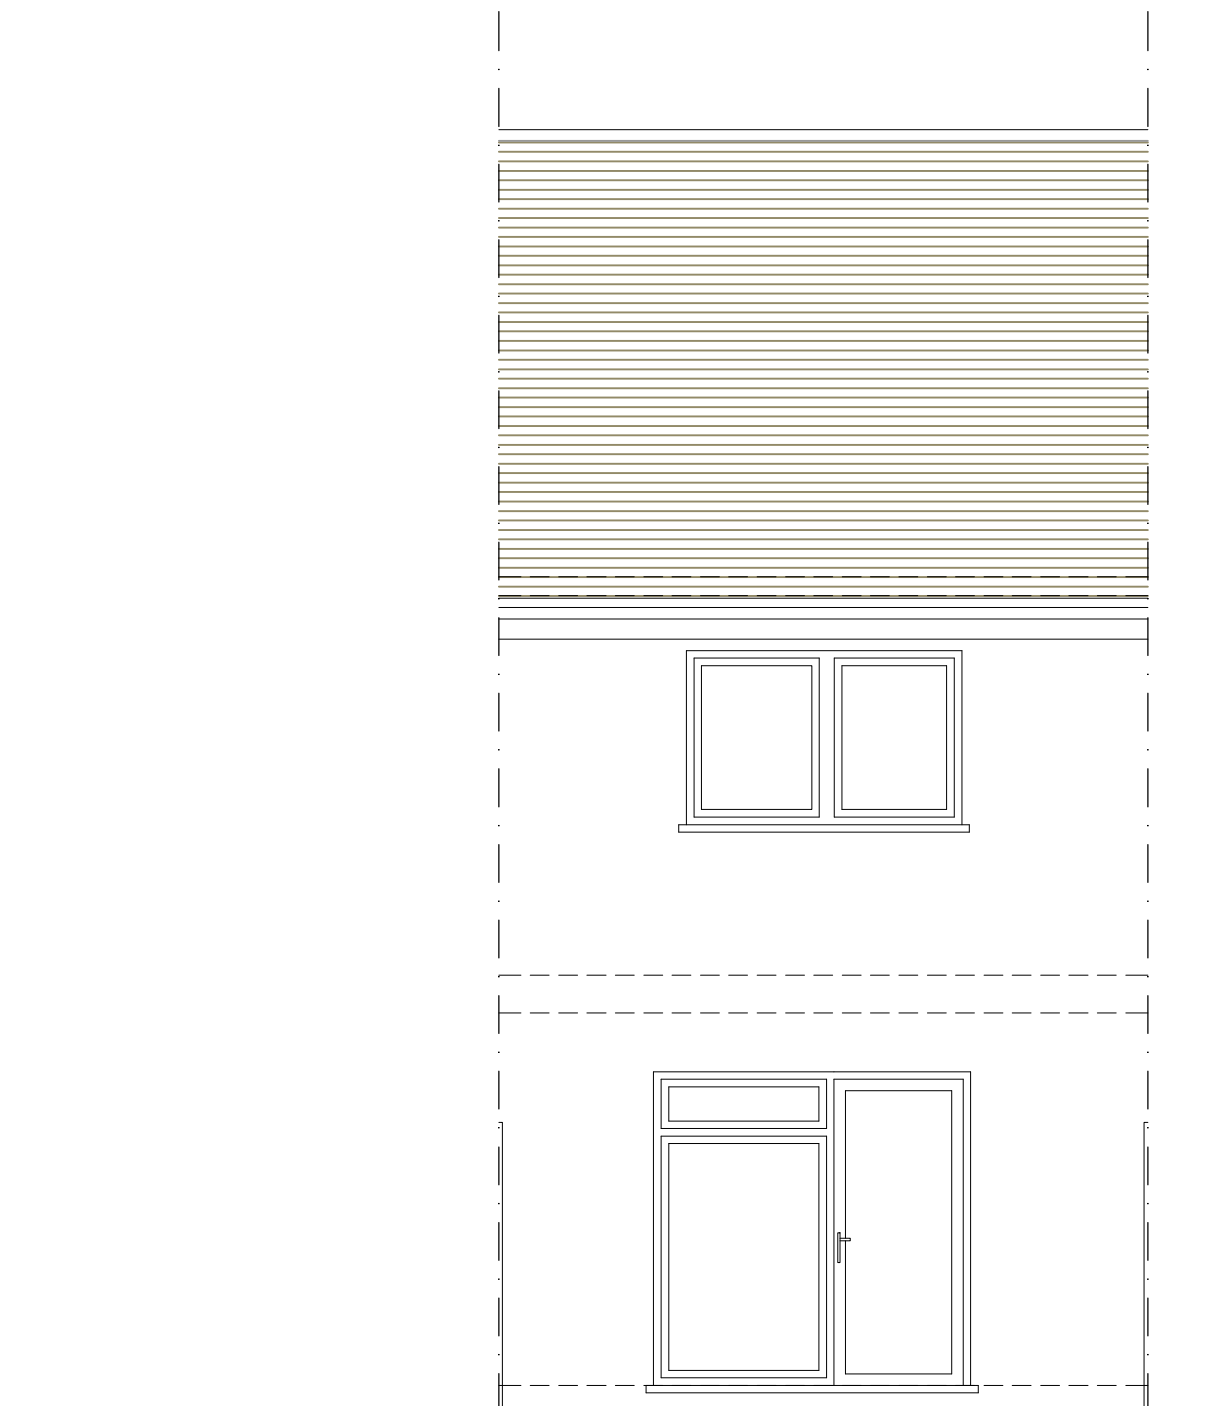


EXISTING REAR ELEVATION

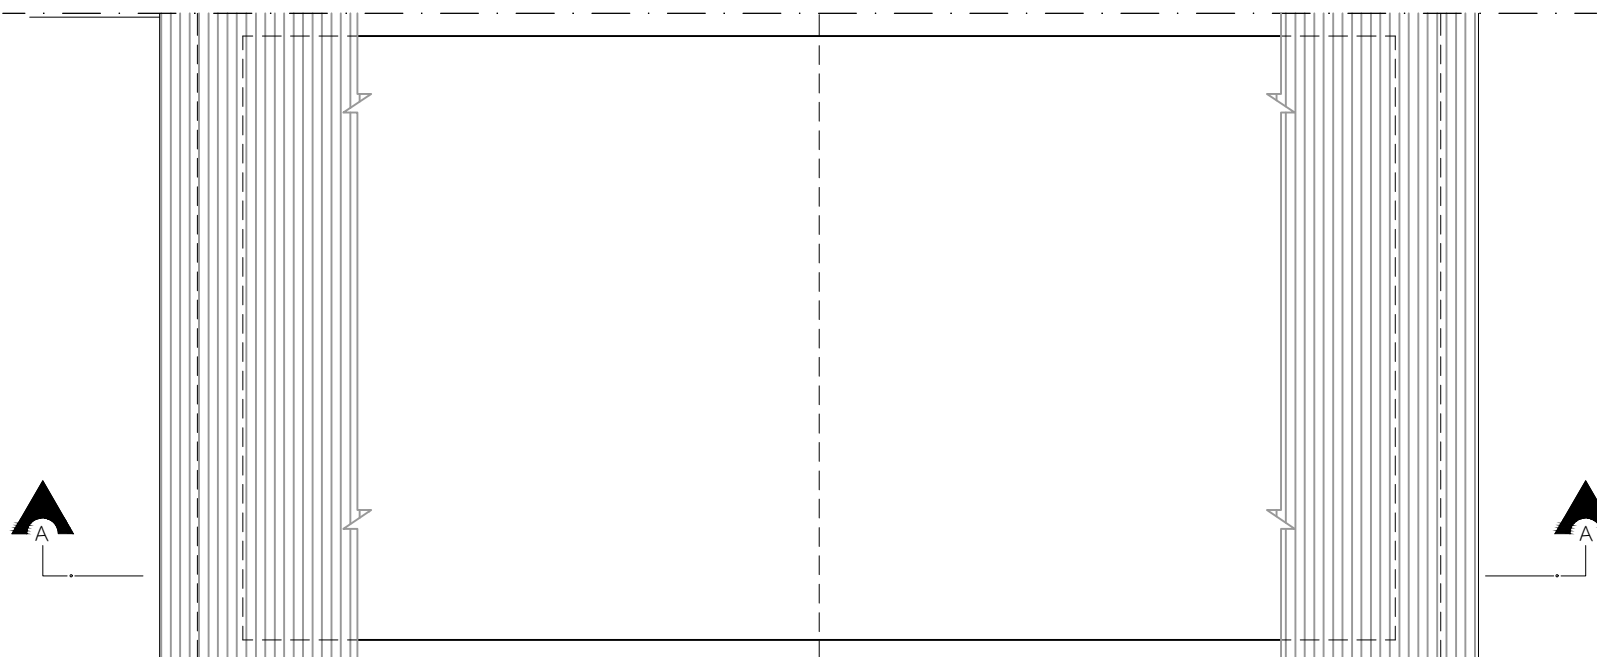


EXISTING LOFT PLAN


EXISTING 1:50

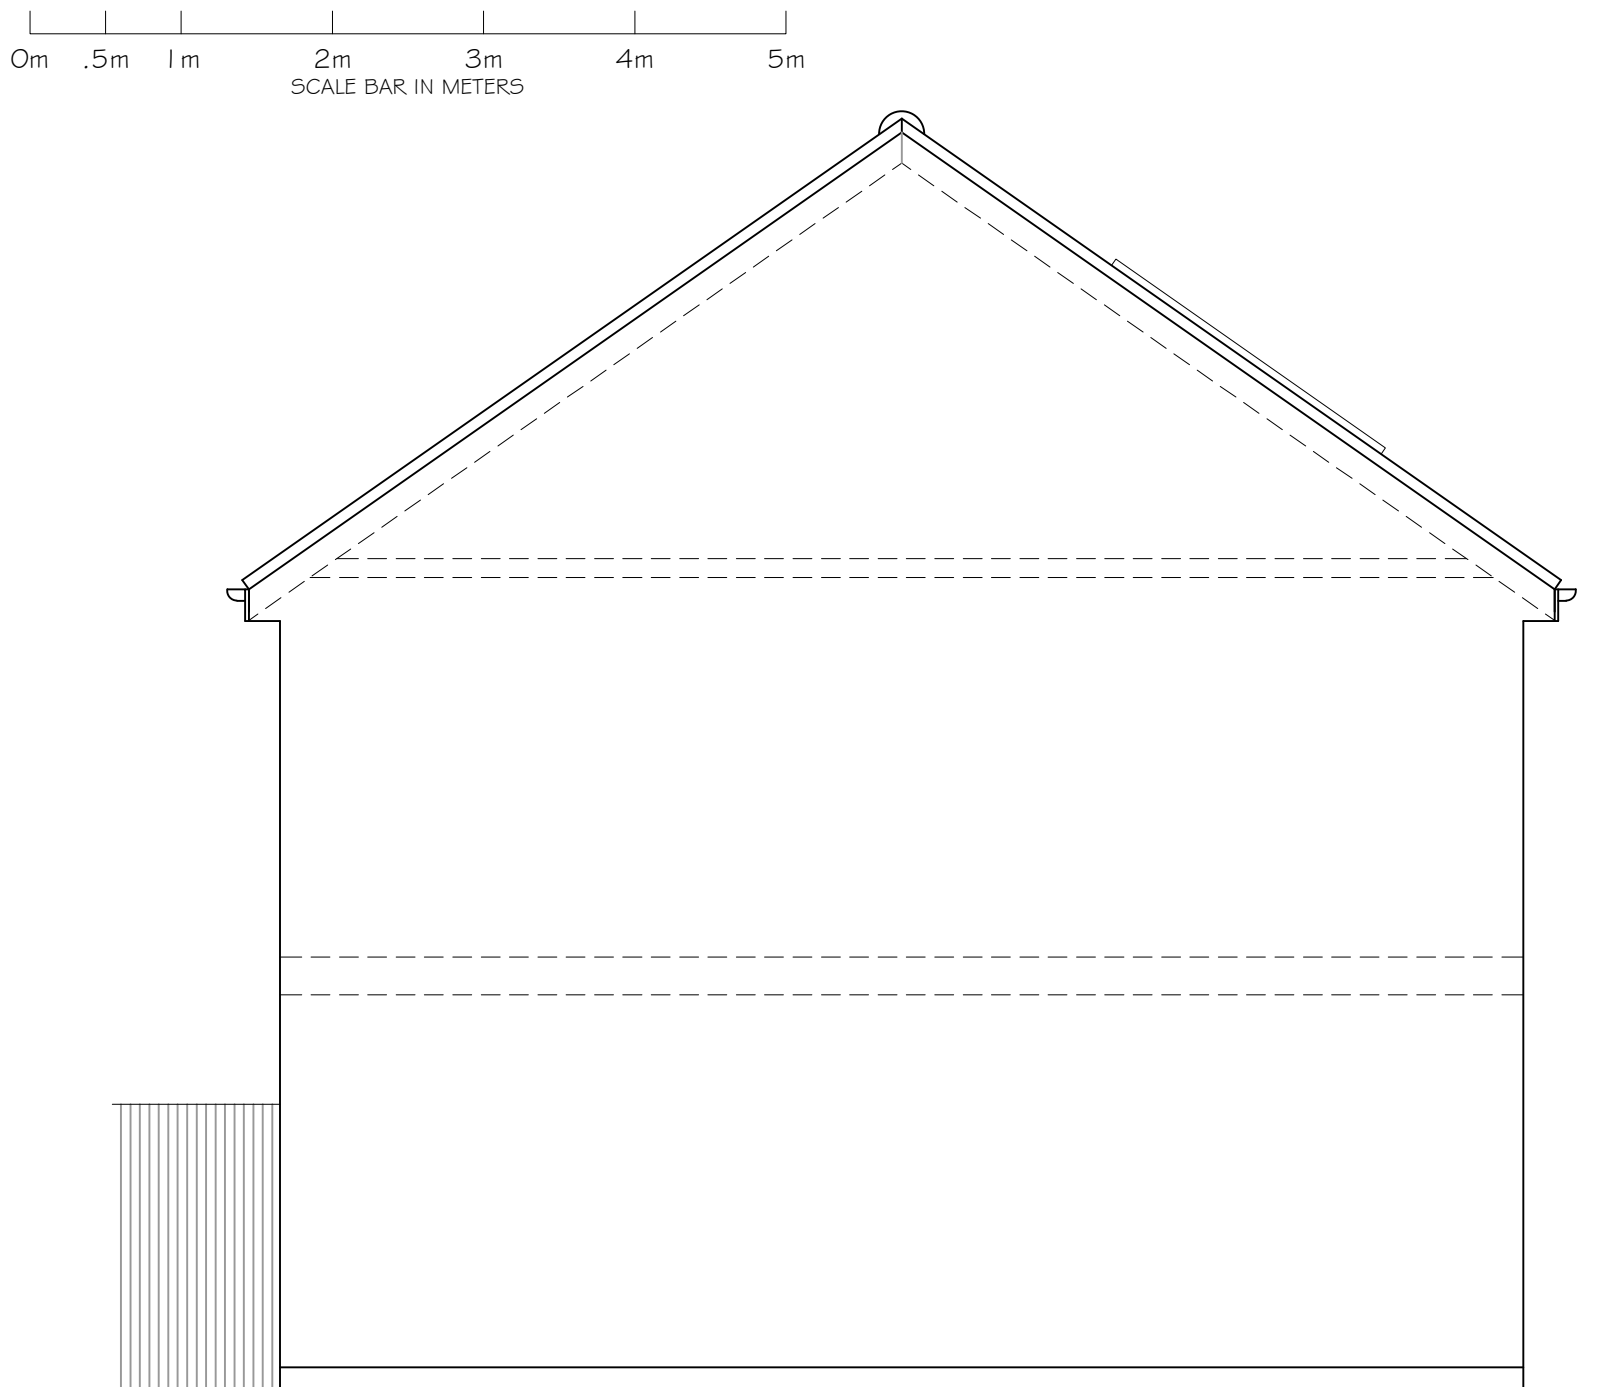

EXISTING SIDE ELEVATION 01

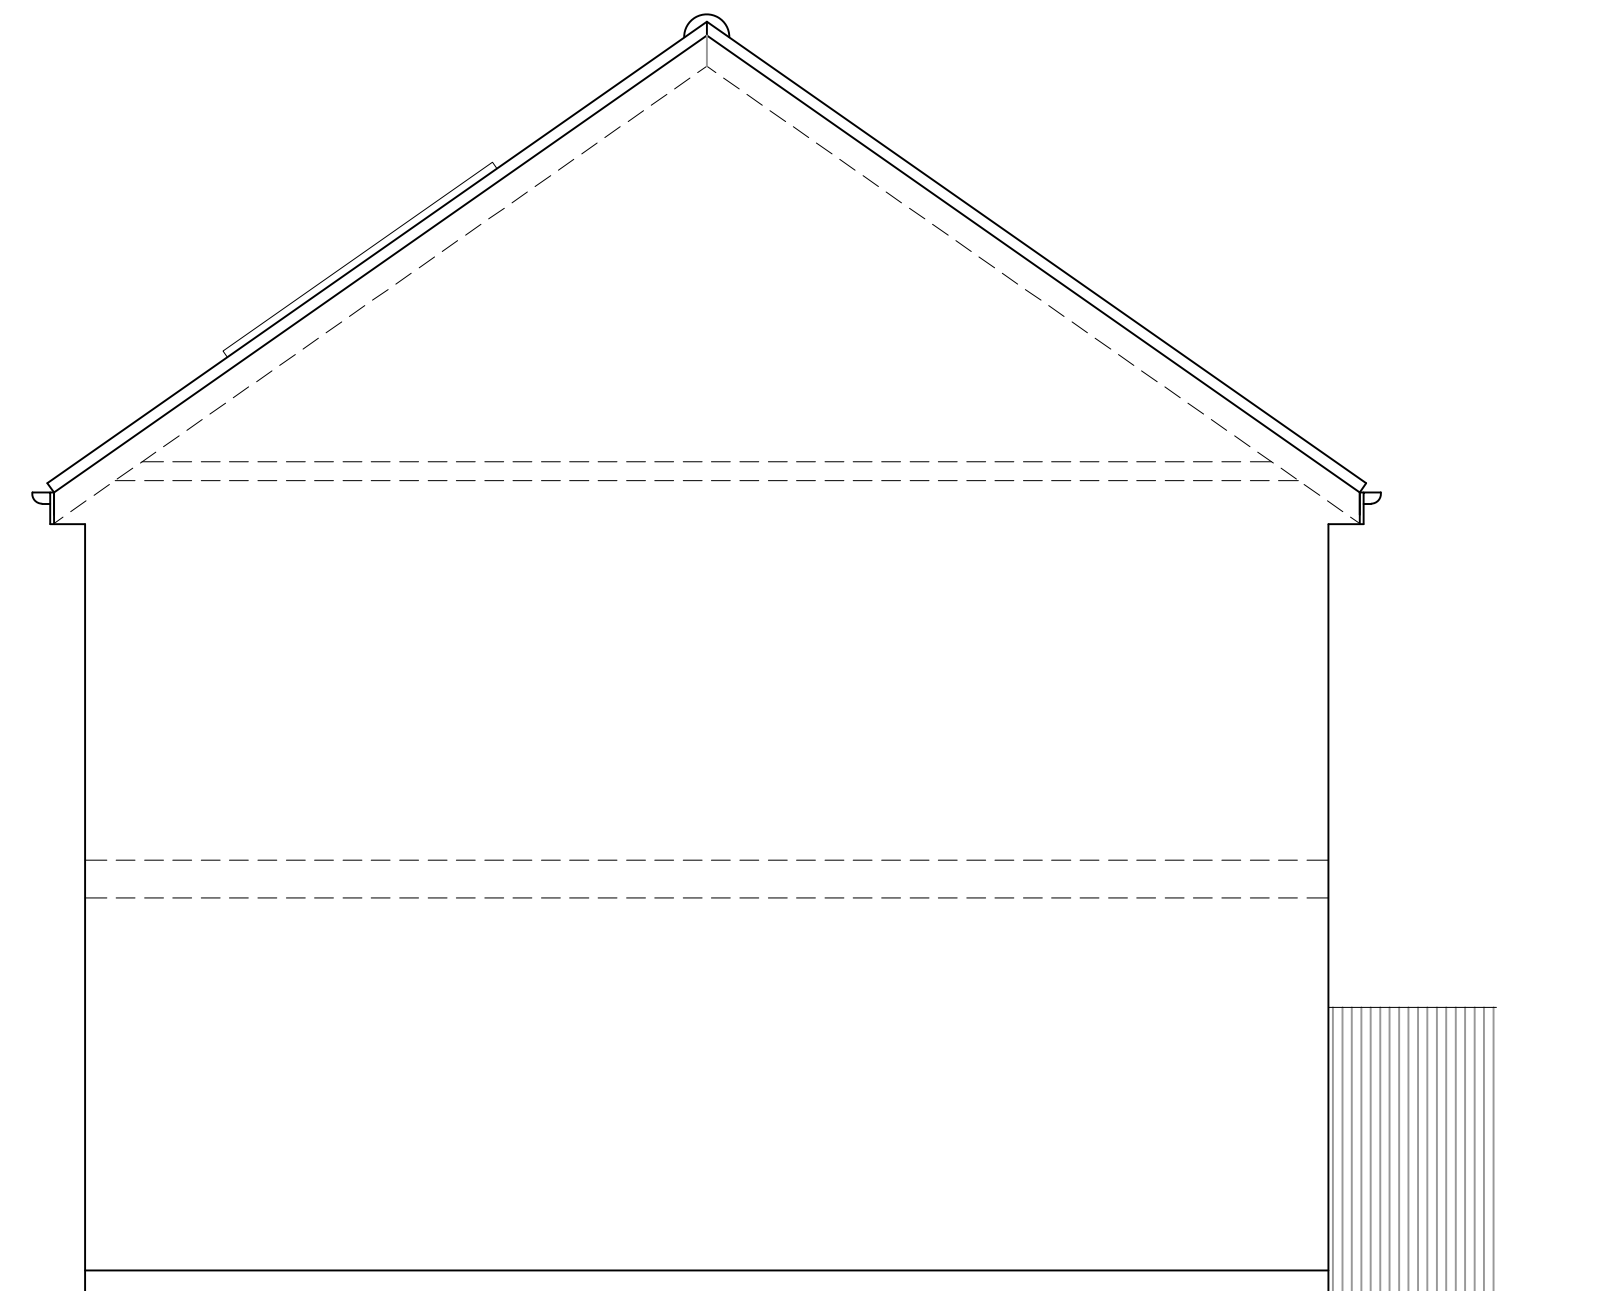

EXISTING SIDE ELEVATION 02

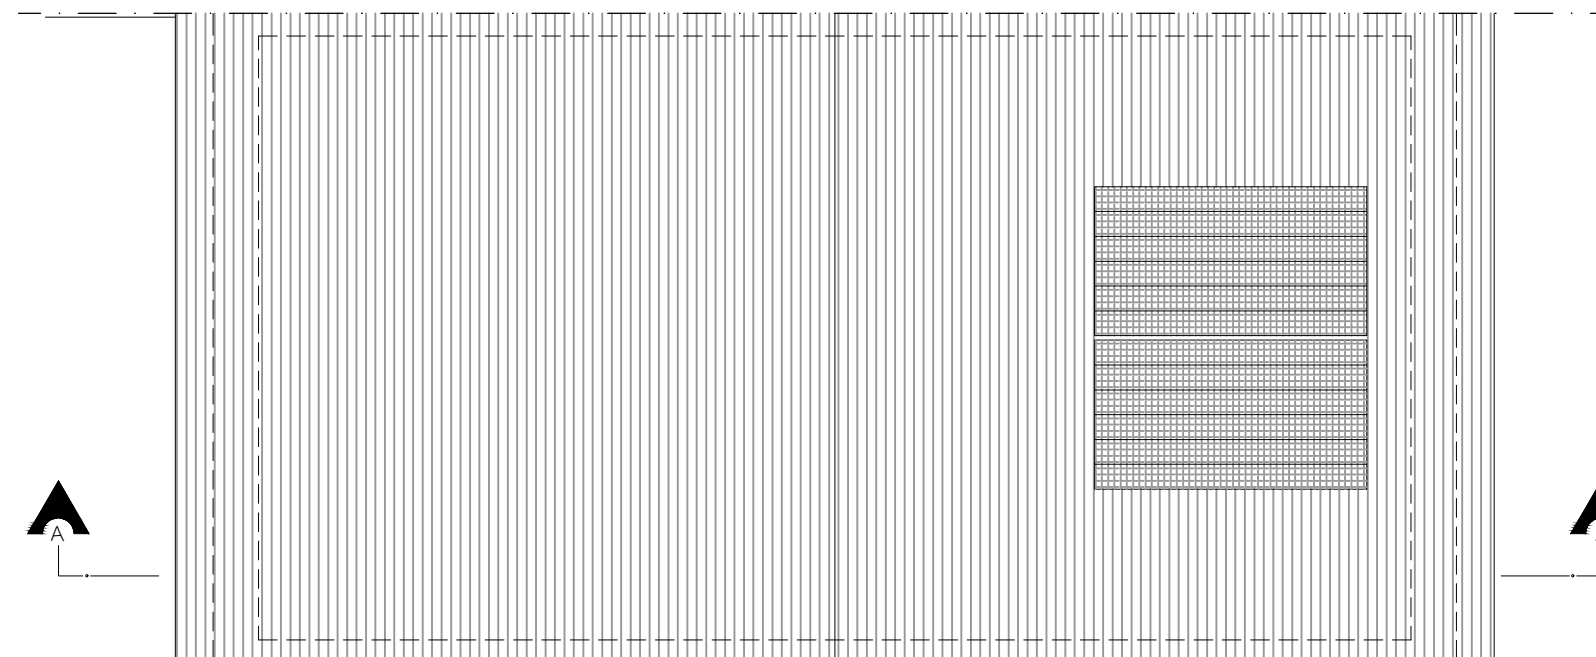

EXISTING ROOF PLAN

Copyright © Studio 136 Architects Ltd
This drawing which is the property of Absolute Lofts
is the subject of Intellectual Property Rights including
copyright and design right and shall not be reproduced,
copied, loaned or submitted to any other party without the
written consent of Absolute Lofts.

This drawing is not to be scaled. Only figured dimensions
to be taken. Any discrepancies to be reported to the
Absolute Lofts prior to setting out or ordering
of any materials

studio

136

architects

6 The Broadway, Wembley, Middlesex, HA9 8JT

Tel/Fax: 020 8907 7131

e-mail: info@studio136.co.uk

Project

VELUX CONVERSION AT
29 LEVEN STREET

RG30 4GX

Client
MR & MRS. HAWKINS
29 LEVEN STREET

RG30 4GX

Drawing Title EXISTING PLANS SECTION & ELEVATIONS			
Scale 1:100 / 1:50 @ A1	Drawn	Checked	Authorised
	NOVEMBER 2021	--	--
Drawing Number		Rev	
ST_NOV 21_29 LEV_001		-	