



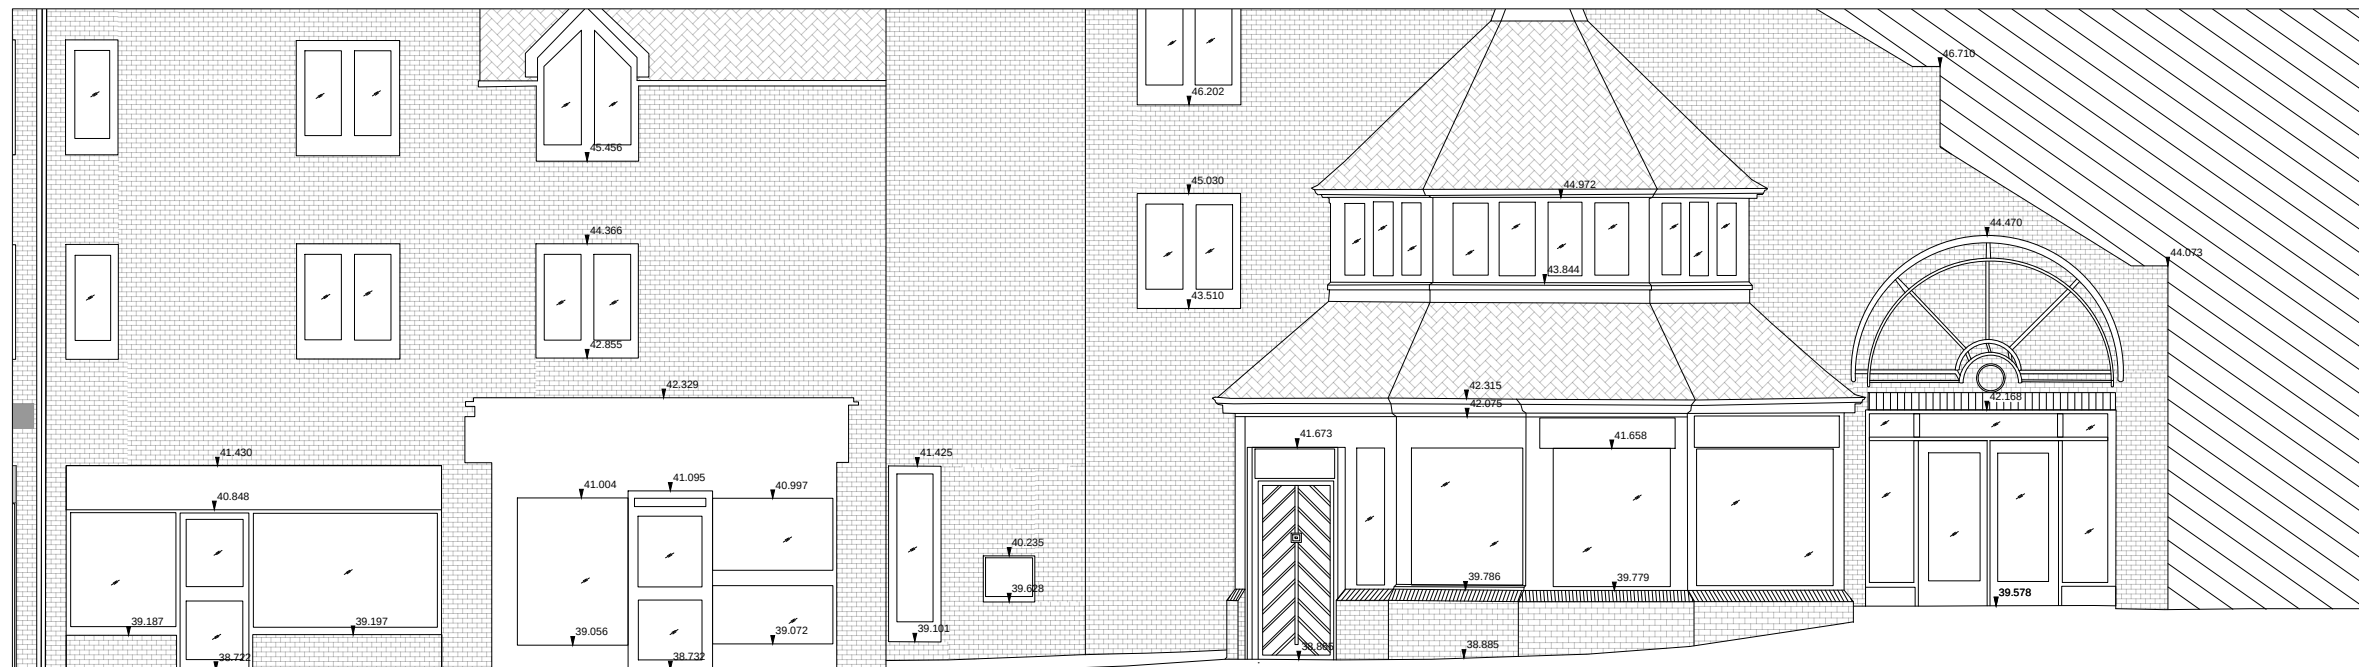

EXISTING ELEVATION 1
SCALE 1:100

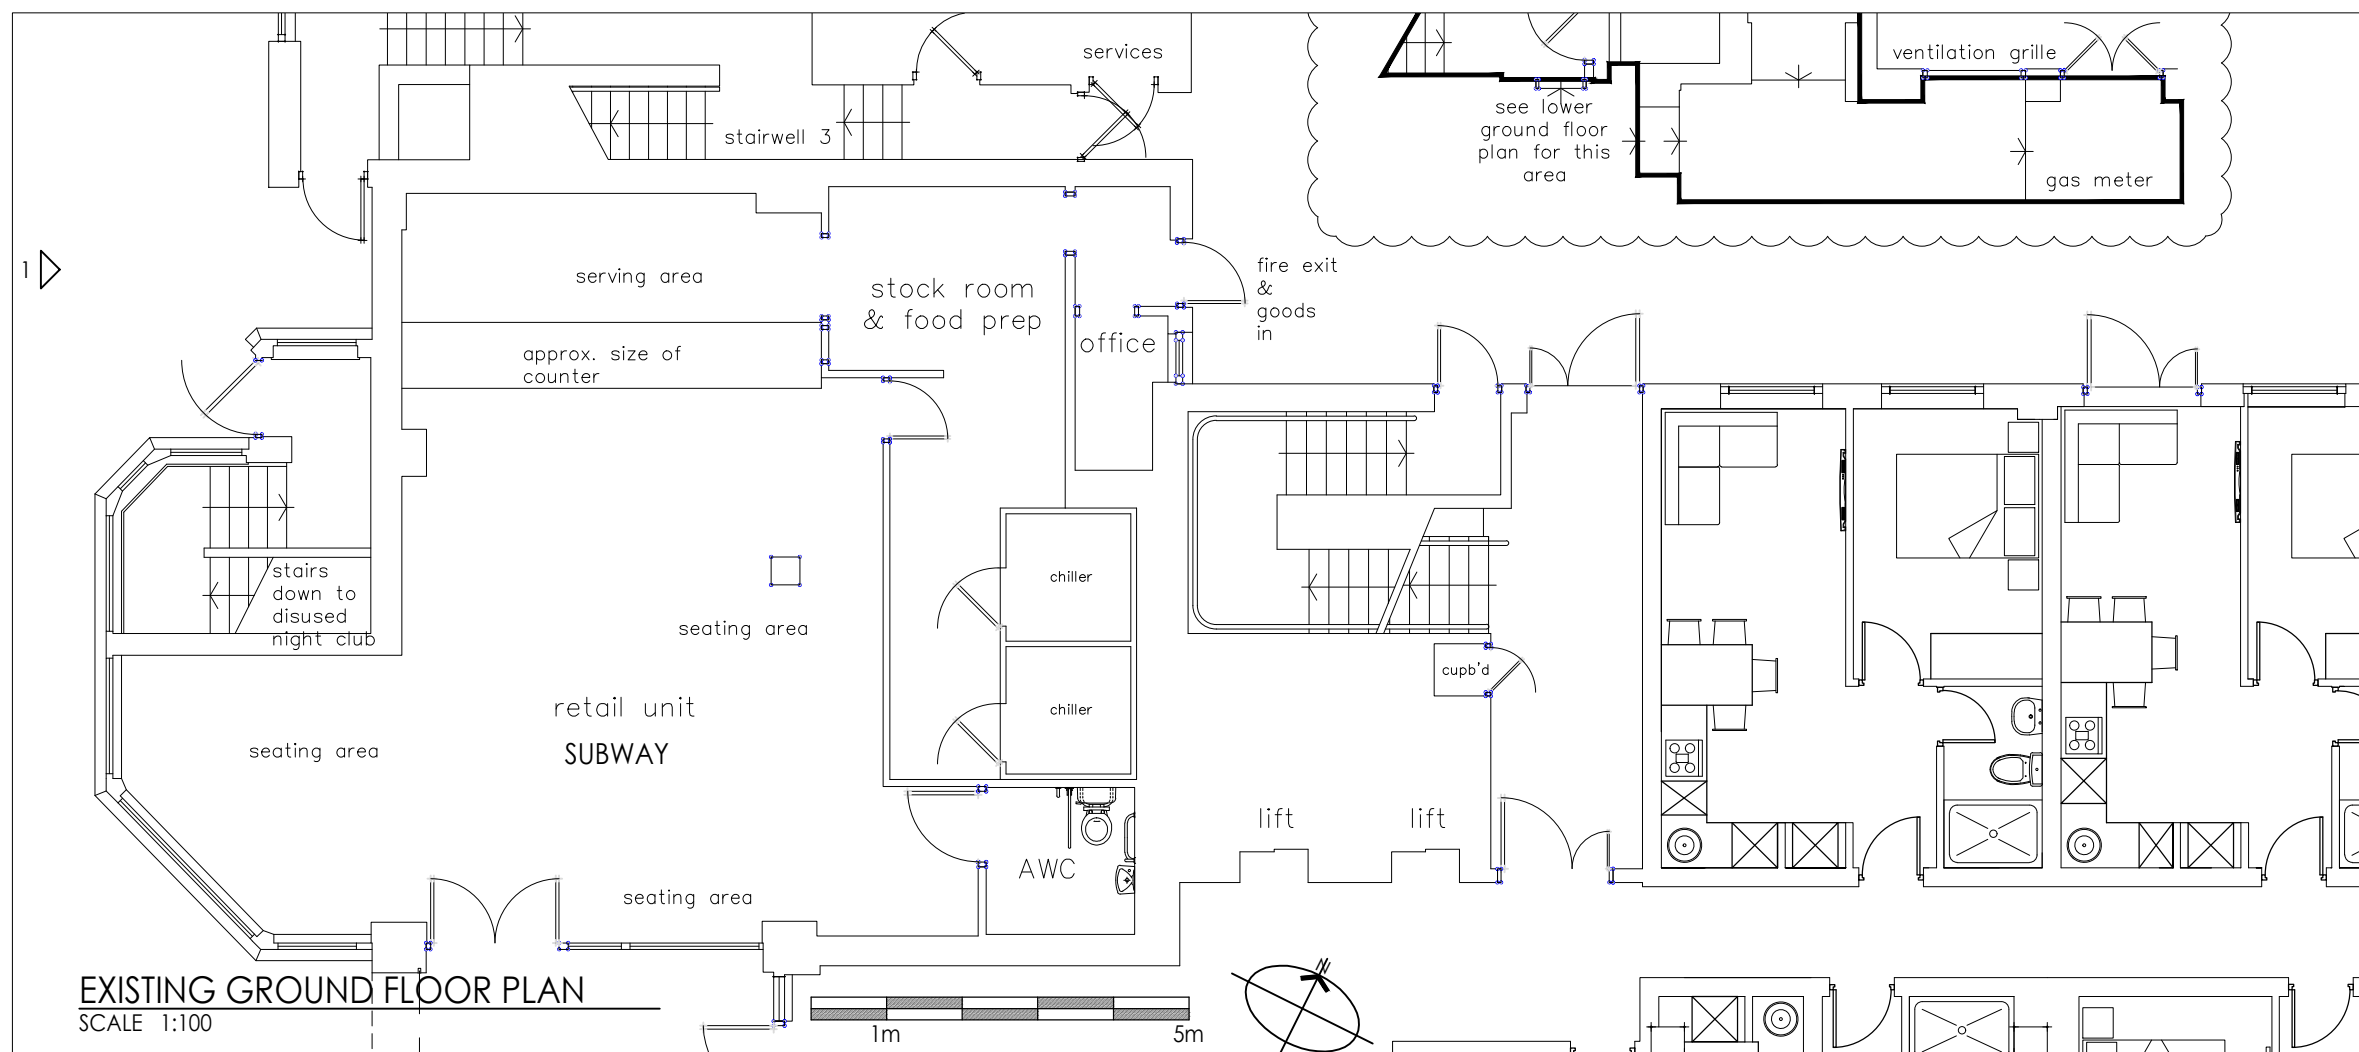

EXISTING GROUND FLOOR PLAN
SCALE 1:100

Rev:



6 Wrotham Business Park
Barnet, Herts
EN5 4SZ

t: 0208 275 1080
e: enquiries@planningconsent.com
w: www.planningconsent.com

Drawing Title:
**Existing Plan and
Elevation**

Project:
Planning Application:
New entrance to existing
Flats
Location:

Dukesbridge Court,
Reading, RG1 4SA

Scale: 1:100@A3

Drwn: srt

Date: August 2021

Drawing No:

5016 PA 19

Copyright and design right held by Stuart Henley & Partners Ltd. No unauthorised reproduction permitted.