


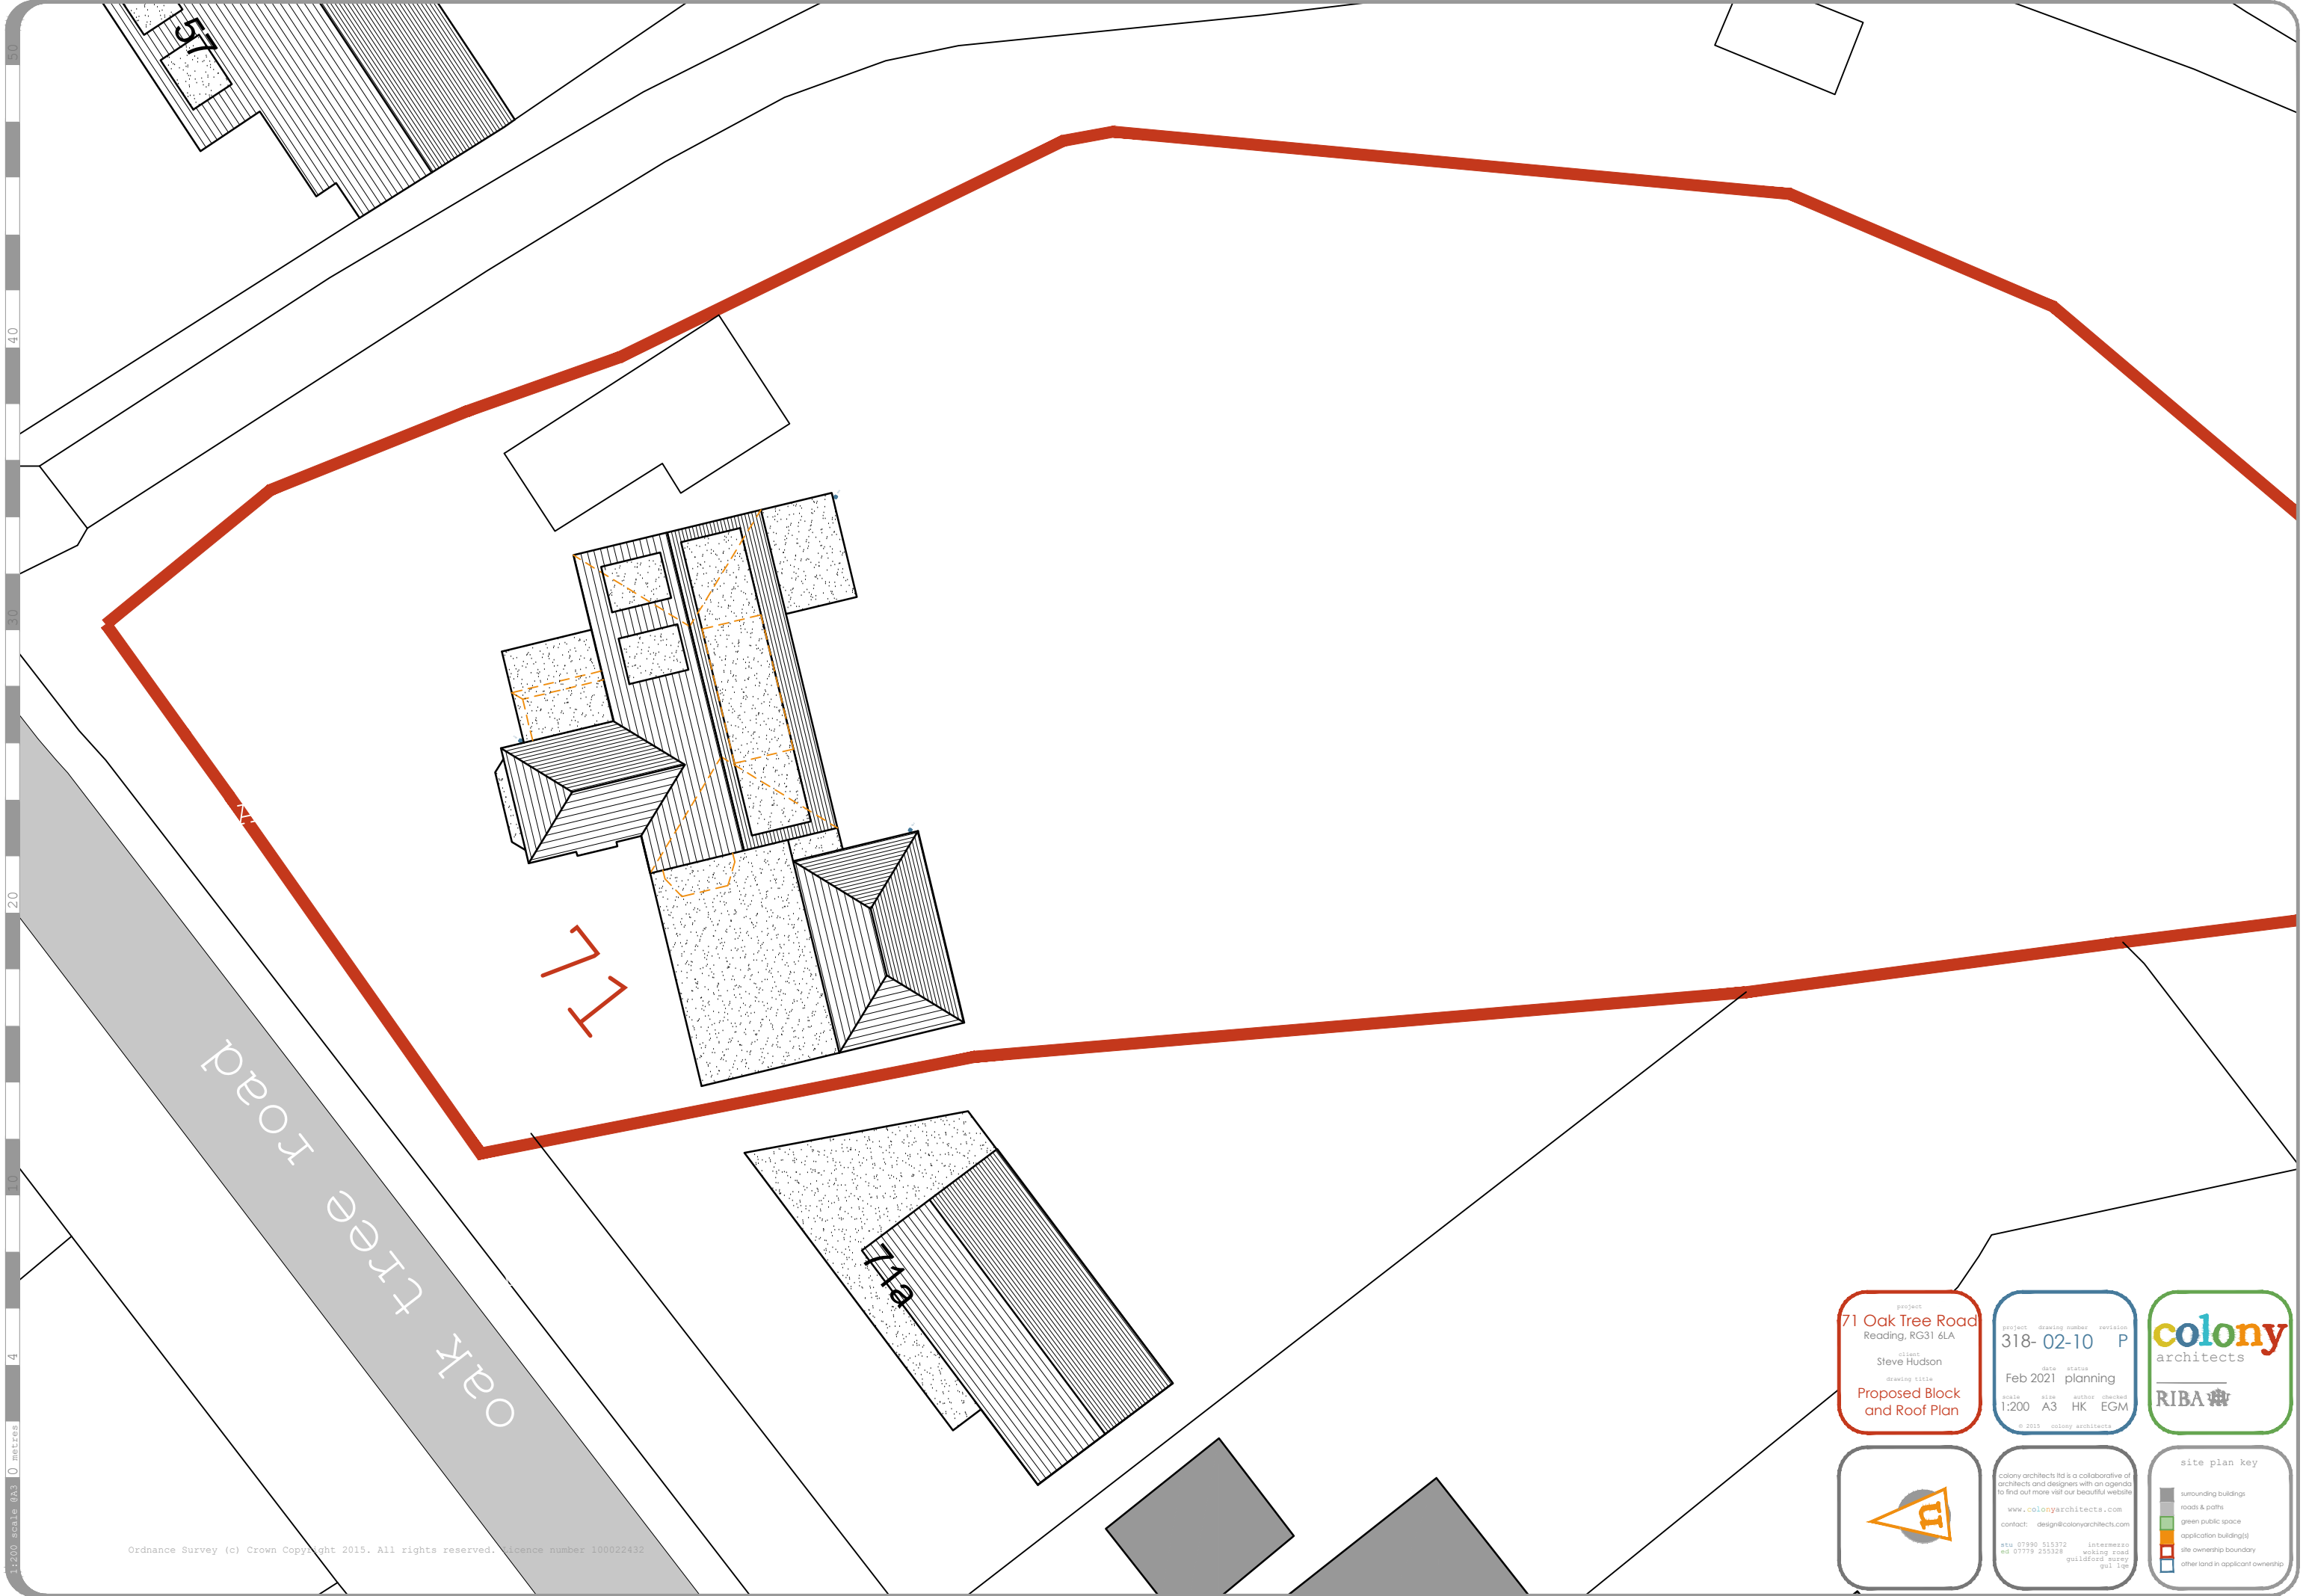

Ordnance Survey (c) Crown Copyright 2015. All rights reserved. Licence number 100022432

project
71 Oak Tree Road
Reading, RG31 6LA

client
Steve Hudson

drawing title
Proposed Block
and Roof Plan

project	drawing number	revision
318-	02-10	P

date	status
Feb 2021	planning

scale	size	author	checked
1:200	A3	HK	EGM

© 2015 colony architects

RIBA

colony architects ltd is a collaborative of architects and designers with an agenda to find out more visit our beautiful website

www.colonyarchitects.com

contact: design@colonyarchitects.com

stu 07990 515372	intermezzo
ed 07779 255328	woking road
	guildford surrey
	gui lge

site plan key

- surrounding buildings
- roads & paths
- green public space
- application building(s)
- site ownership boundary
- other land in applicant ownership