


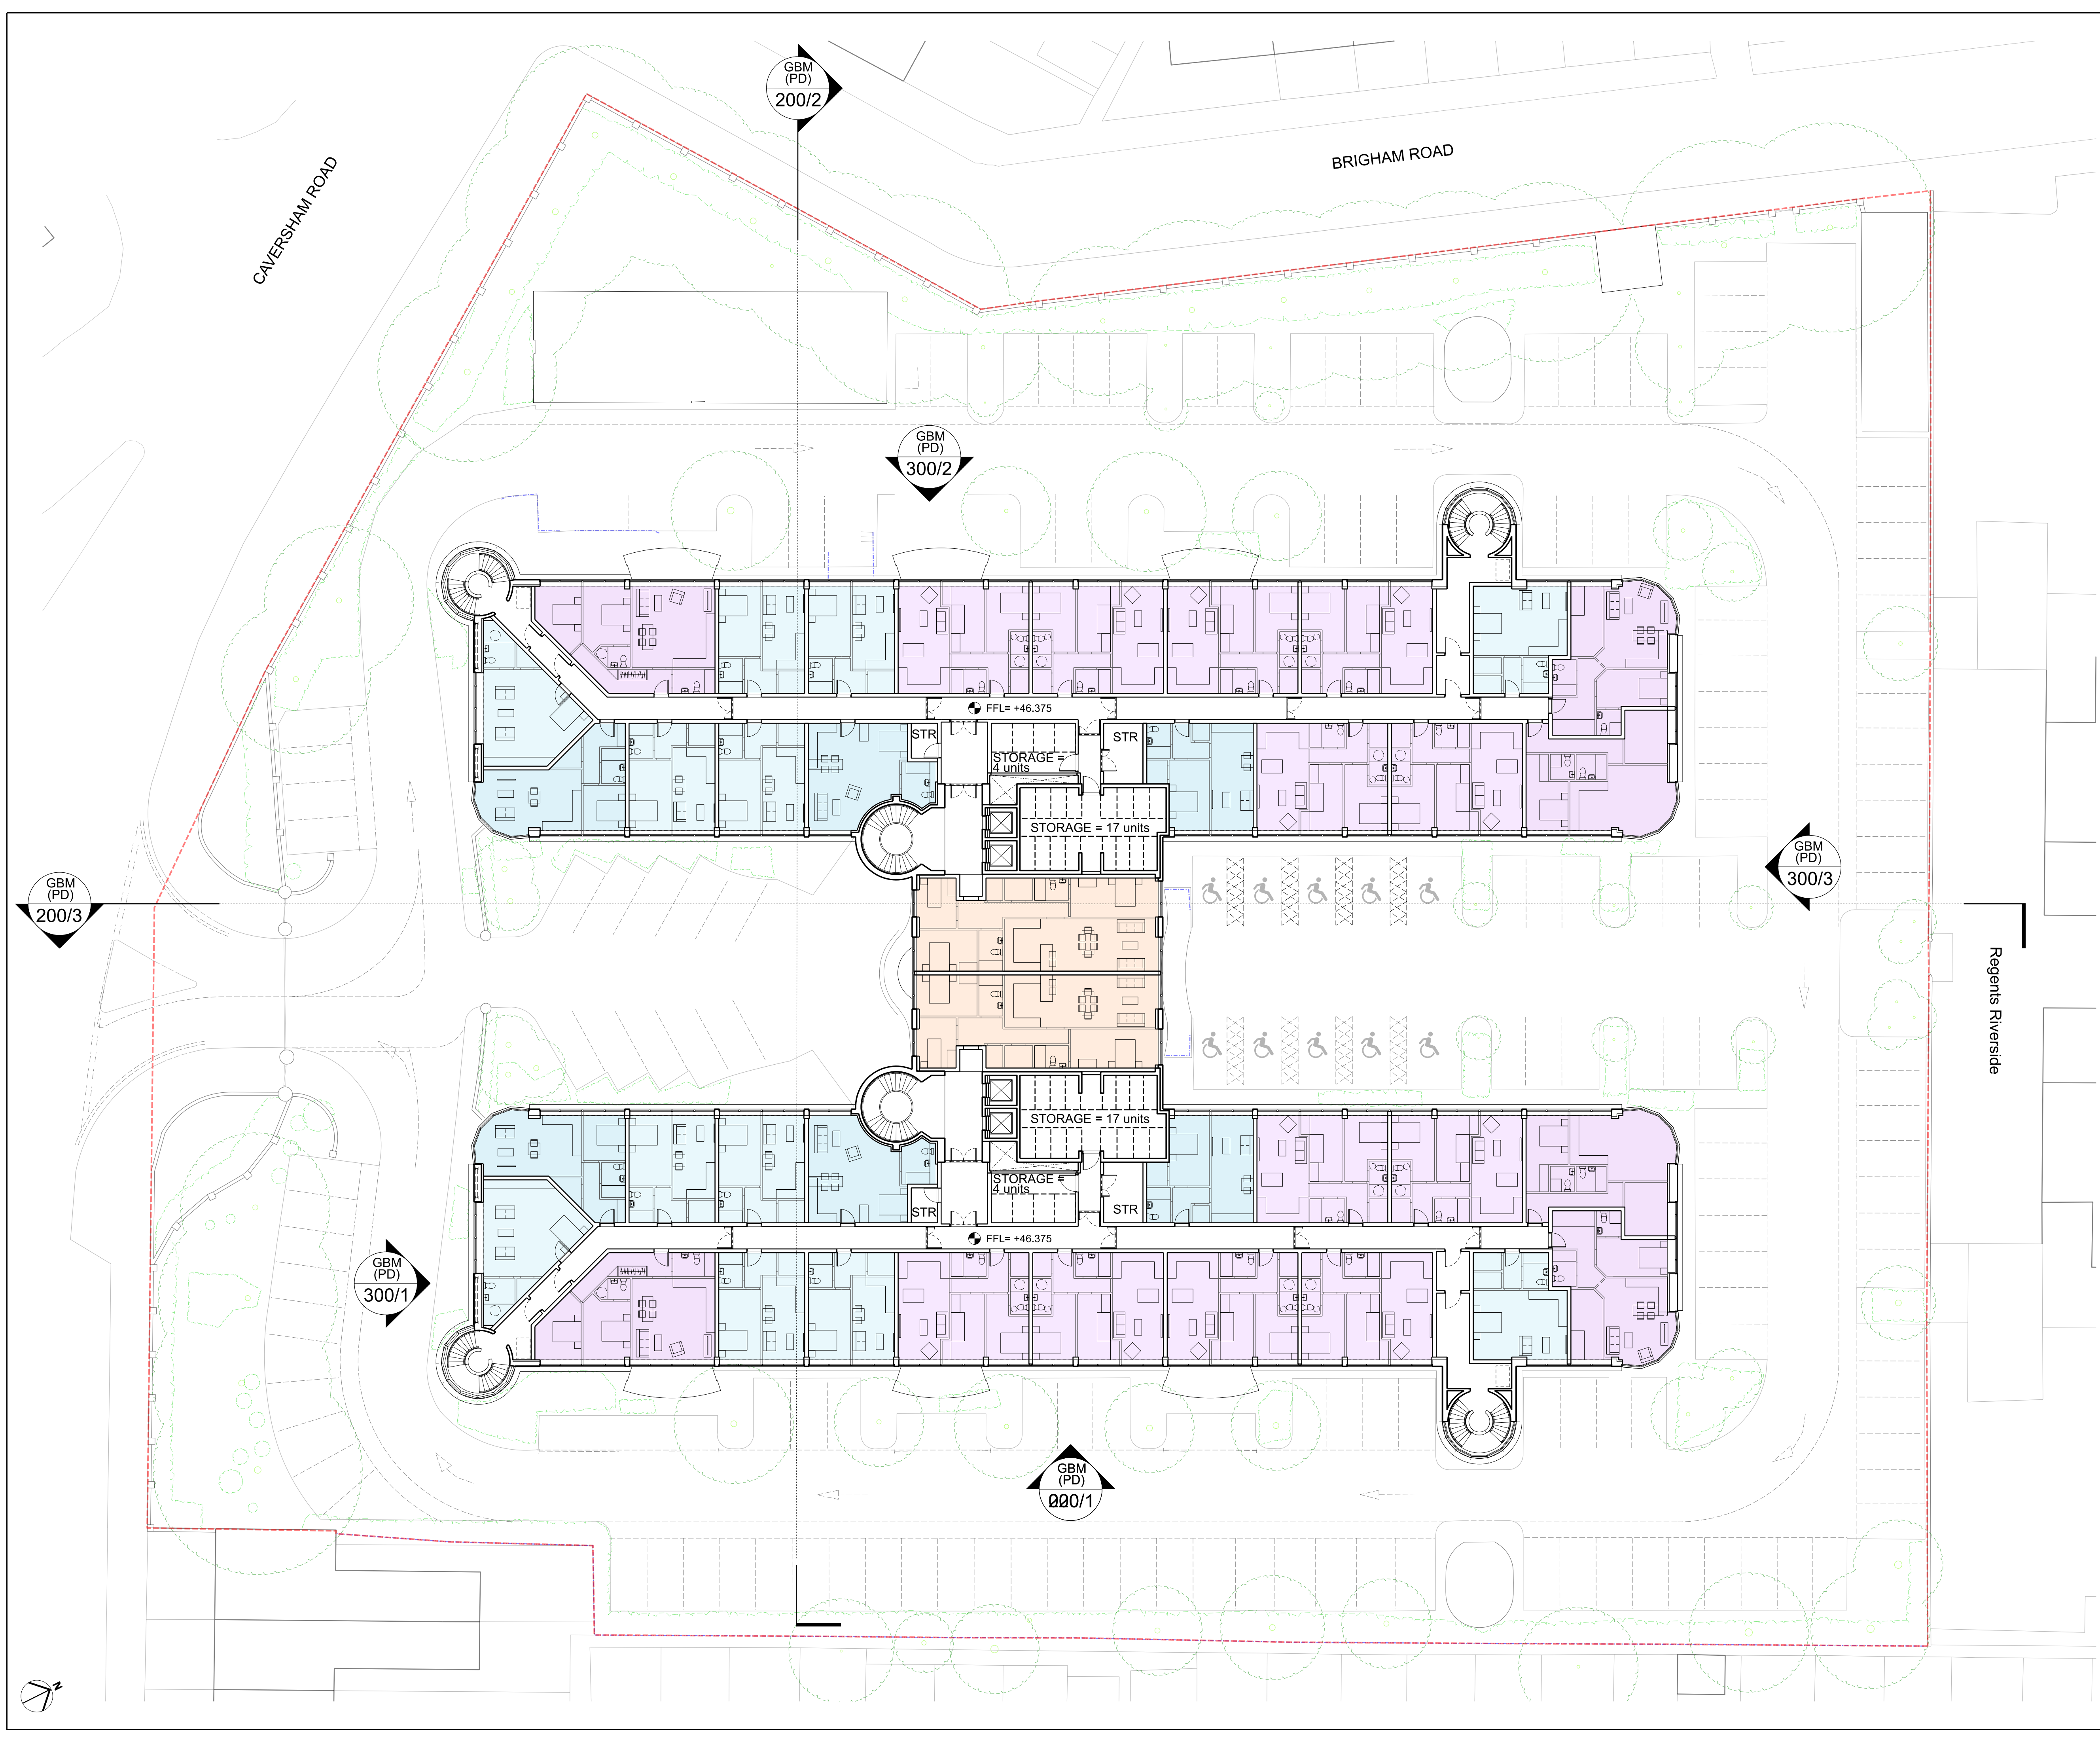

KEY

OSmap background used under licence. Ordnance Survey, (c) Crown Copyright 2019. All rights reserved

Redline property line as shown on HM Land Registry sheet SU7174SW, title no BK75390

Exterior of building not altered, outline on plan as per survey

Landscape not altered, layout shown as per topographical survey

UNIT KEY

- 1 Bedroom flat
- 2 Bedroom flat
- 3 Bedroom flat

*Refer to Area Schedule for full breakdown

0 5 10 20

P02	05/02/2021		
P01	04/02/2021		
REV	DATE		
CONSULTANTS			
CLIENT:	McKay Securities		
PROJECT MANAGER:	Colliers International		
PLANNING CONSULTANT:	Indigo		
COST CONSULTANT:	Gleeds		
TRANSPORT CONSULTANT:	Stantec		
NOTE			
When this drawing is issued in uncontrolled CAD format it will be accompanied by a PDF version and is issued to enable the recipient to prepare their own documents / models / drawings for which they are solely responsible. The recipient should report all drawing errors, omissions and discrepancies to the consultant. All dimensions should be checked on site by the contractor and such dimensions shall be the contractor's responsibility.			
Liability nor responsibility will be accepted for: - any use of this drawing by parties other than the party for whom it was prepared or for purposes other than those for which it was prepared - any alterations, additions or discrepancies arising from changes to the background information on which the drawings are based that was current at the time of issue, and which occur to that information after it has been issued by the consultant - any loss or degradation of the information held in this drawing resulting from the translation from the original file format to any other file format or from the recipient's reading of it in any other programme or any version of the programme other than that which was used to prepare it - the accuracy of survey information provided by others or for any costs, claims, proceedings and expenses arising out of reliance on such information - any scaling from this drawing other than by the local planning authority solely for the purposes of the planning application to which it relates			
LOCATION			
job title GREAT BRIGHAMS MEAD RESIDENTIAL PD OPTION 1A			
drawing title / location SECOND FLOOR PLAN PROPOSED			
drawn by XX	checked XX	scale 1:200@A1; 1:400@A3	status S3 PRELIMINARY
project GBM	zone	source (PD)_102	revision P02