




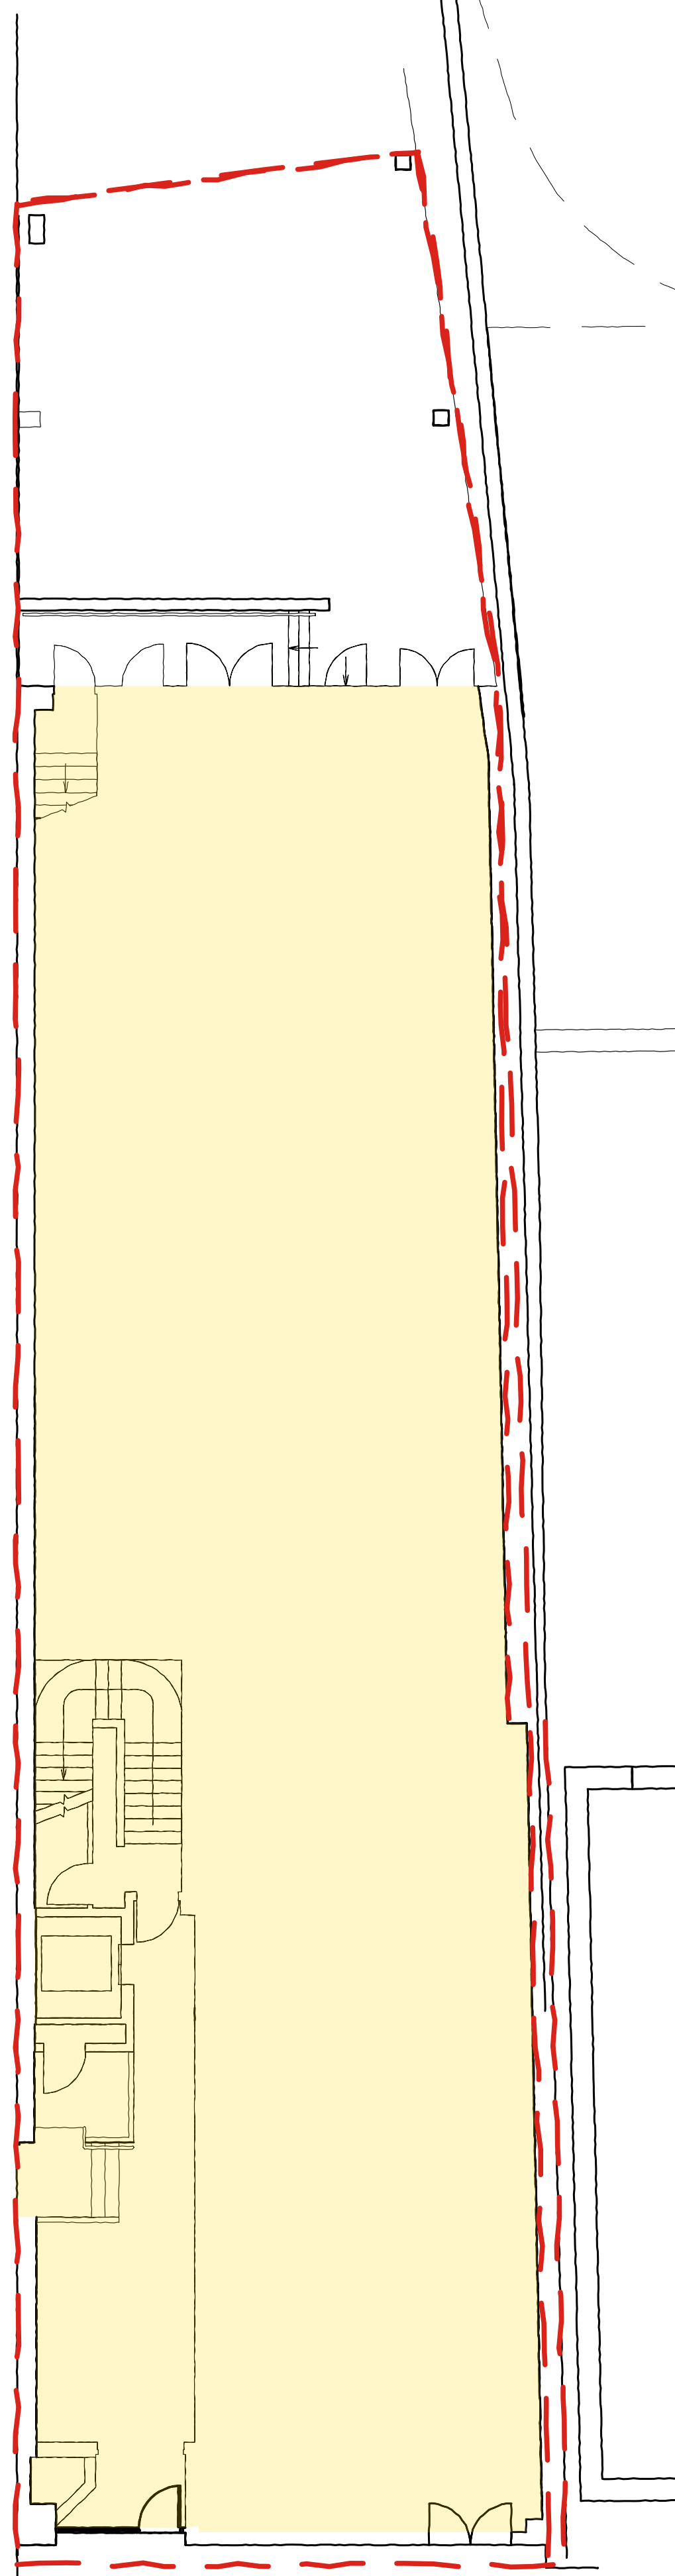


GROUND FLOOR SITE PLAN

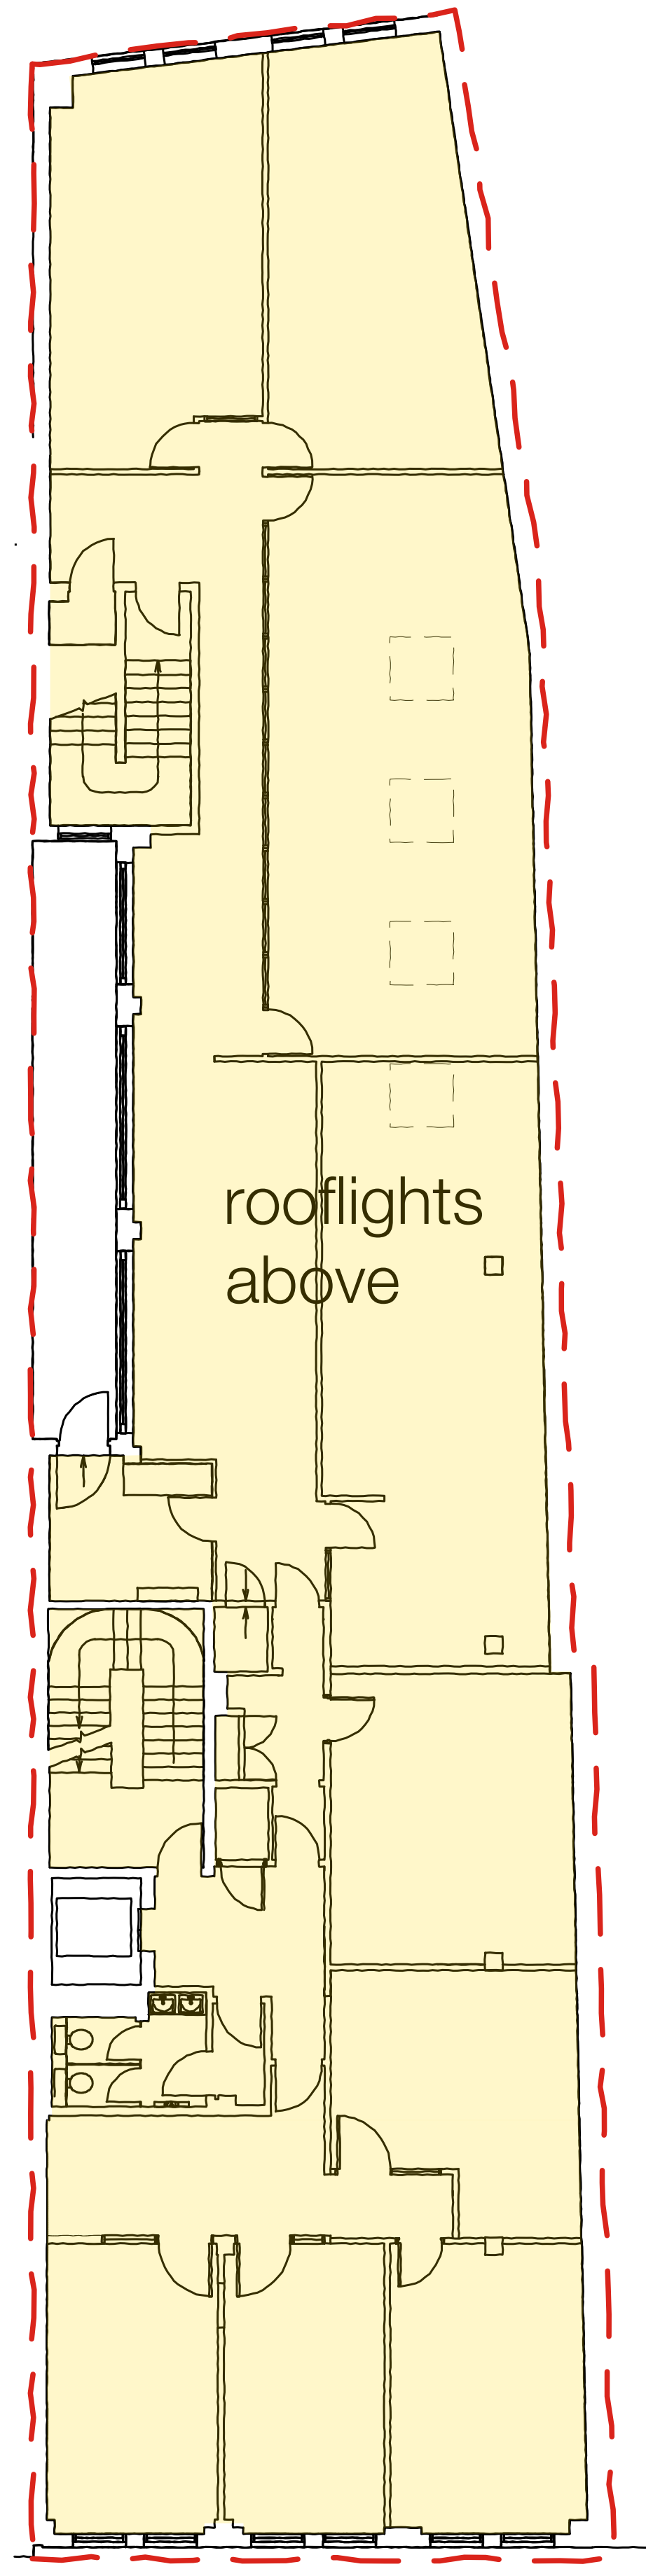


FIRST FLOOR PLAN

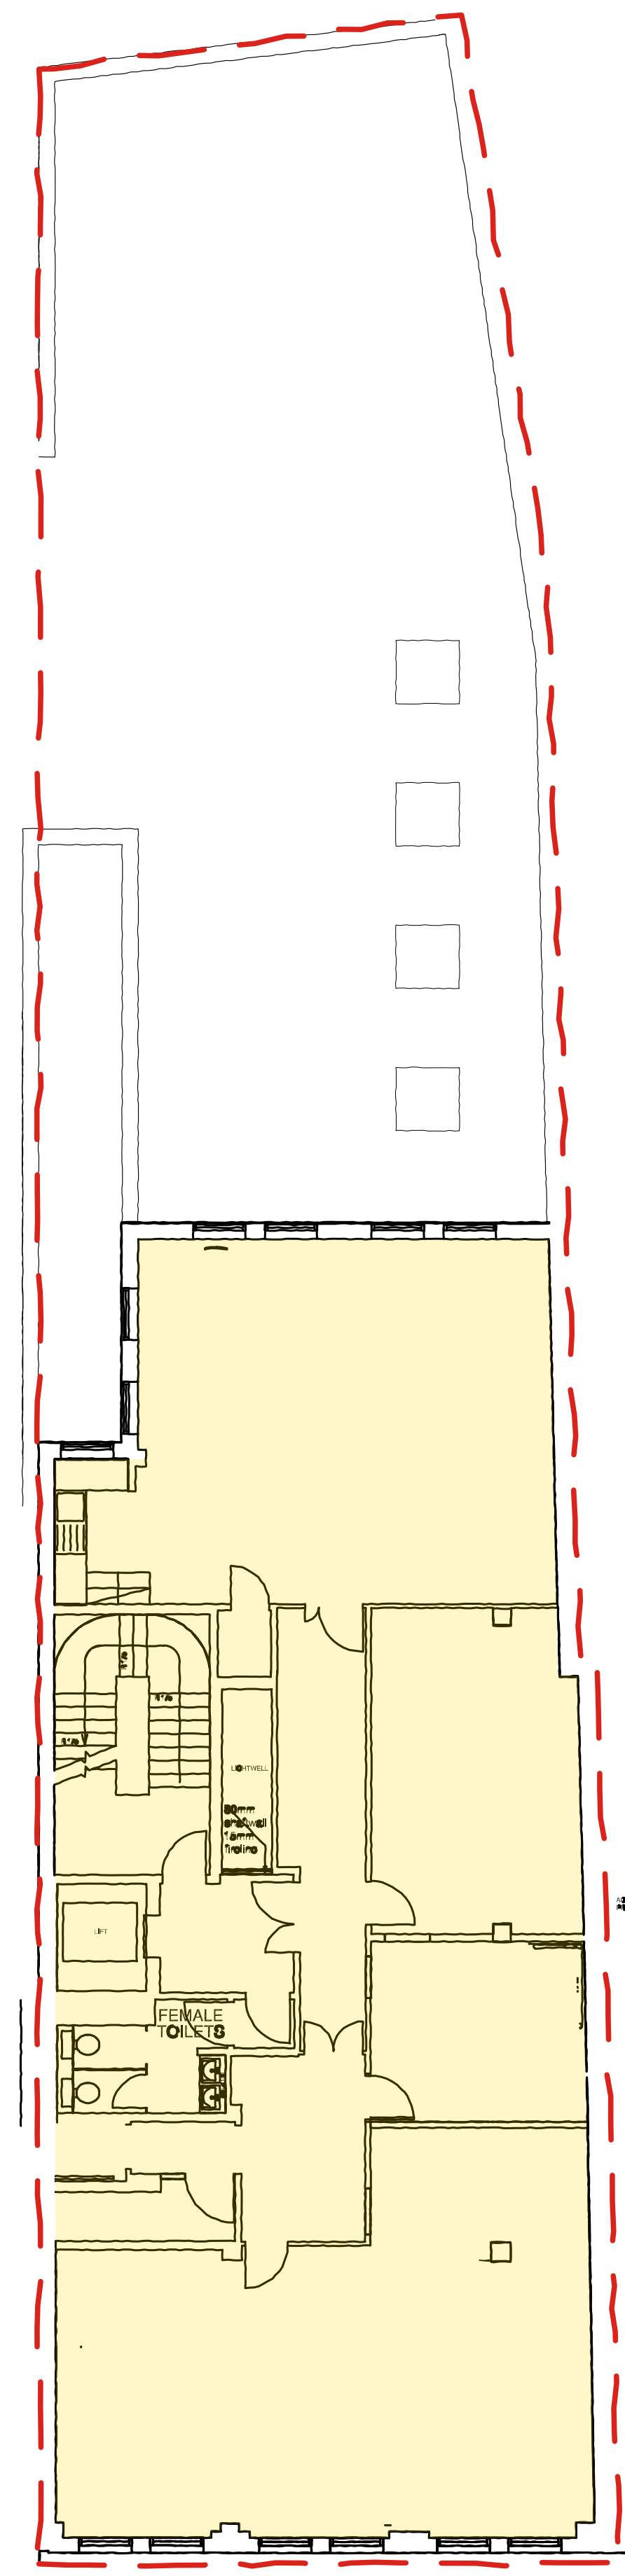



SECOND FLOOR PLAN

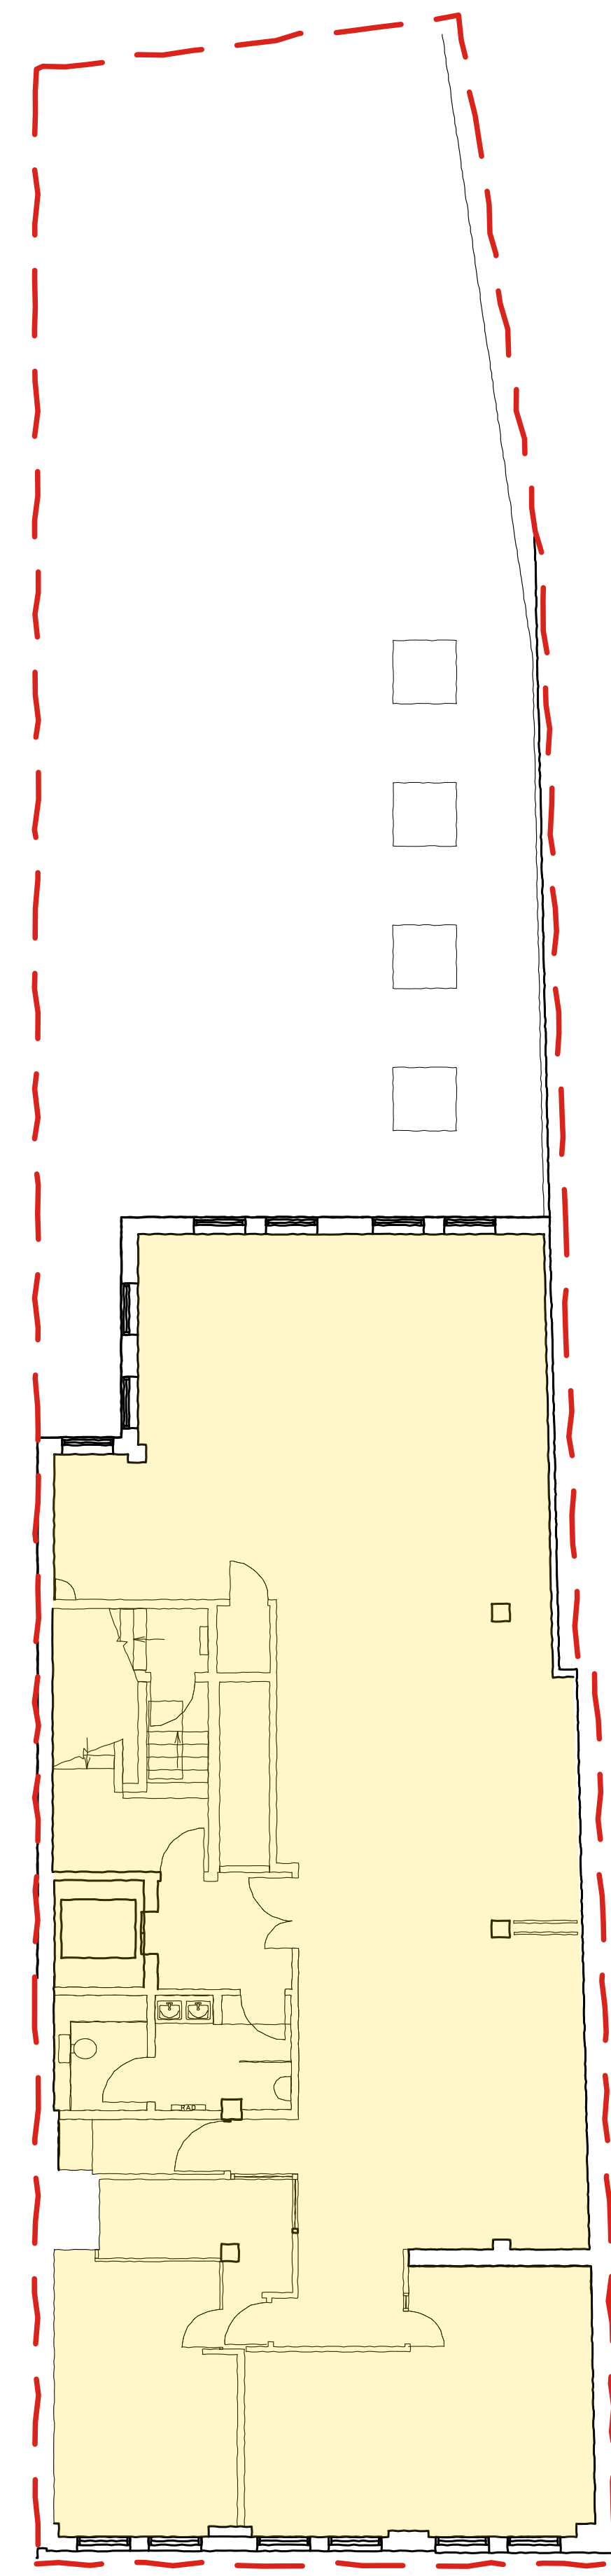

THIRD FLOOR PLAN

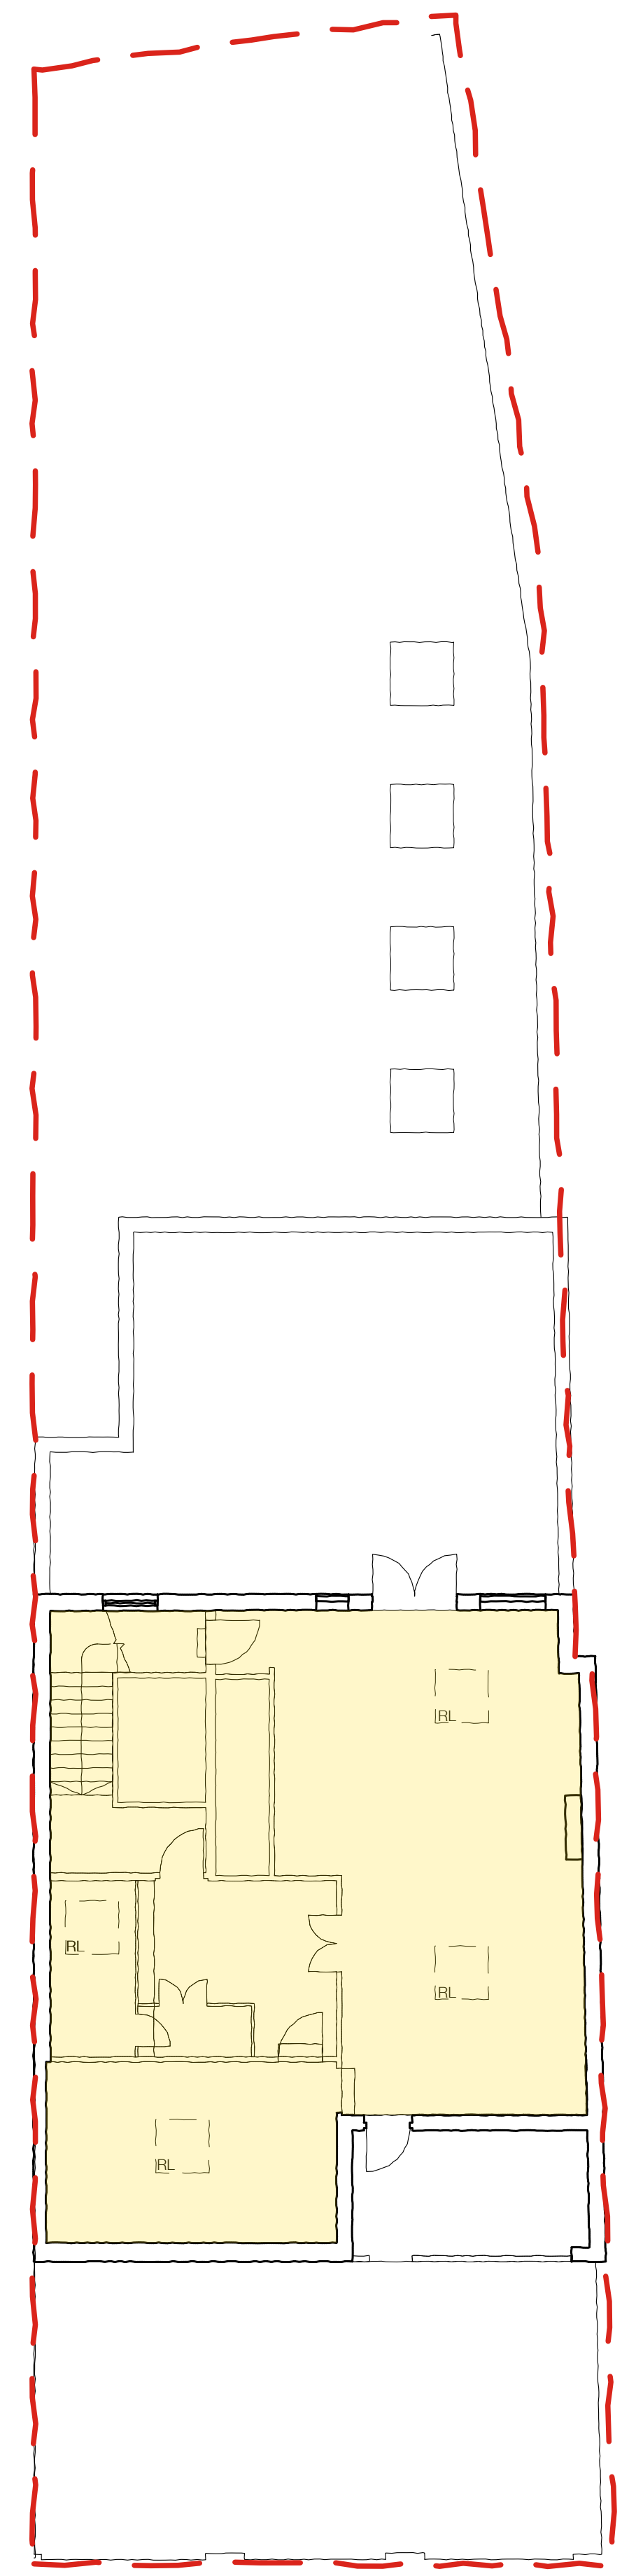

FOURTH FLOOR PLAN

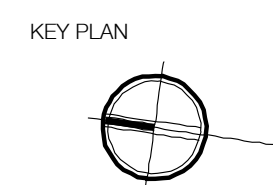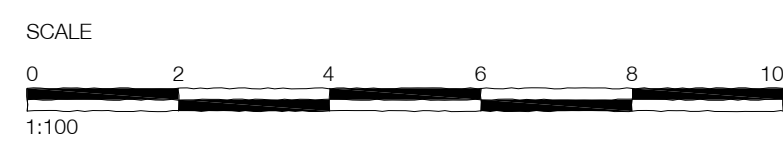

REVISIONS
A FIRST FLOOR LAYOUTS REVISED

JUNE 21

SITE 11 - 12 MARKET PLACE

DRAWING EXISTING PLANS

NUMBER 21/28/03B

SCALE 1:100

DATE

PAPER

A1