


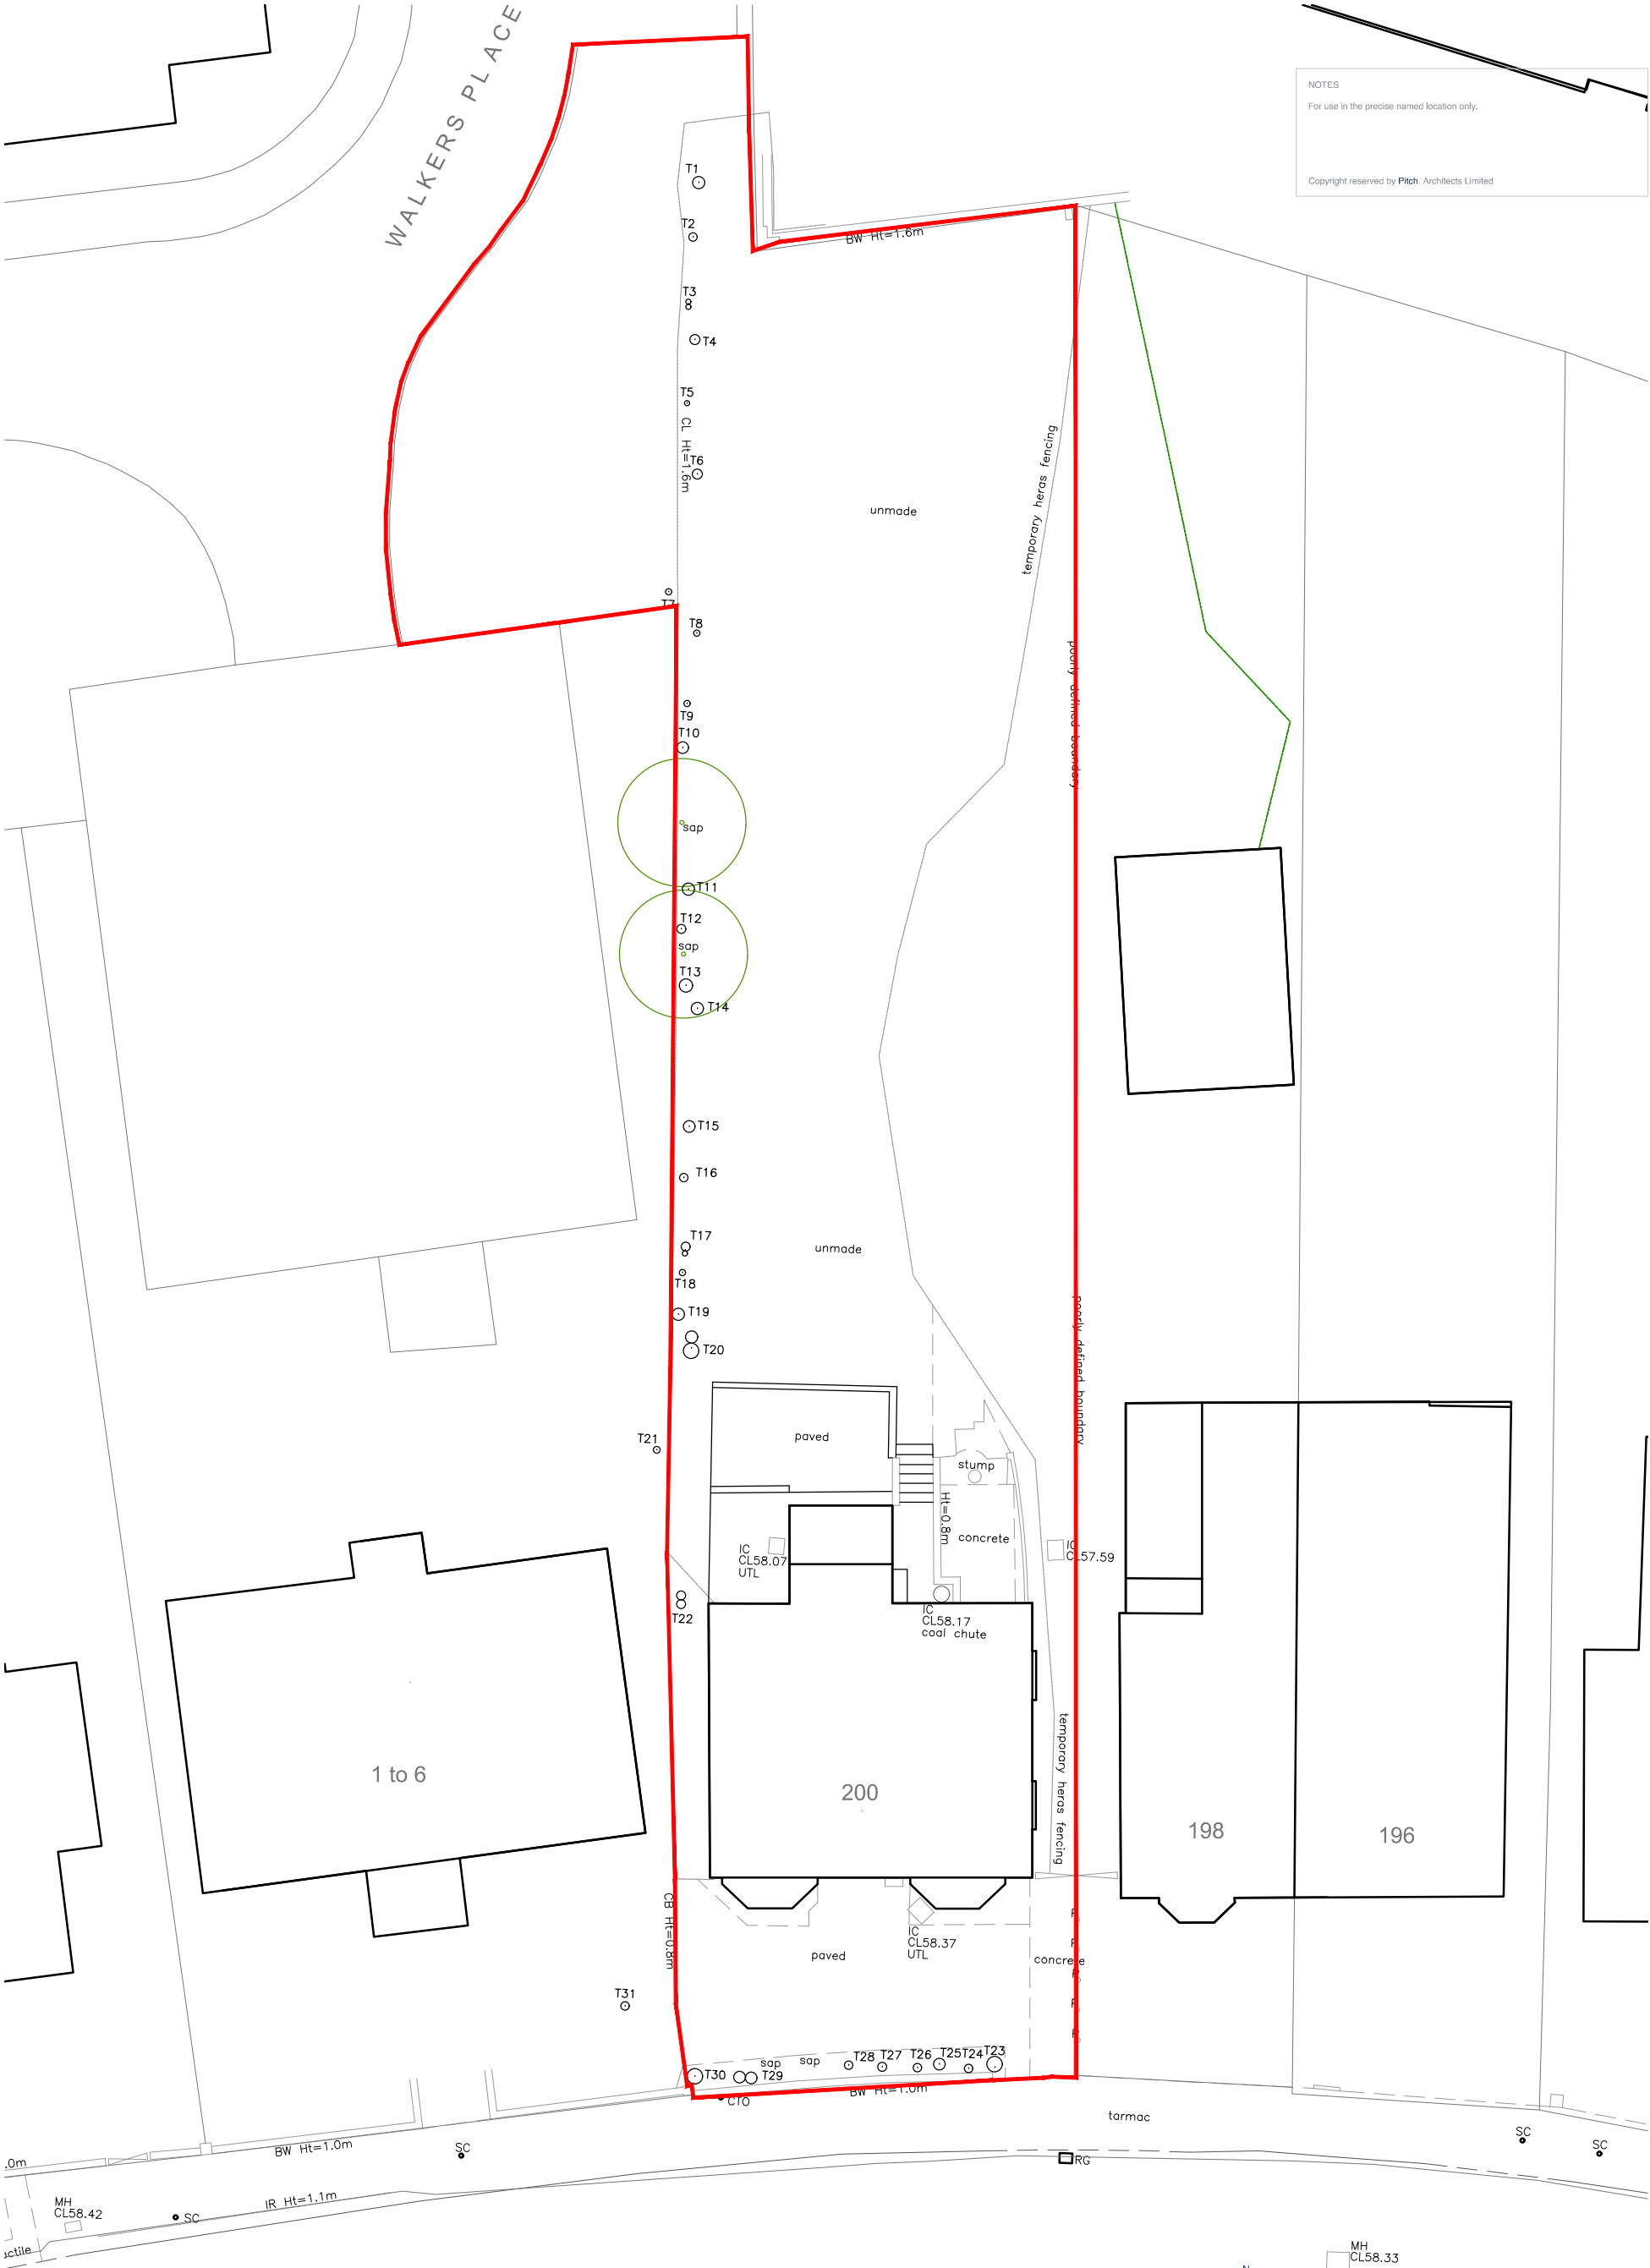

NOTES

For use in the precise named location only.

Copyright reserved by Pitch Architects Limited



Rev - Date - Revision -

Drawing Title
Existing Site Plan (block plan)
Drawing Scale
1:200 @ A3
Date
Feb '21
Status
Planning
Drawn/checked
KM/KM

Drawing Ref
21007 - SU - 001
Rev

pitch.
ARCHITECTS

a. 1 Chiltern Court,
37 St. Peter's Avenue,
Caversham,
Reading
RG4 7DH
t. 0118 948 4618
e. info@pitcharchitects.co.uk
w. www.pitcharchitects.co.uk

Project Title
**Proposed Alterations
to
200 Tilehurst Road,
Reading,
RG30 2LY**
Client Name
Yeulet Properties

© Pitch Architects Limited