


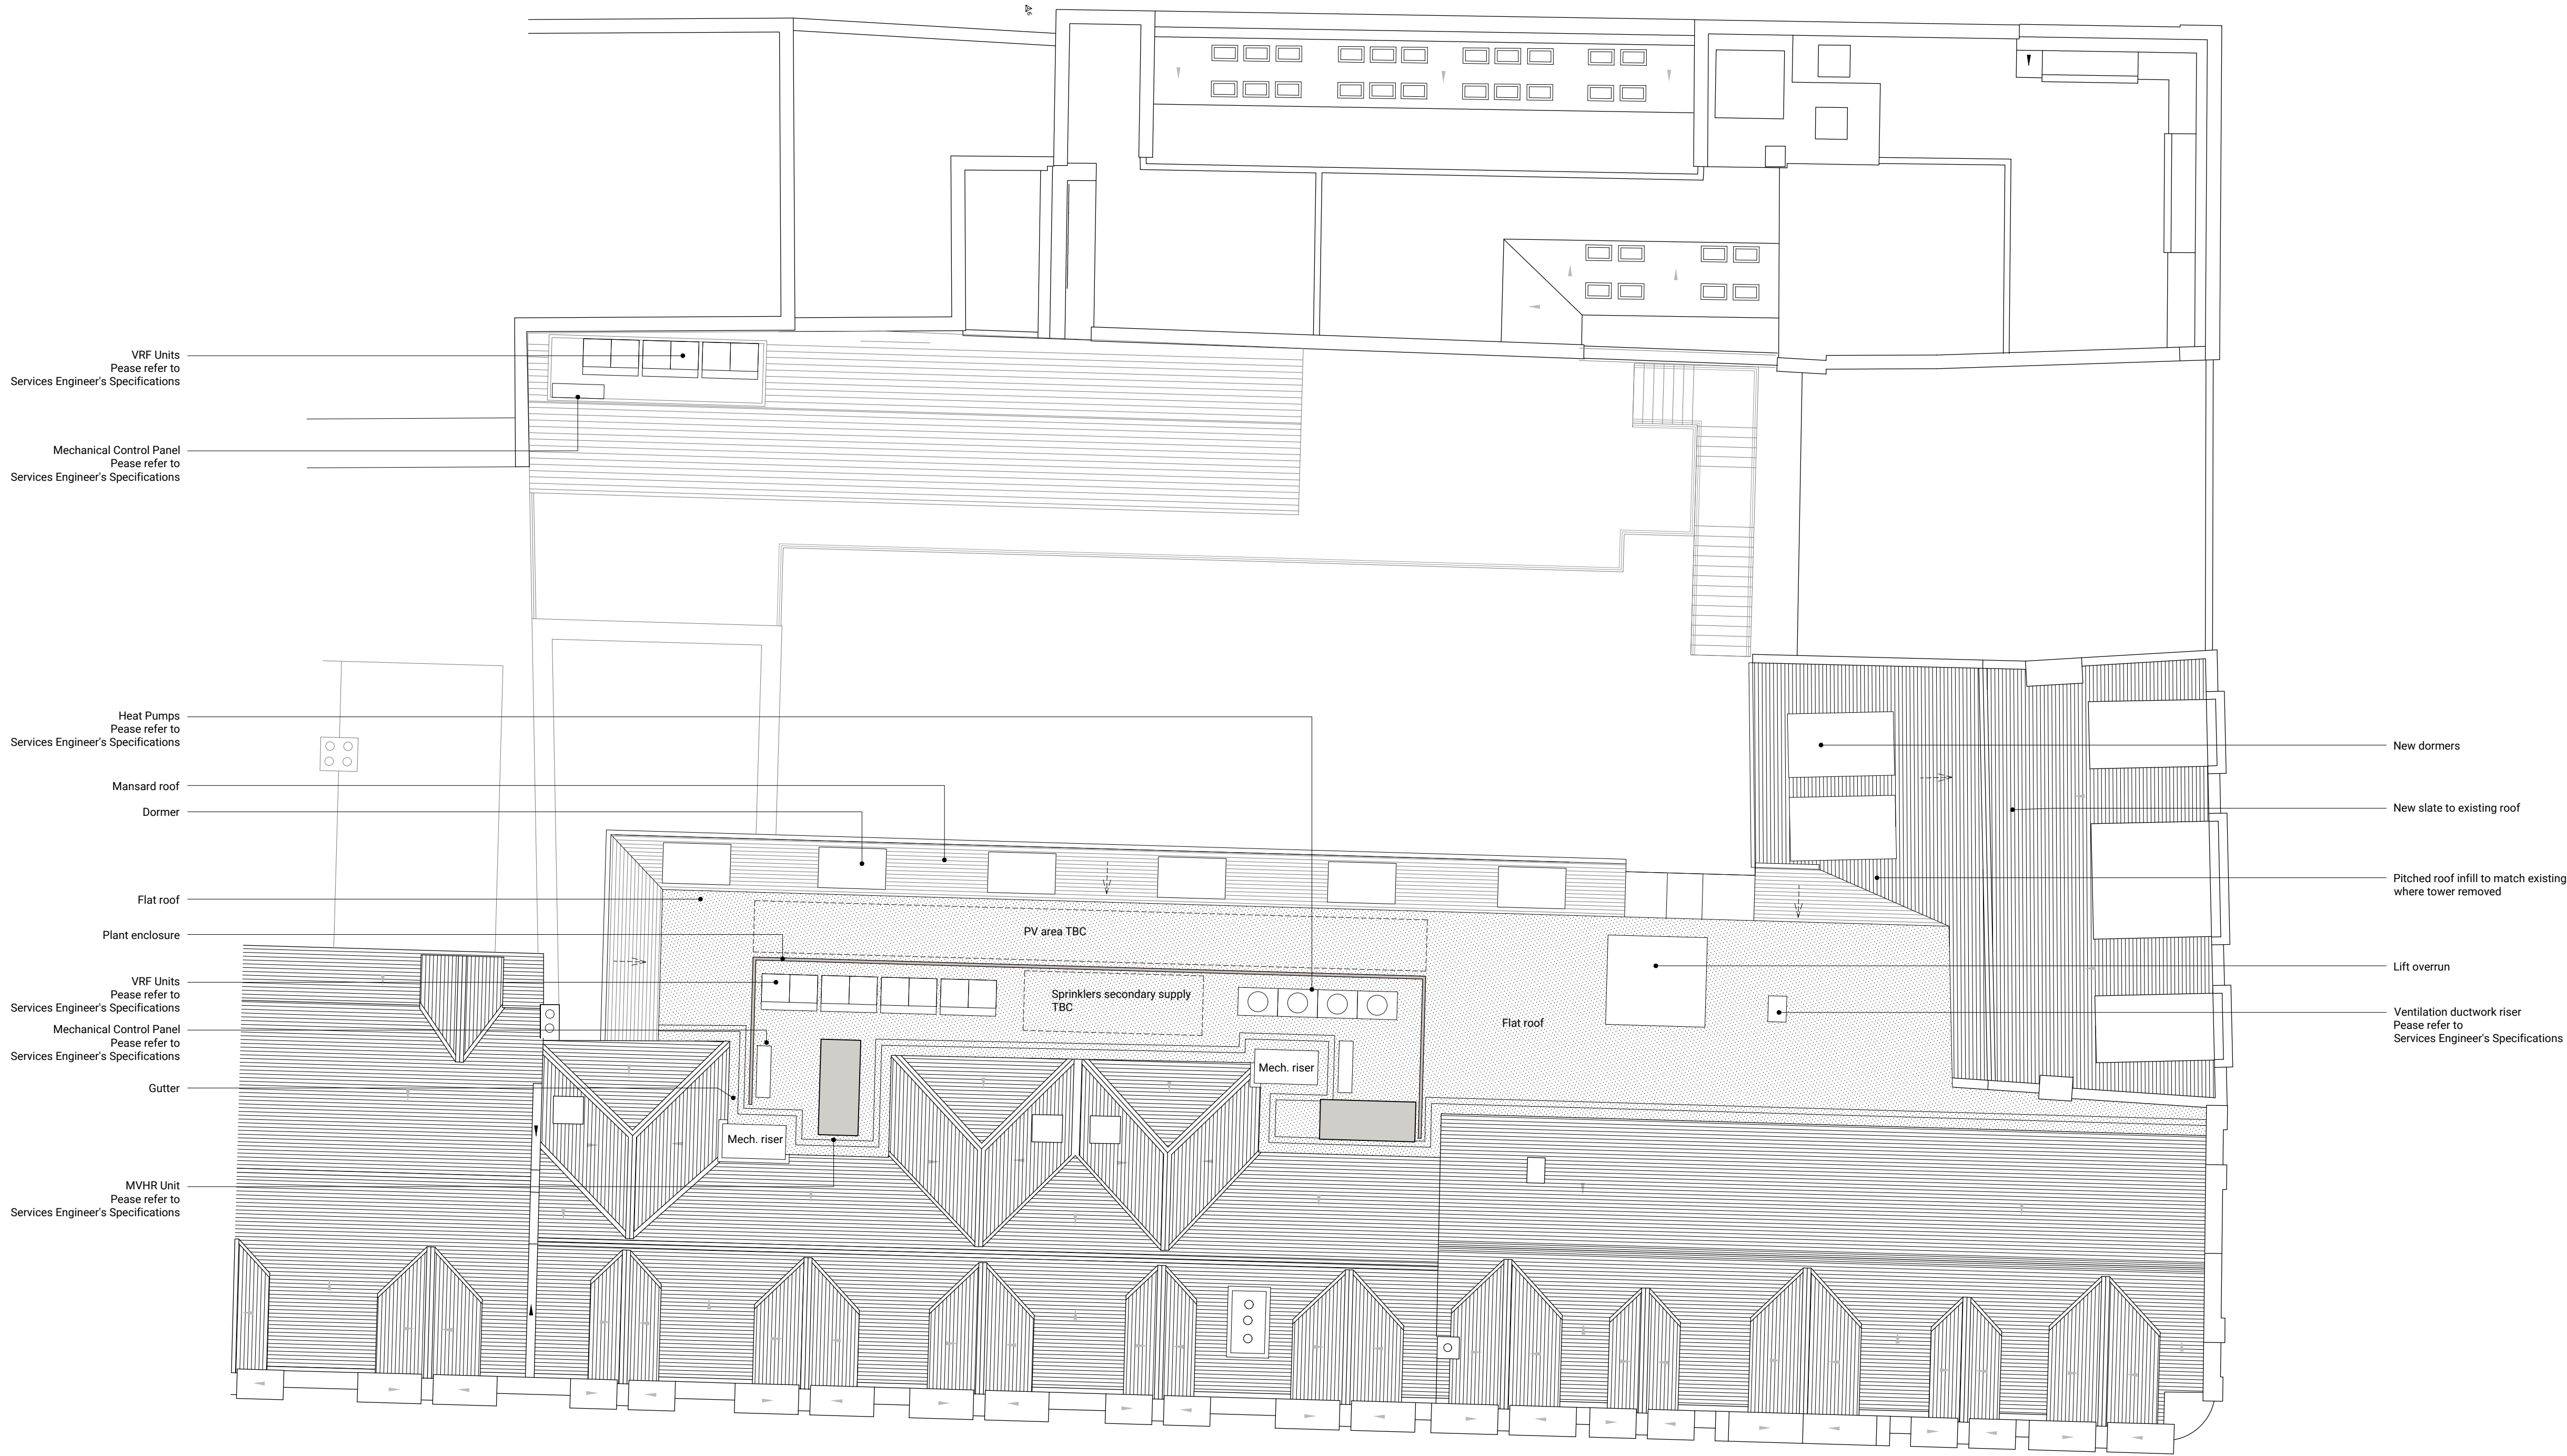

Notes:

- To be read in conjunction with M&E Building Services Design Guidance produced by XCO2

P0	25.01.21	Planning issue
P1	28.01.21	No. 147 roof layout amended
P2	29.01.21	Risers amended
P3	08.02.21	Plant equipment added

REV.	DATE	ISSUE
------	------	-------

QUEEN VICTORIA ST
1- 15 Queen Victoria St
Reading RG1 1SY

Proposed
Roof Plan

STATUS		SIZE
Planning		A1
PROJECT NO.	DRAWING NO.	REV.
20357	114	P3

