



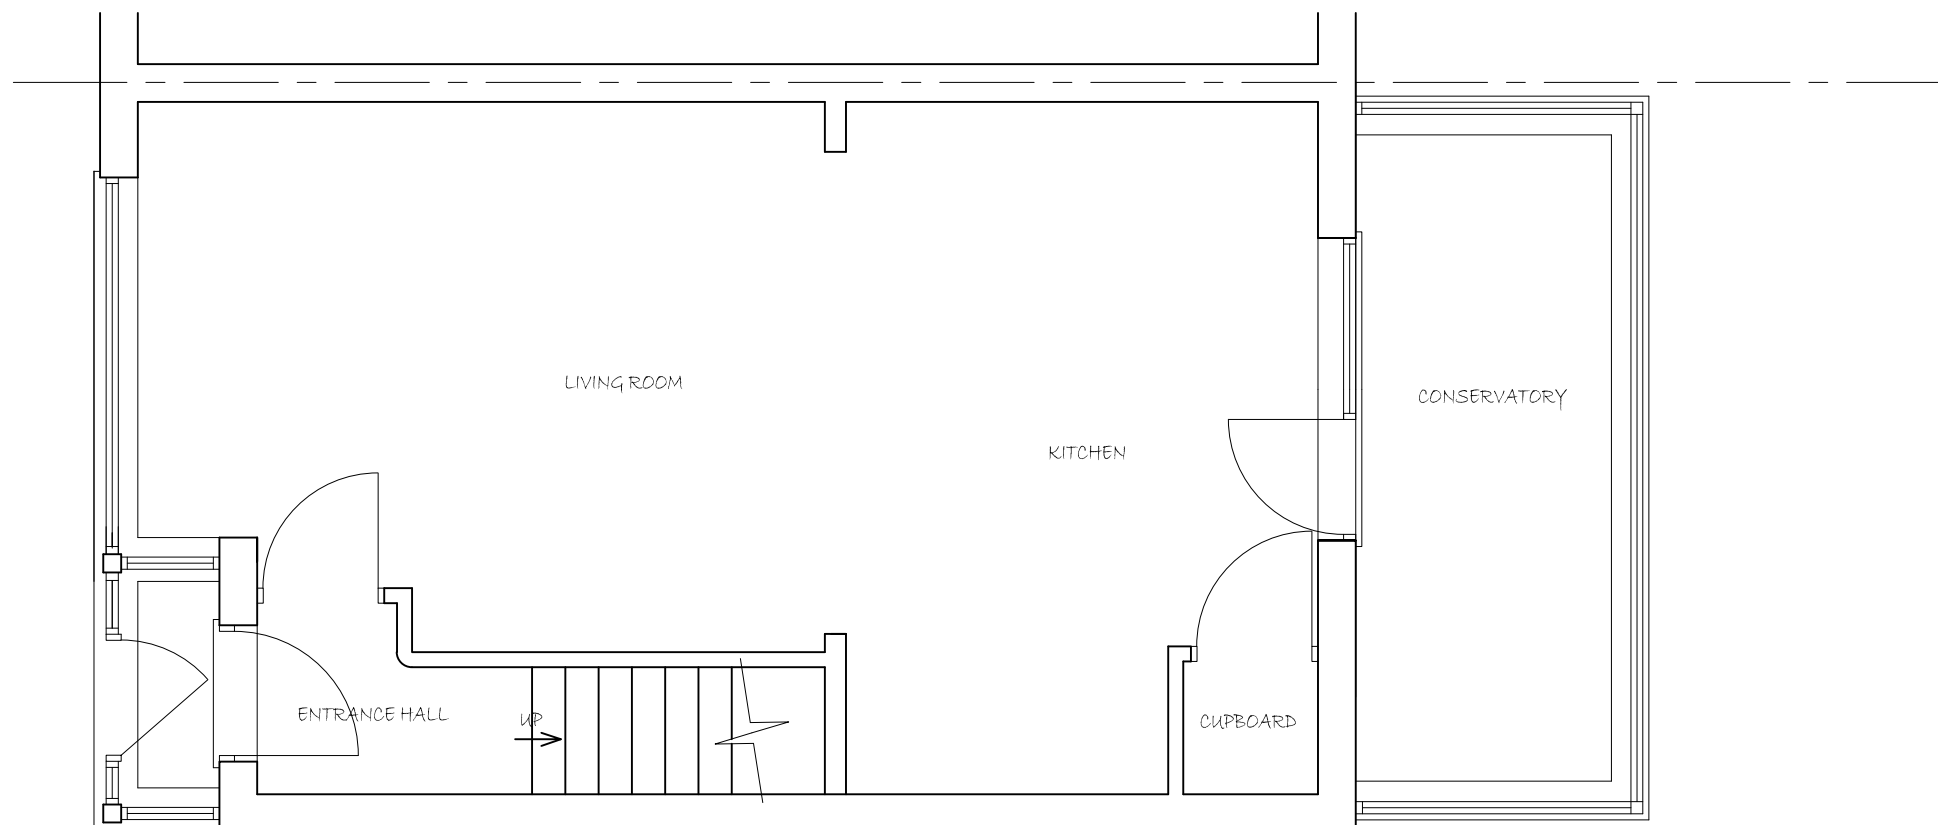

EXISTING GROUND FLOOR PLAN

 

SCALE 1:50

PROJECT
PROPOSED DEVELOPMENT AT ;
32 MILL ROAD
READING
RG4 8DP

TITLE

EXISTING GROUND
FLOOR PLAN



CREATIVE DESIGN &
STRUCTURE Ltd.

NEWTOWN HOUSE NEWTOWN ROAD
HENLEY-ON-THAMES RG9 1HG
Tel 01491 411922

info@creativedesignandstructure.co.uk www.creativedesignandstructure.co.uk

DRAWN
EB

SCALE @ A3

1:50

DATE
OCTOBER 2021

DRAWING NO.

REV.

27521-01
