
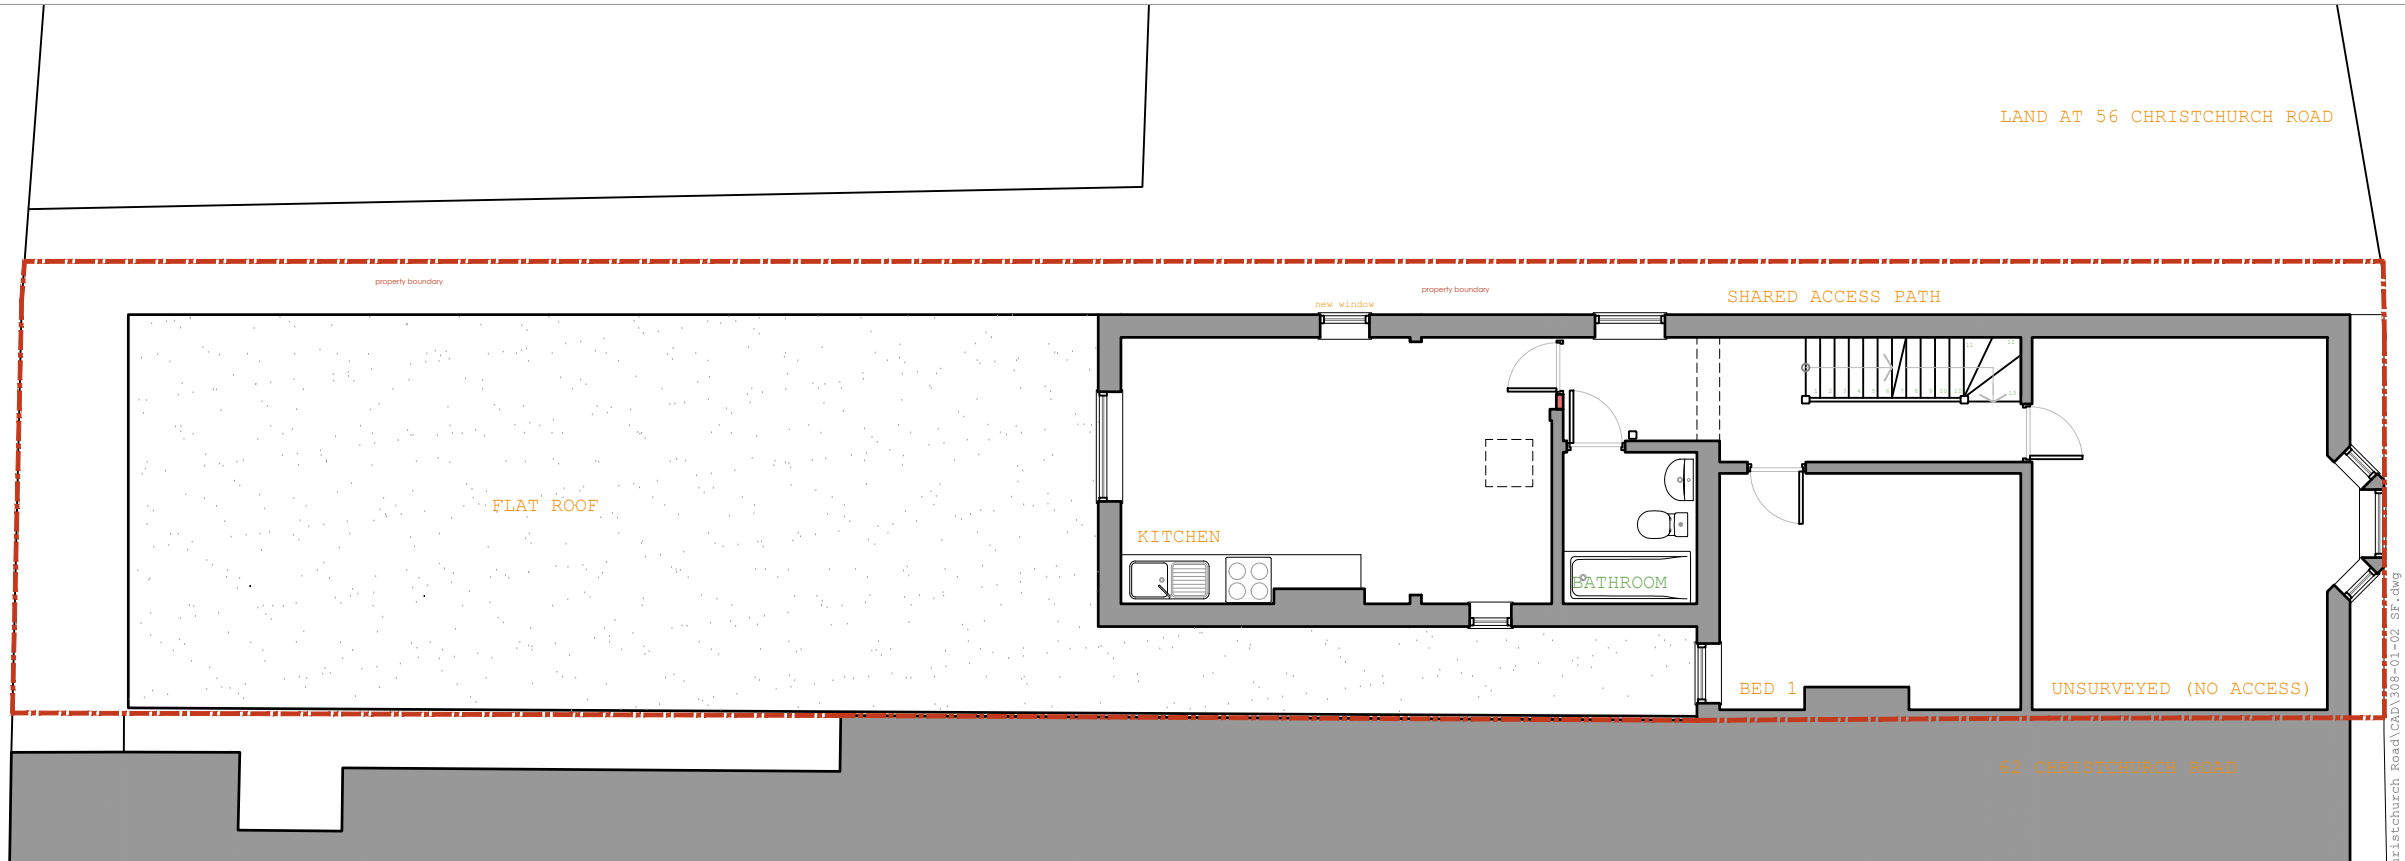


1:100 scale 043 0 2 4 6 8 10 12 14 16 18 20 22 24

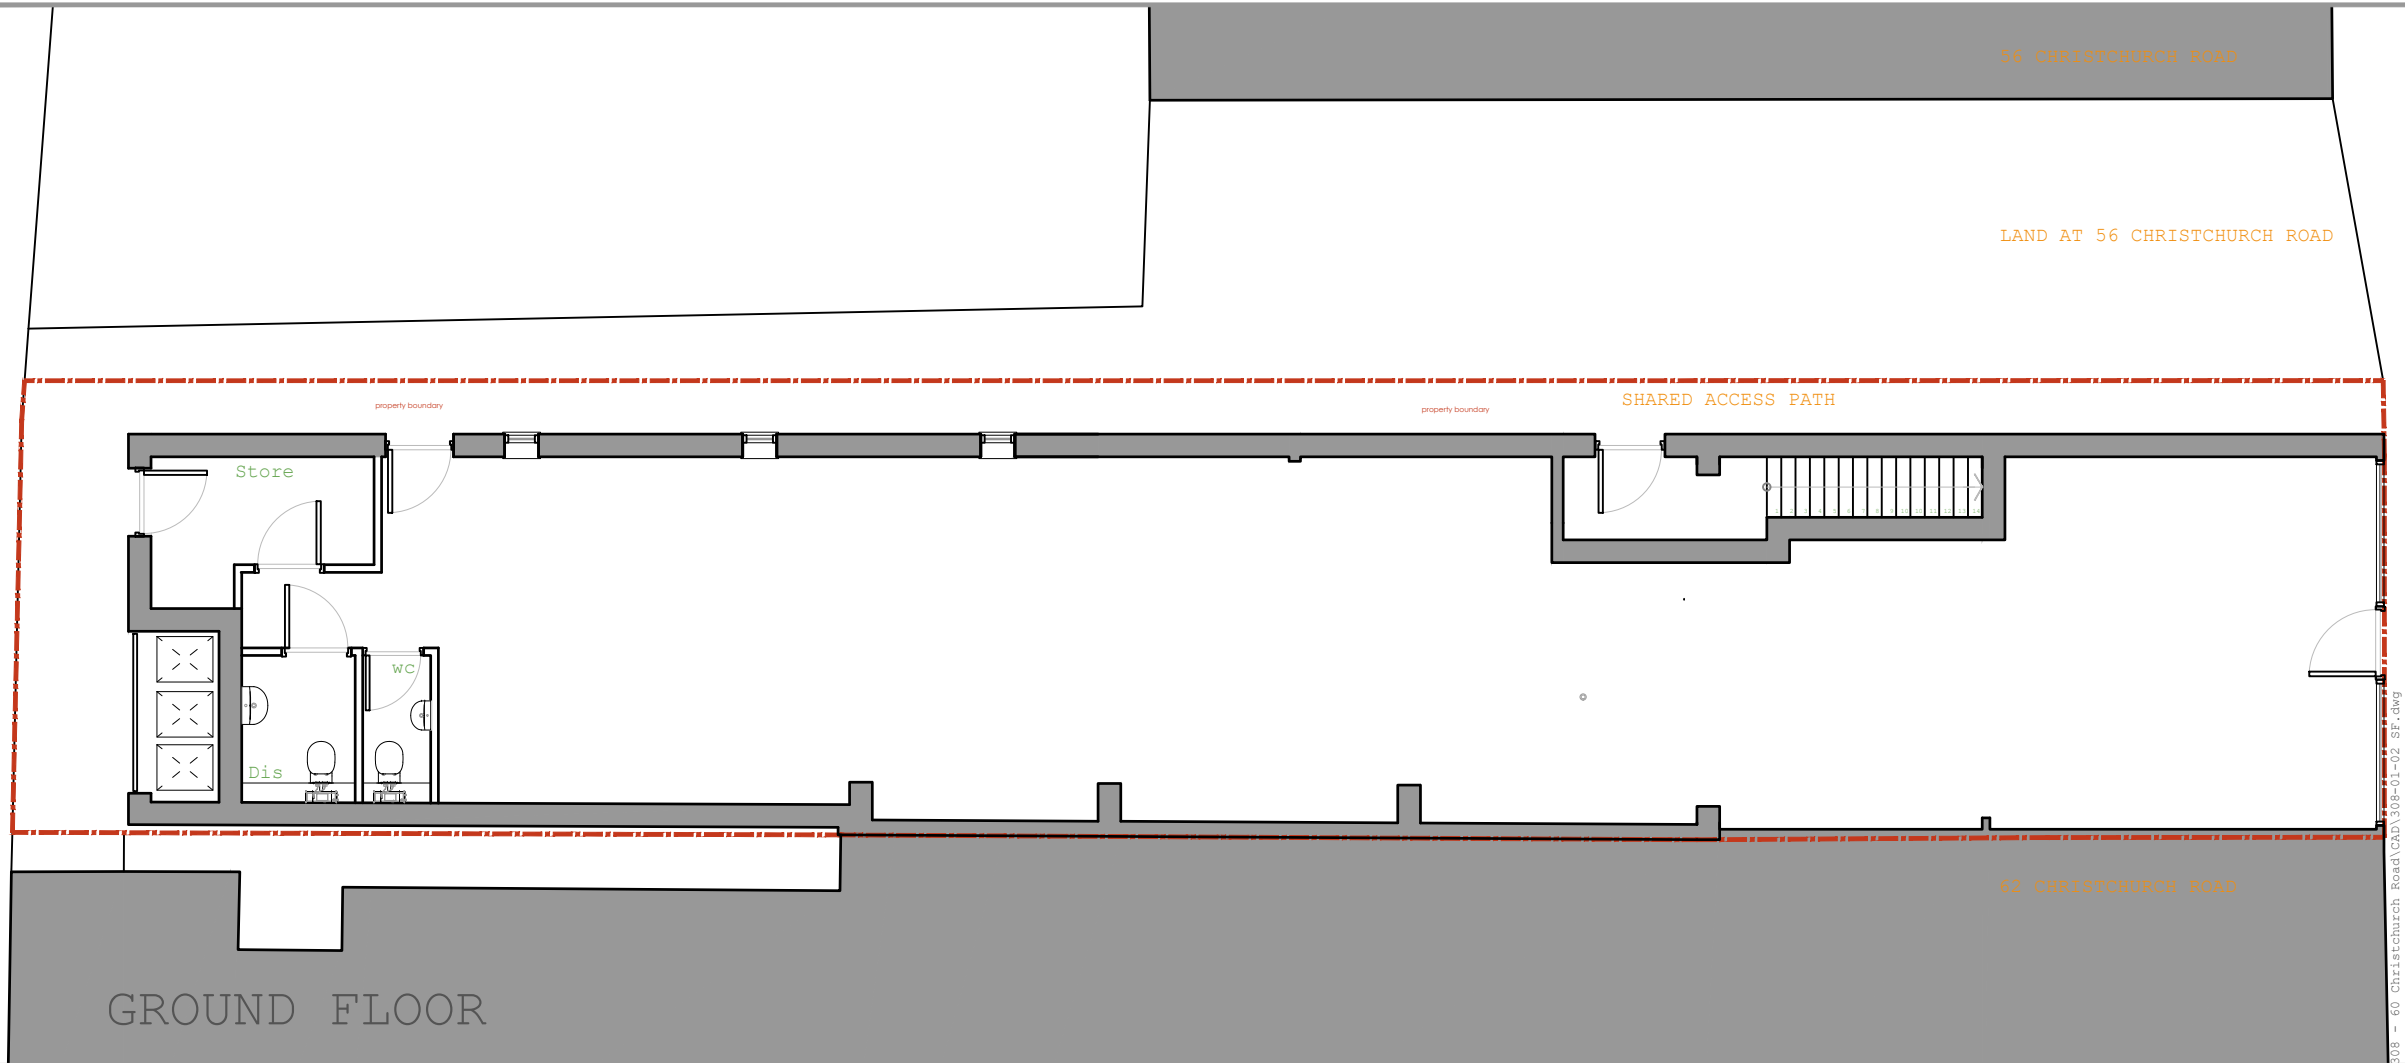

www.colonyarchitects.com

colony architects ltd is a collaborative of architects and designers with an agenda to find out more visit our beautiful website

contact: design@colonyarchitects.com

stu 07990 515372
ed 07779 255328
hq 0118 3800328

The Wine Store, Brewery Court,
Thetford, NG7 5AJ

www.colonyarchitects.com

colony architects ltd has undertaken this survey and prepared this drawing to a level of accuracy commensurate with the scale indicated on the drawing. any dimensions extracted should be treated accordingly.

Unless indicated do not use this drawing to produce any fabrication drawings, cutting lists or schedules of works, including setting out dimensions.



project	drawing number	revision
308- 01-00		
Nov 2017	preliminary	
scale	size	author
1:100	A3	NDE
		EGM
© 2017 colony architects		

project: 60 Christchurch Road
Reading, RG2 7AZ

client: Sid Johal

drawing title: Floor Plans
As Existing