




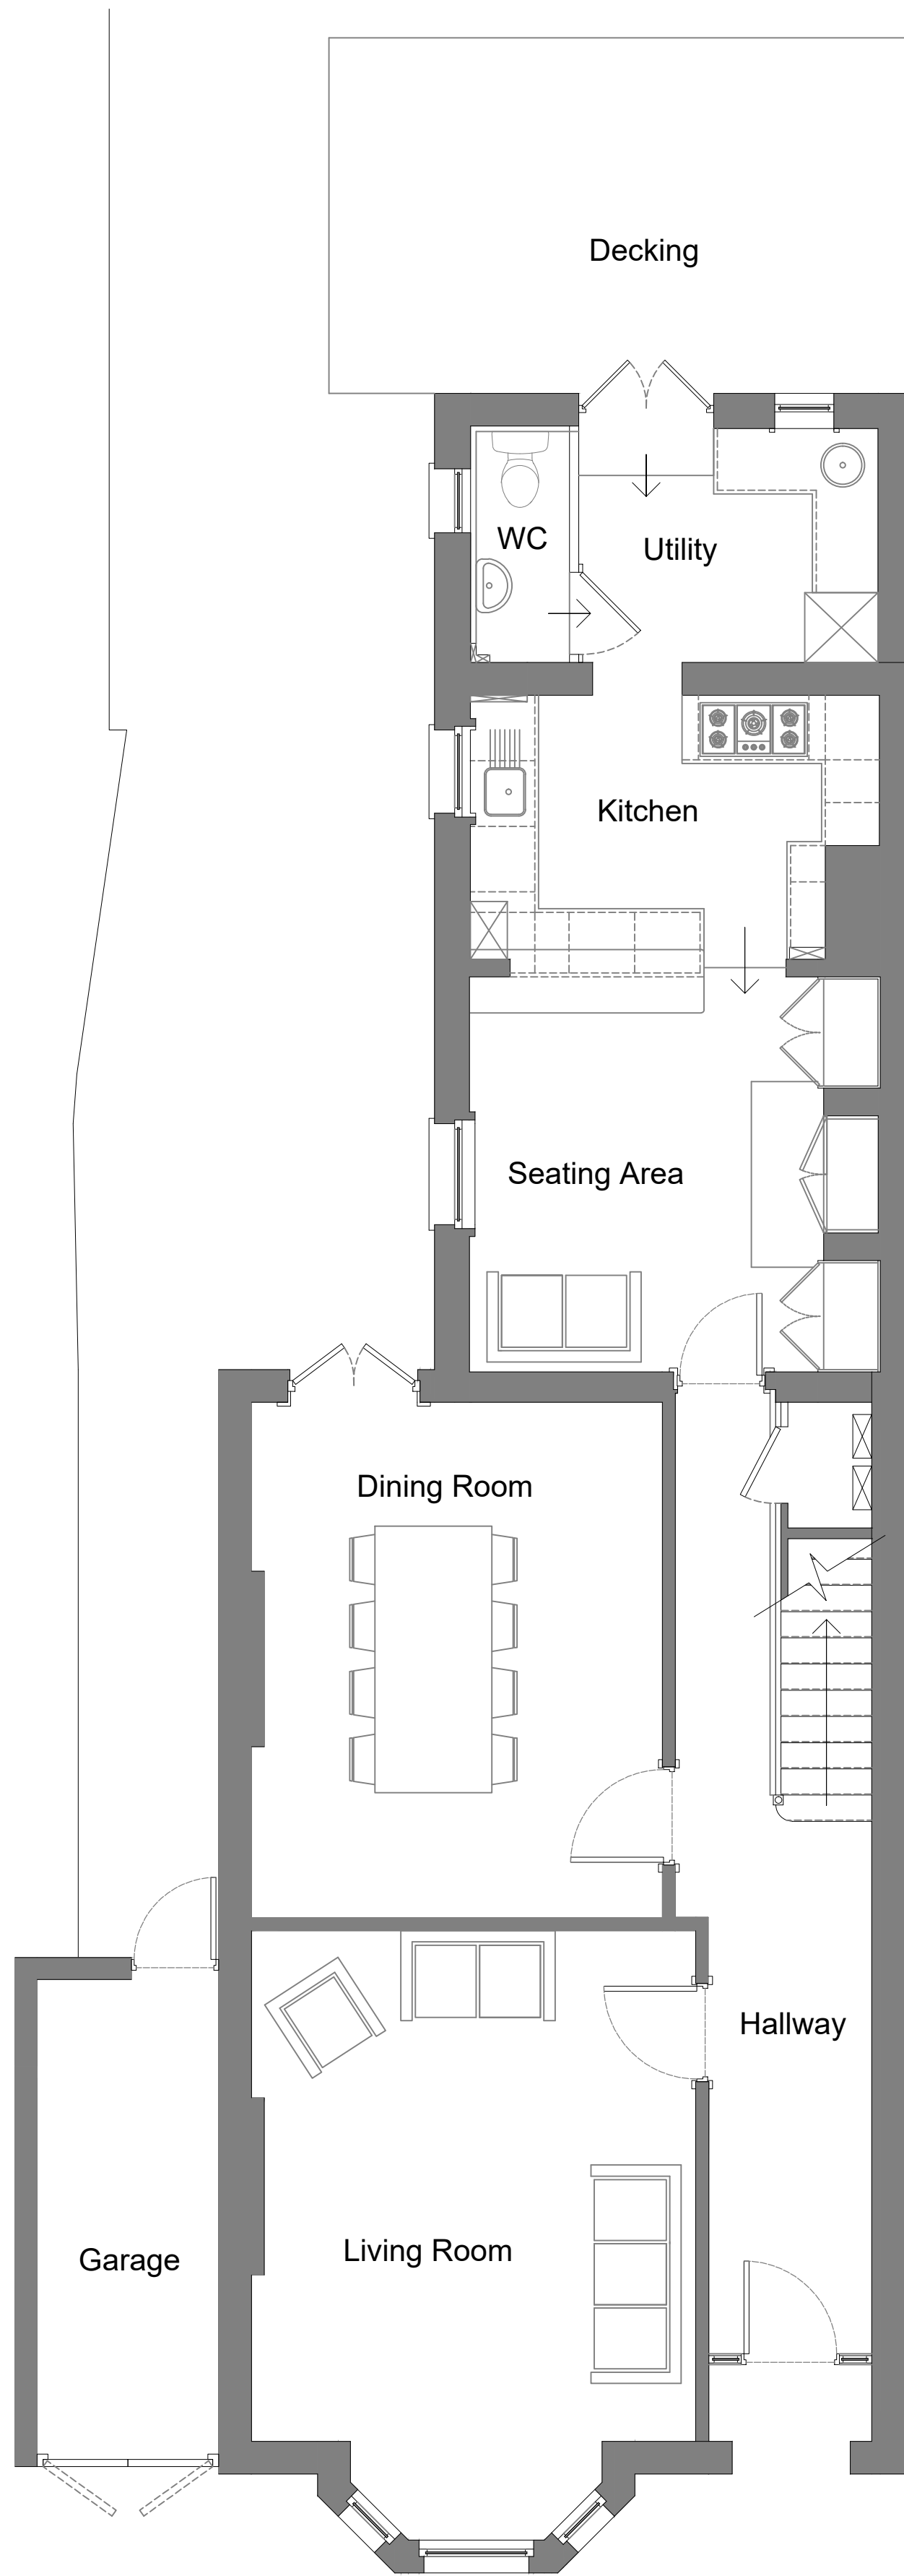


GROUND FLOOR PLAN EXISTING

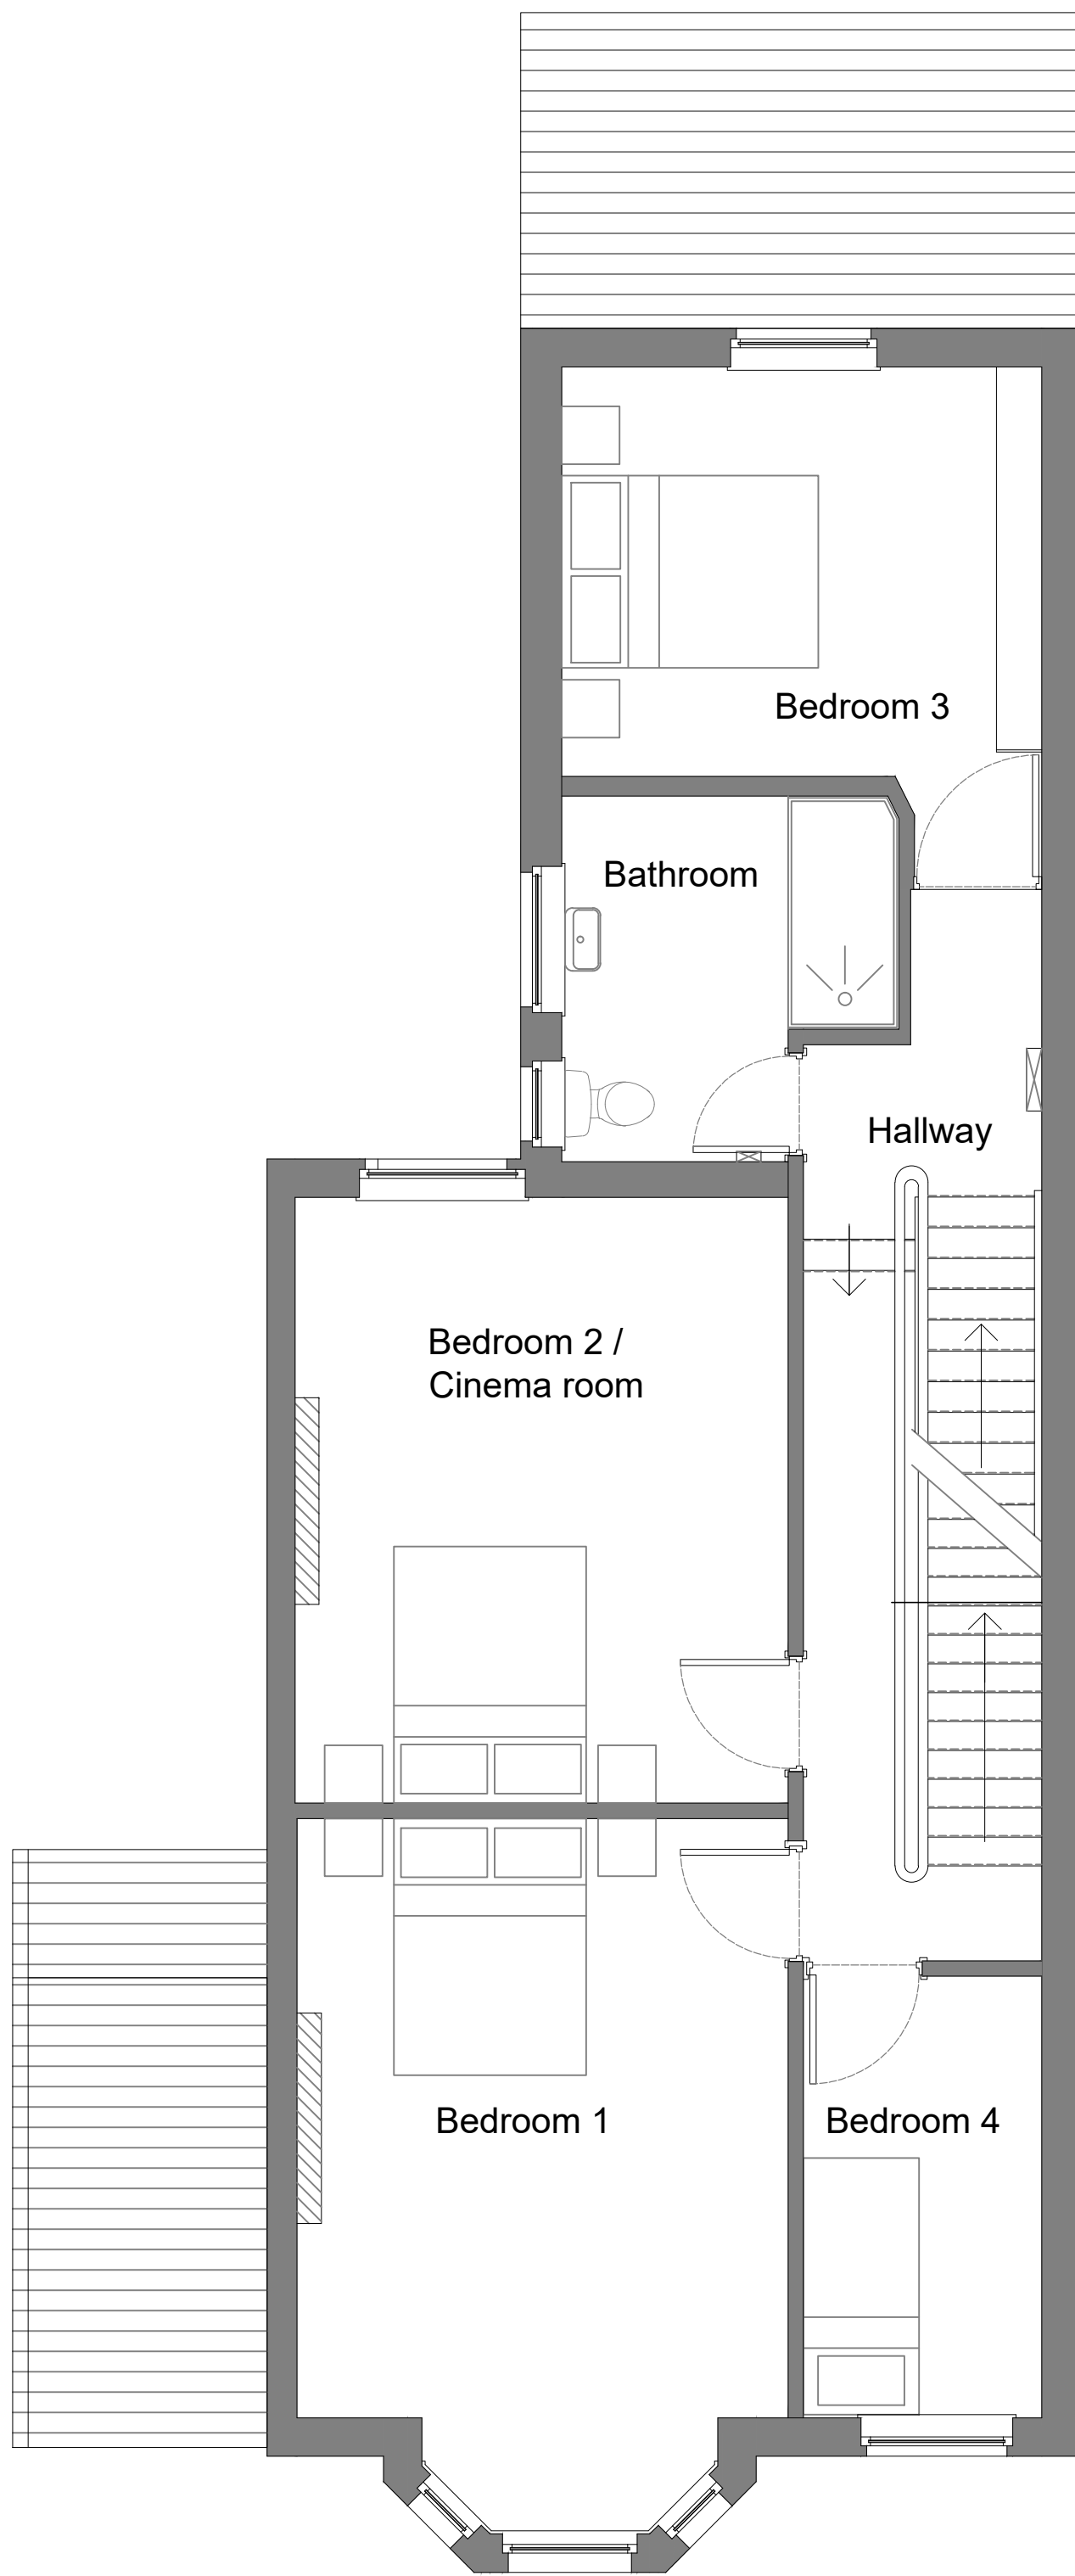

FIRST FLOOR PLAN EXISTING

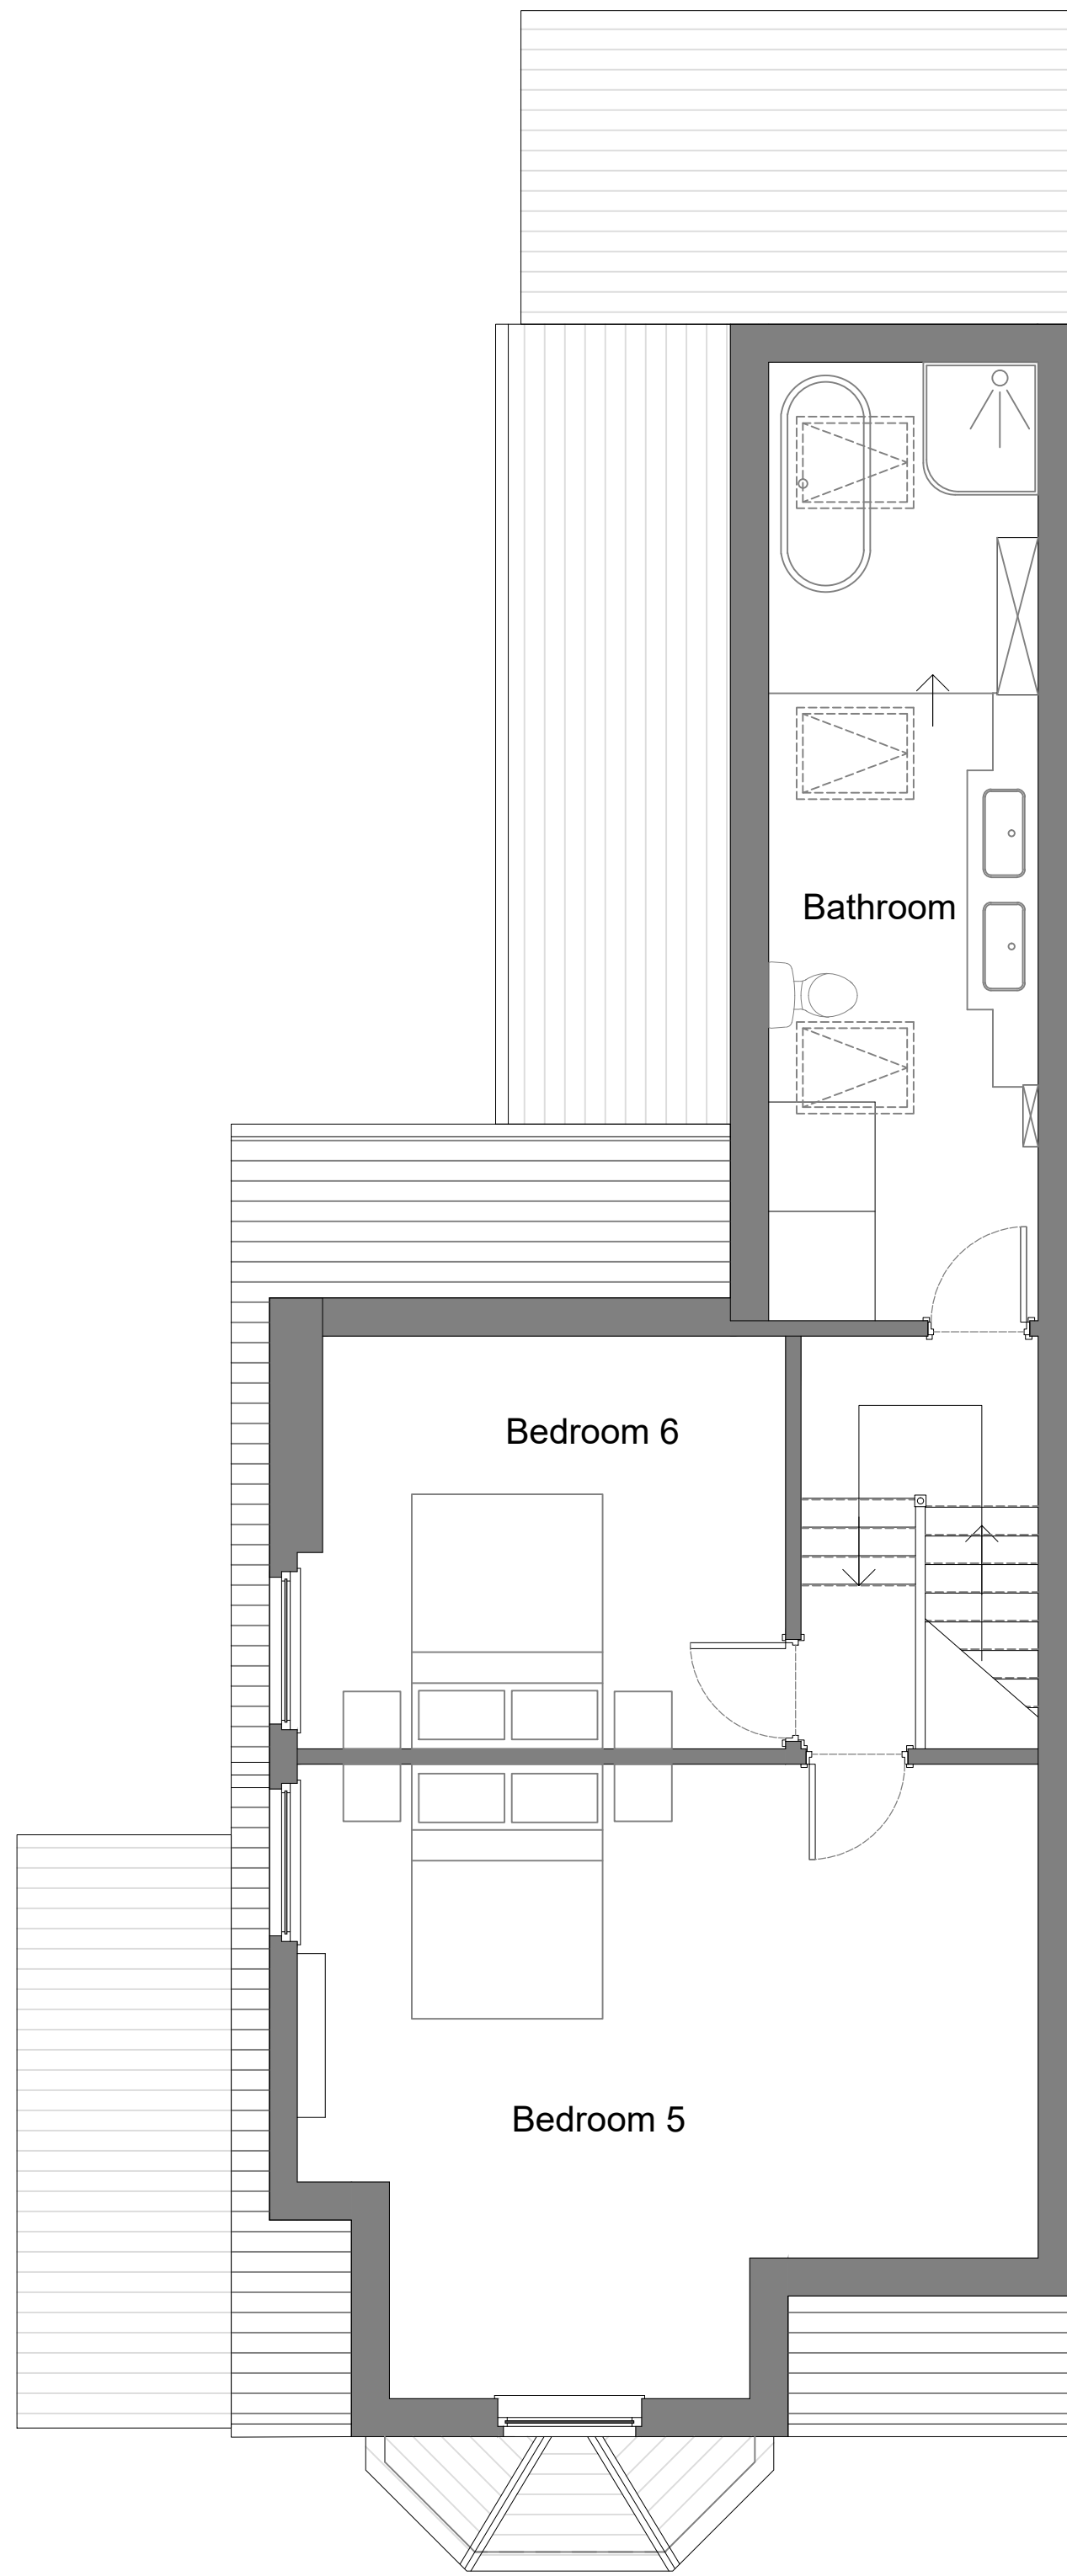

SECOND FLOOR PLAN EXISTING

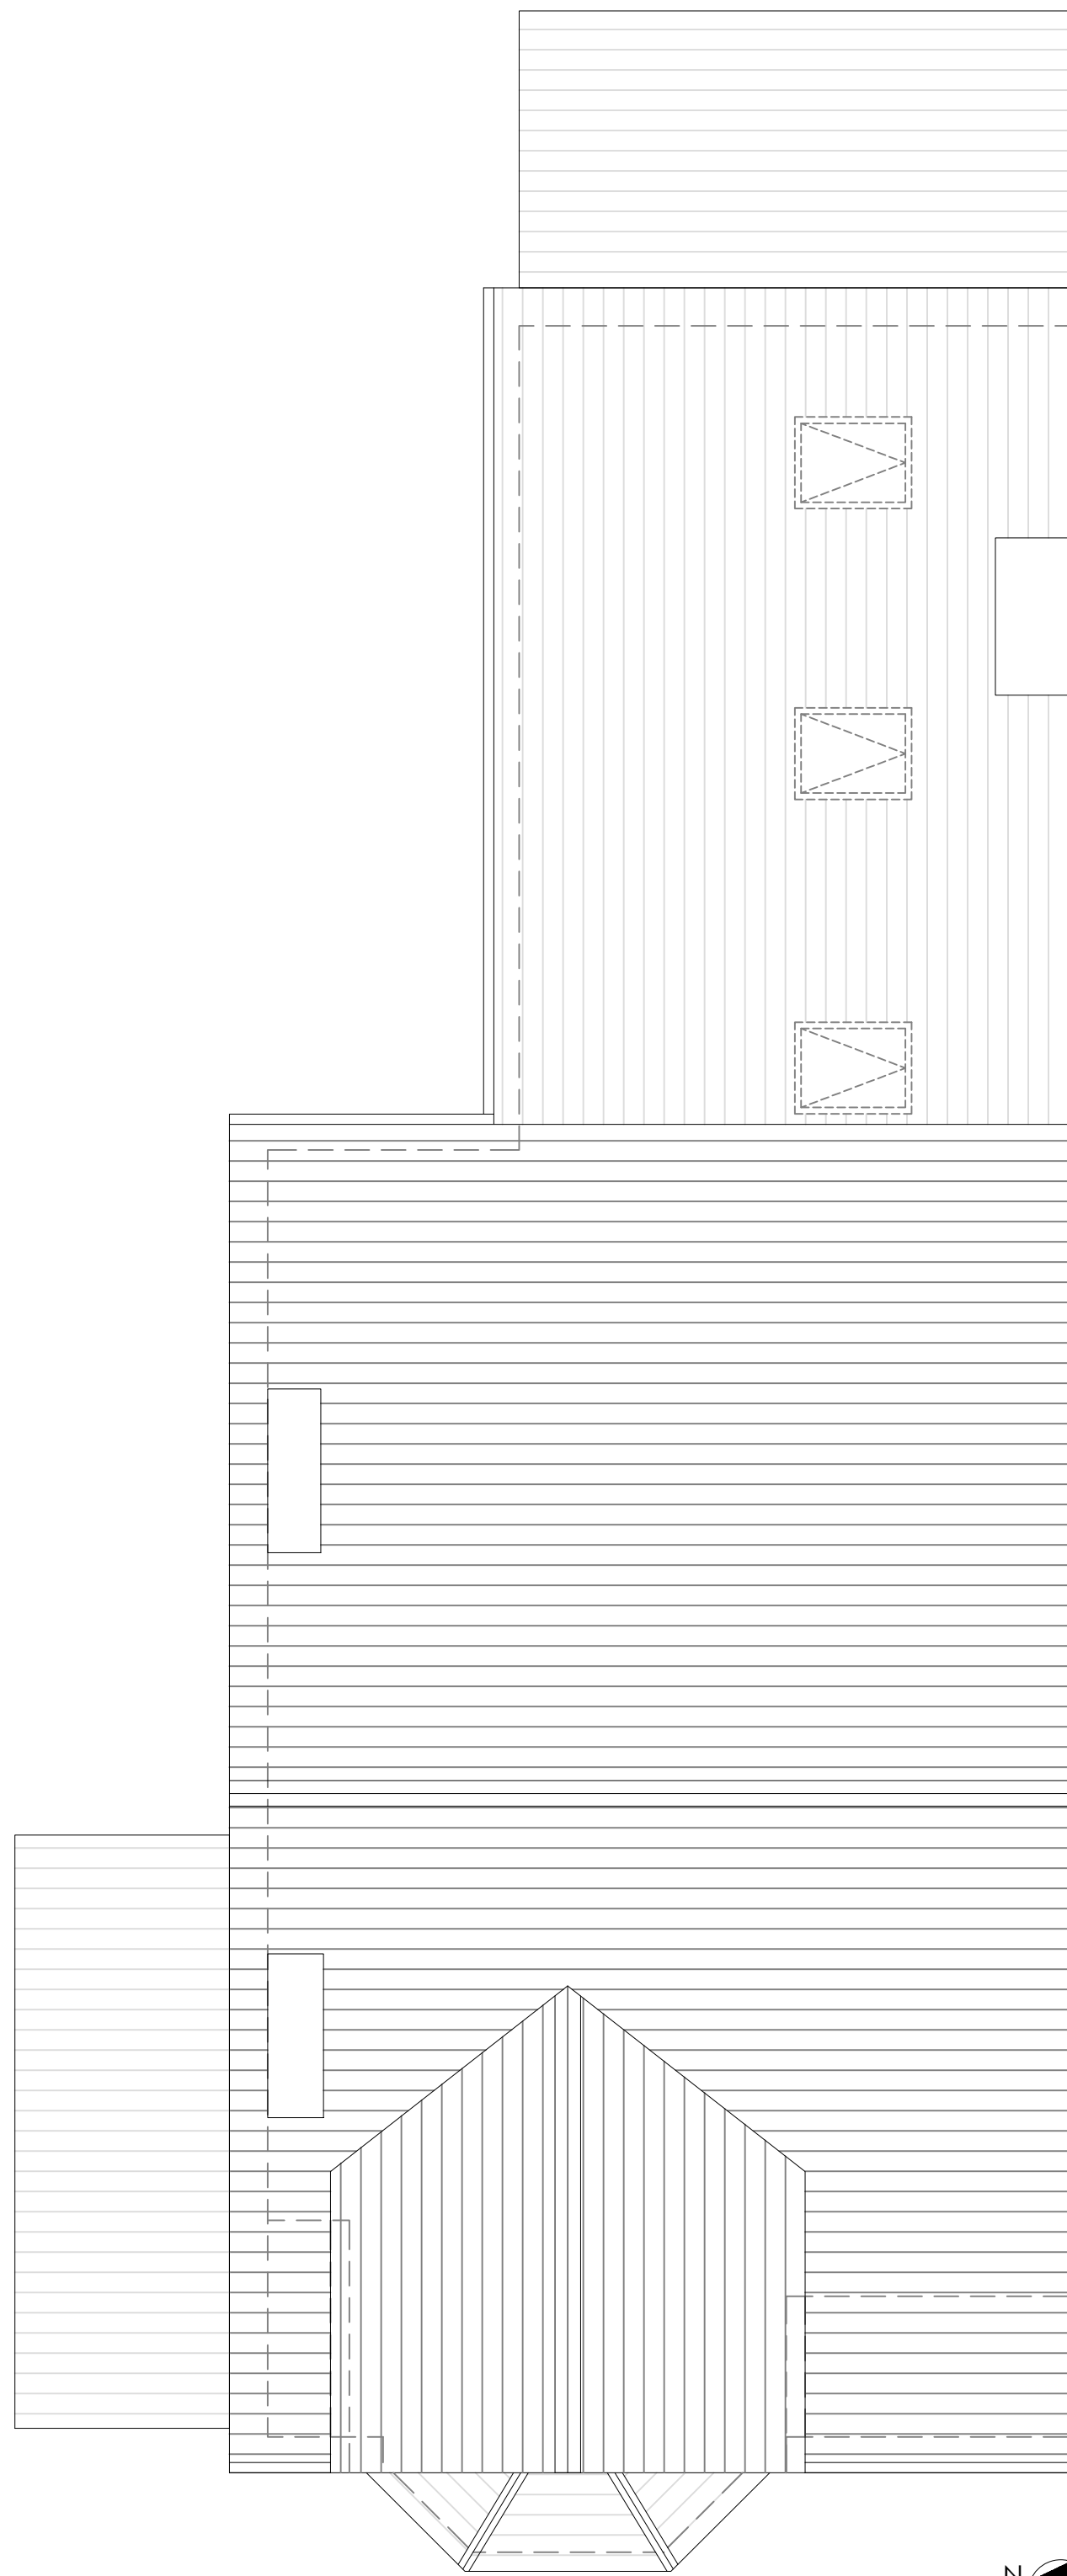

ROOF PLAN EXISTING

NOTES
Do not scale drawings dimensions govern. All dimensions to be checked on site. Drawing to be read in conjunction with all consultants information. Any discrepancies to be reported to Architect. LUPA does not take responsibility for legal boundary lines and advises a specialist should produce a separate drawing. DWG files are issued for information only use PDF for records
Copyright of this drawing is held by LUPArchitecture Ltd. Not to be used for any purpose without consent
LUPARCHITECTURE Ltd. ©Copyright

00	Planning Issue	lup	-	13.12.21
00	Client Issue prior to Planning Issue	lup	-	10.12.21
00	Client feasibility issue	lup	-	28.10.21
Rev	Description	Dr	Ch	Date

Rev	Description	Dr	Ch	Date
-----	-------------	----	----	------

Client
MR & MRS
MIFFLIN

Project
60 ALBRET ROAD, RG4 7PF
GROUND FLOOR REMODEL
KITCHEN DINER

Title
EXISTING PLANS

LUPARCHITECTURE Ltd.
103 Mayfield Drive, Caversham, RG4 5JR
+44 (0) 7771 470630
lyou@LUPArchitecture.com

Note
Dimensions to be checked prior to works starting.
Any discrepancies to be reported to the Architect.
Drawings for Feasibility Issue only
Drawing shows Design Intent -Not for construction

Scale bar
0m 1m 2m 3m 4m 5m

Date OCT 2021	Drawn LUP	Checked LUP	Scale 1:50@A1
Job No. 2177	Drawing No. 005	Revision 00	