




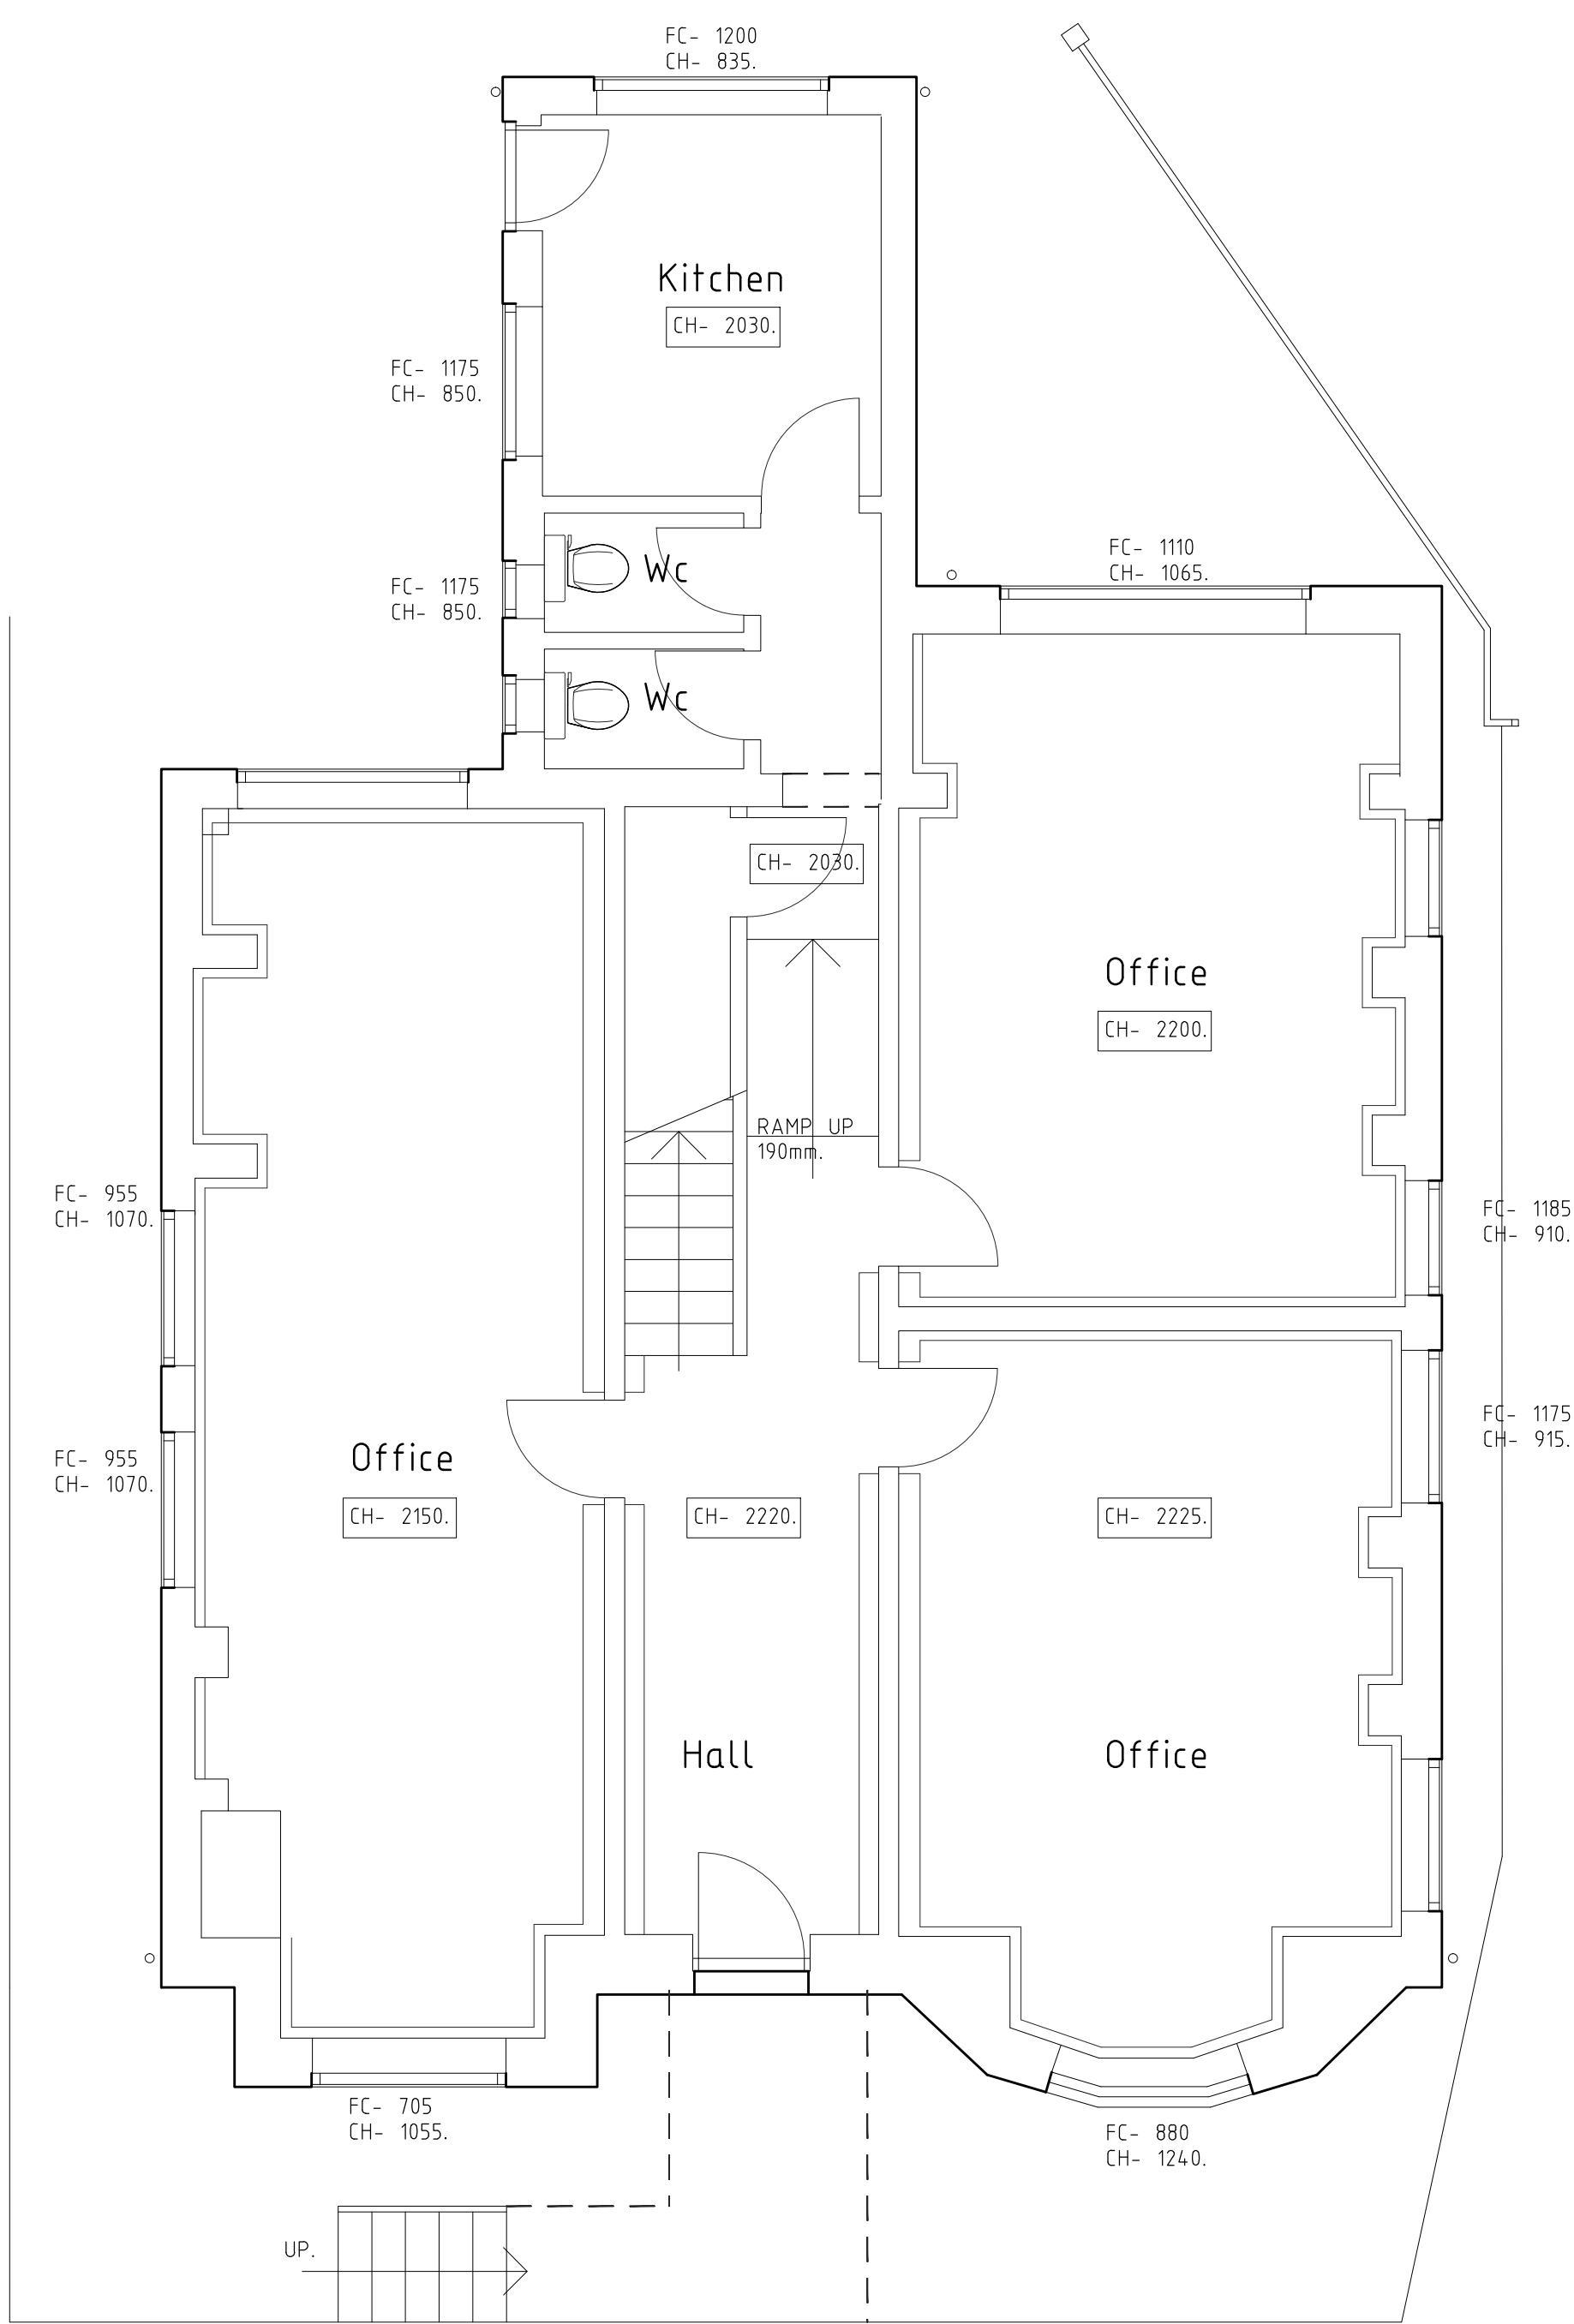


Lower Ground Floor Plan 1 :50

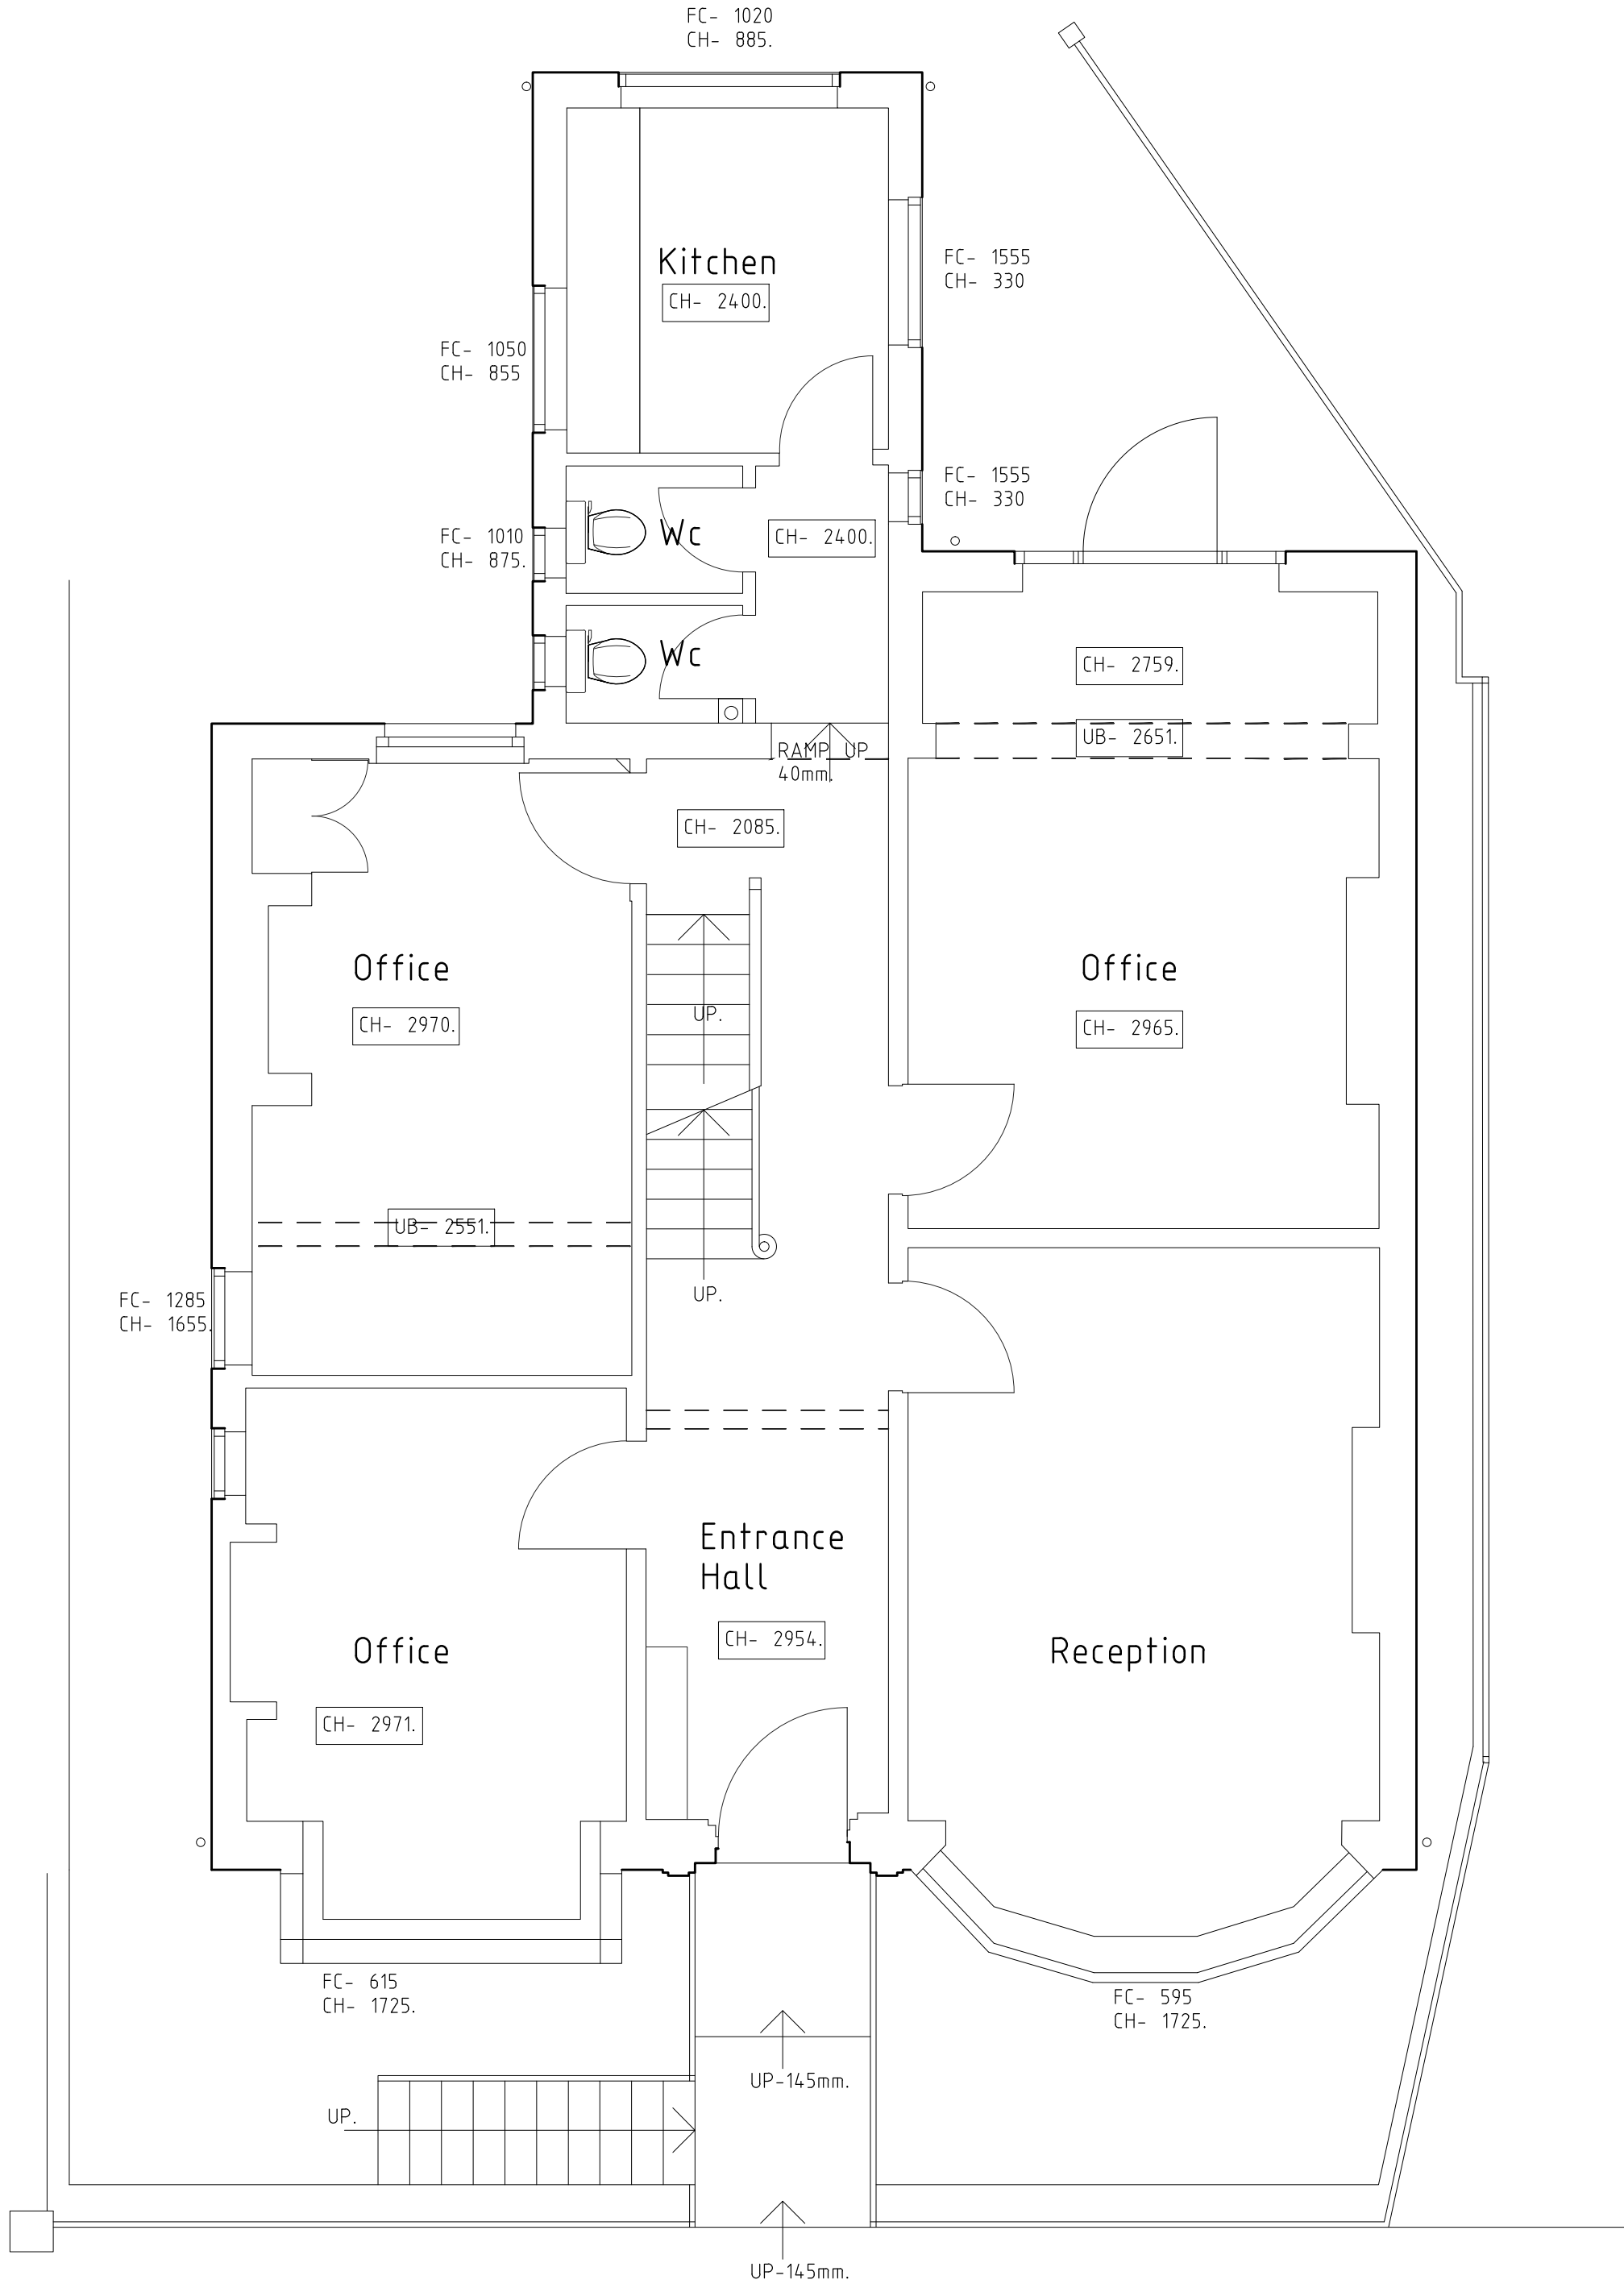

Ground Floor Plan 1 :50

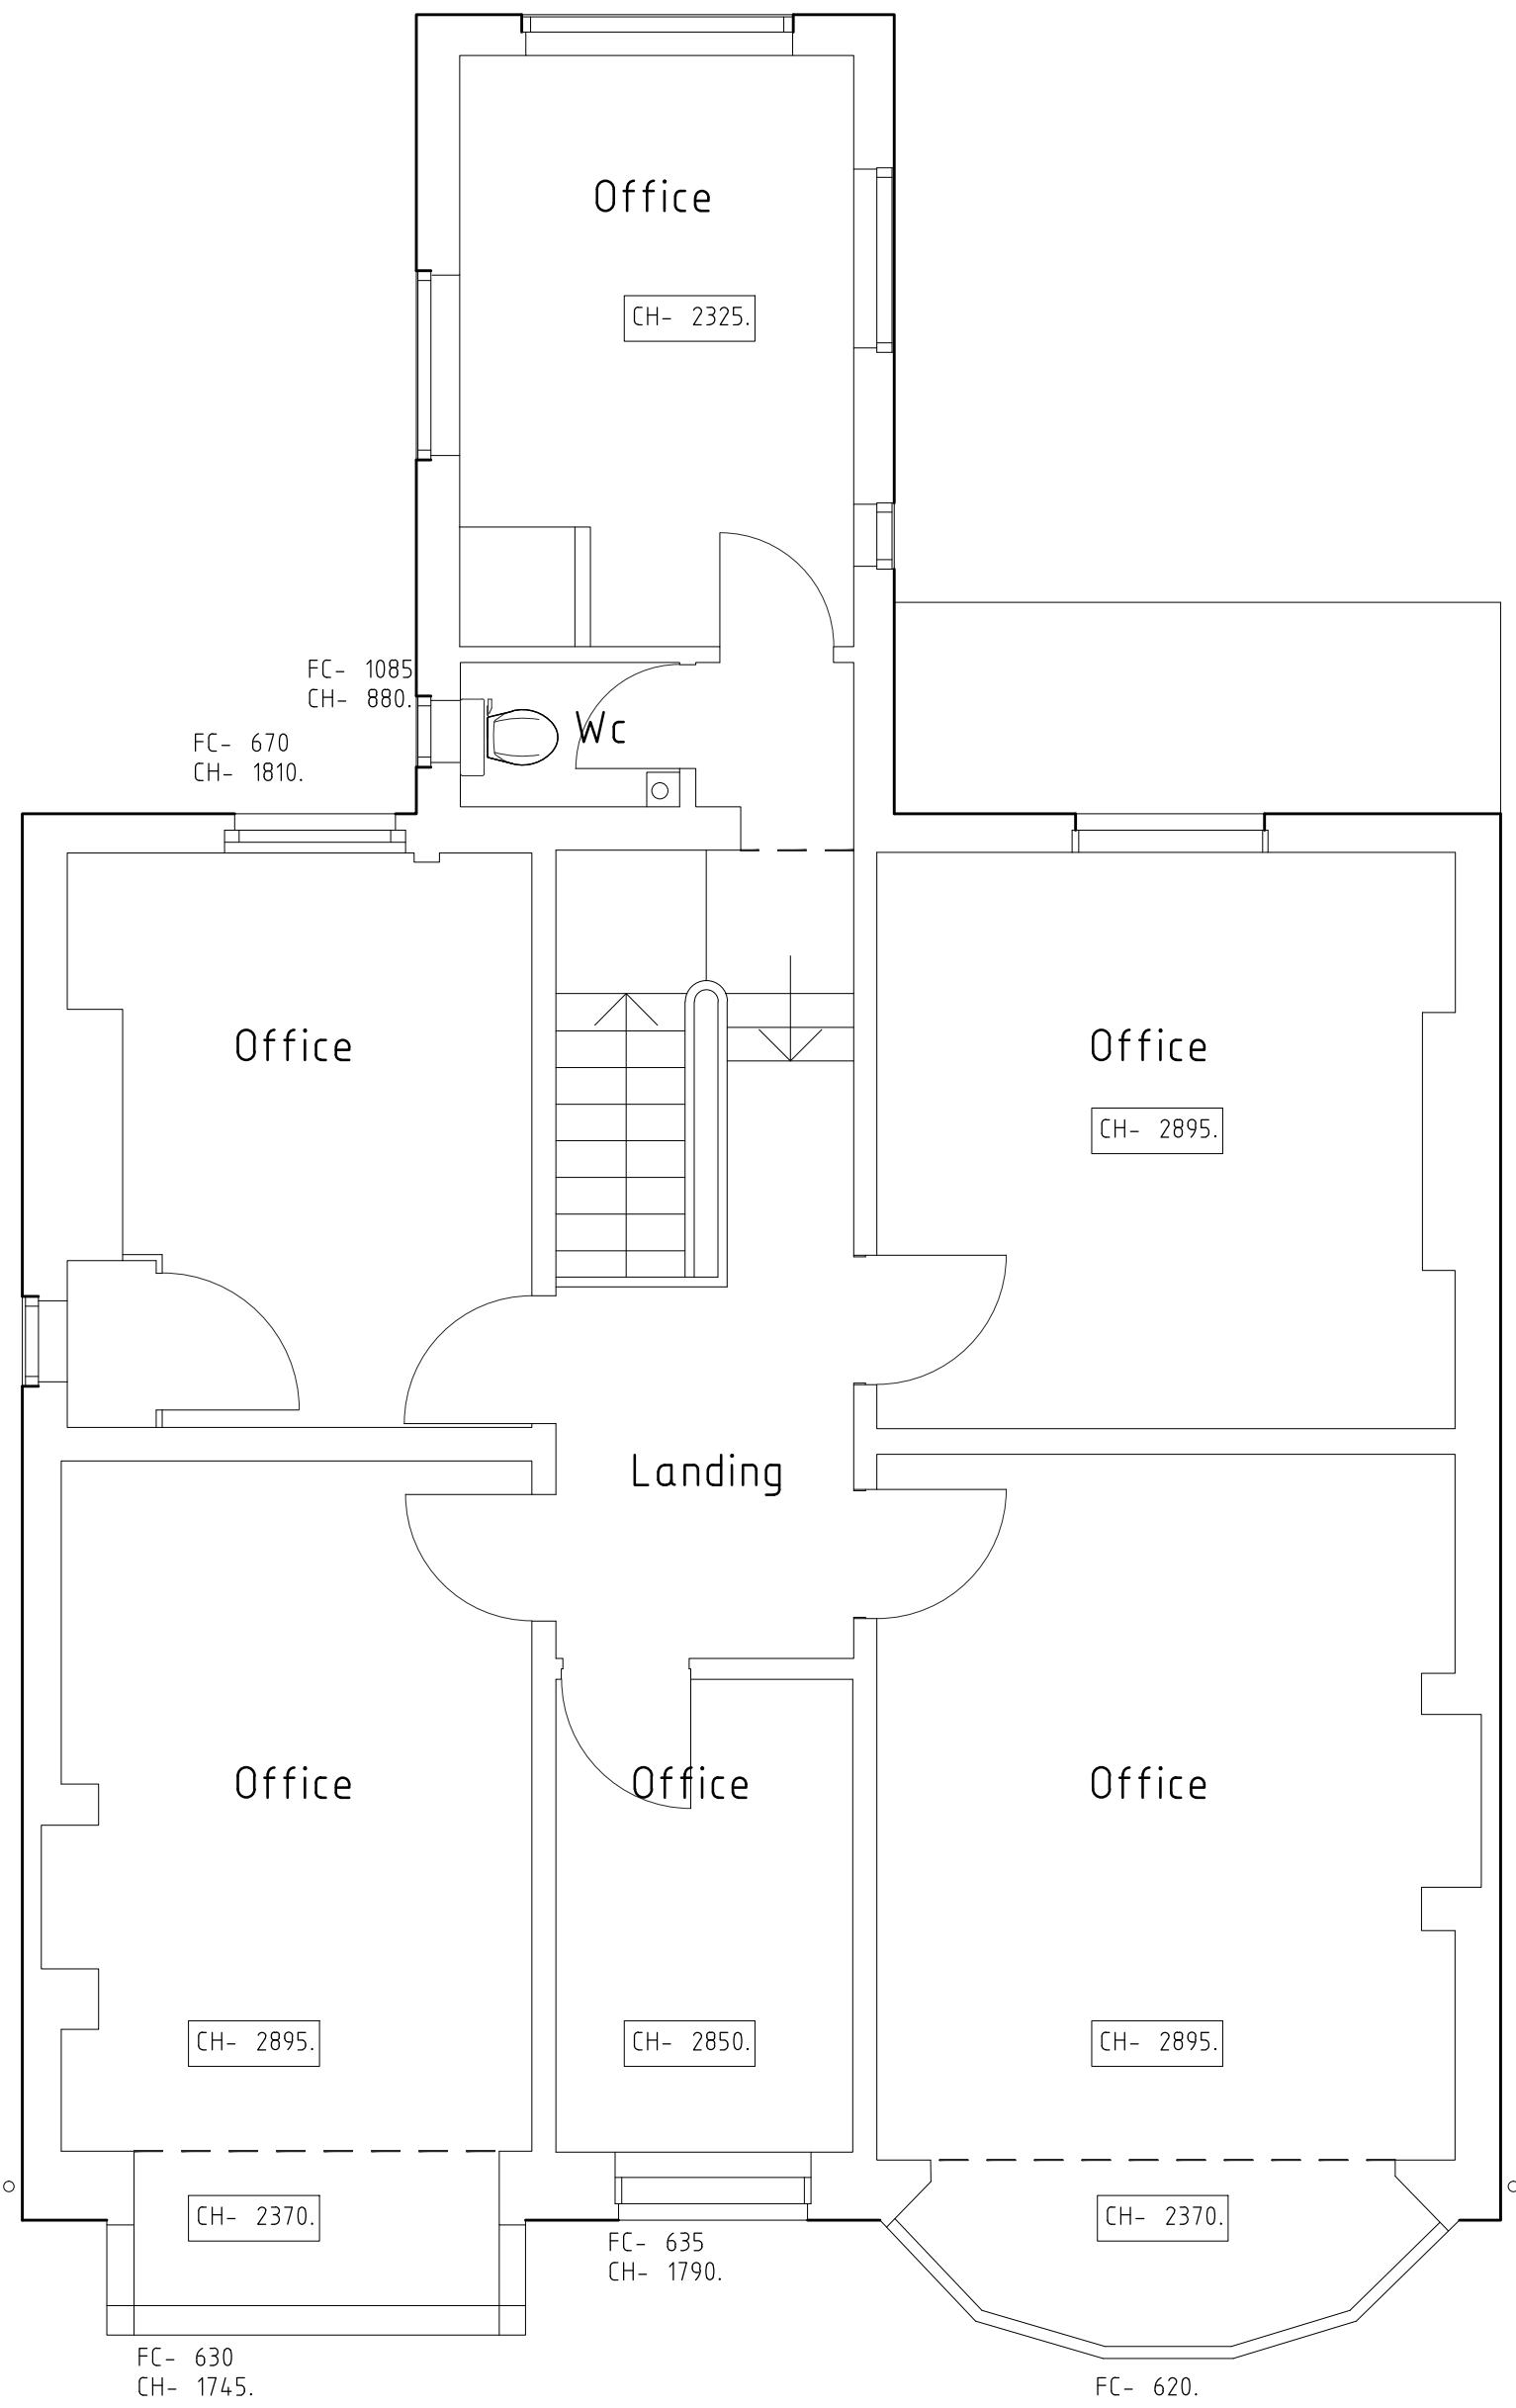

First Floor Plan 1 :50

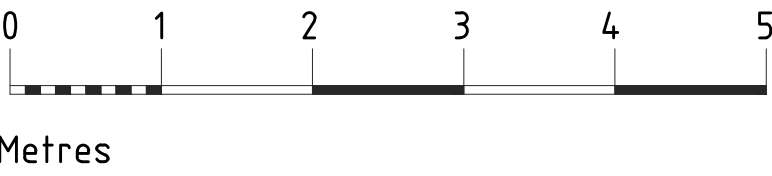

	Date	Revision
© copyright		
Client		
Holloway Cook Ltd		
Job Title		
Epping House, 55 Russell Street, Reading, Berkshire, RG1 7XG.		
Drawing Title		
Survey As Existing Plans		
Scale		
1 : 50		
Date		Nov 2019
Drawn by		JRB
Drawing No.		S/19/ 01
Rev.		-