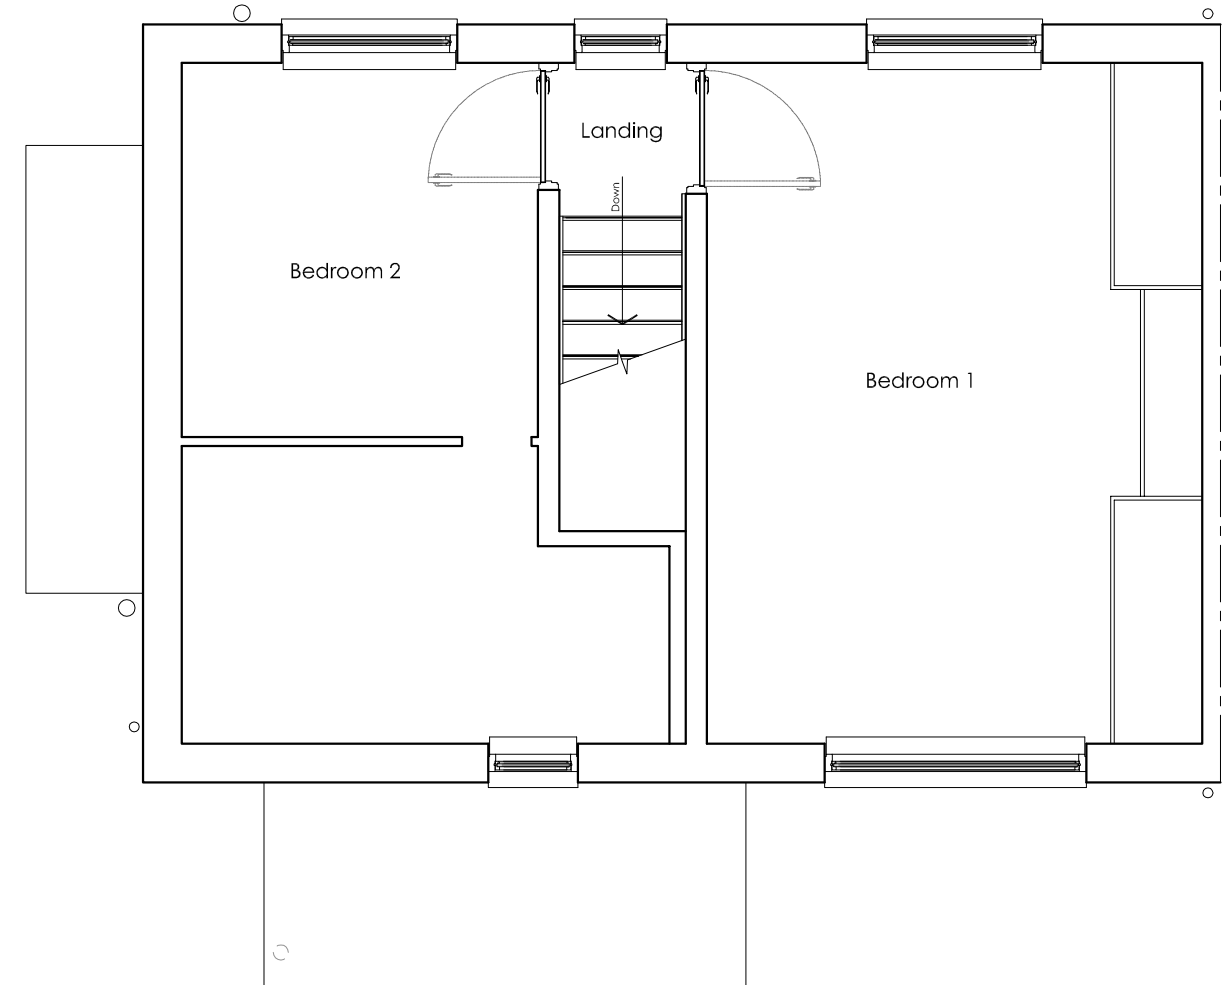
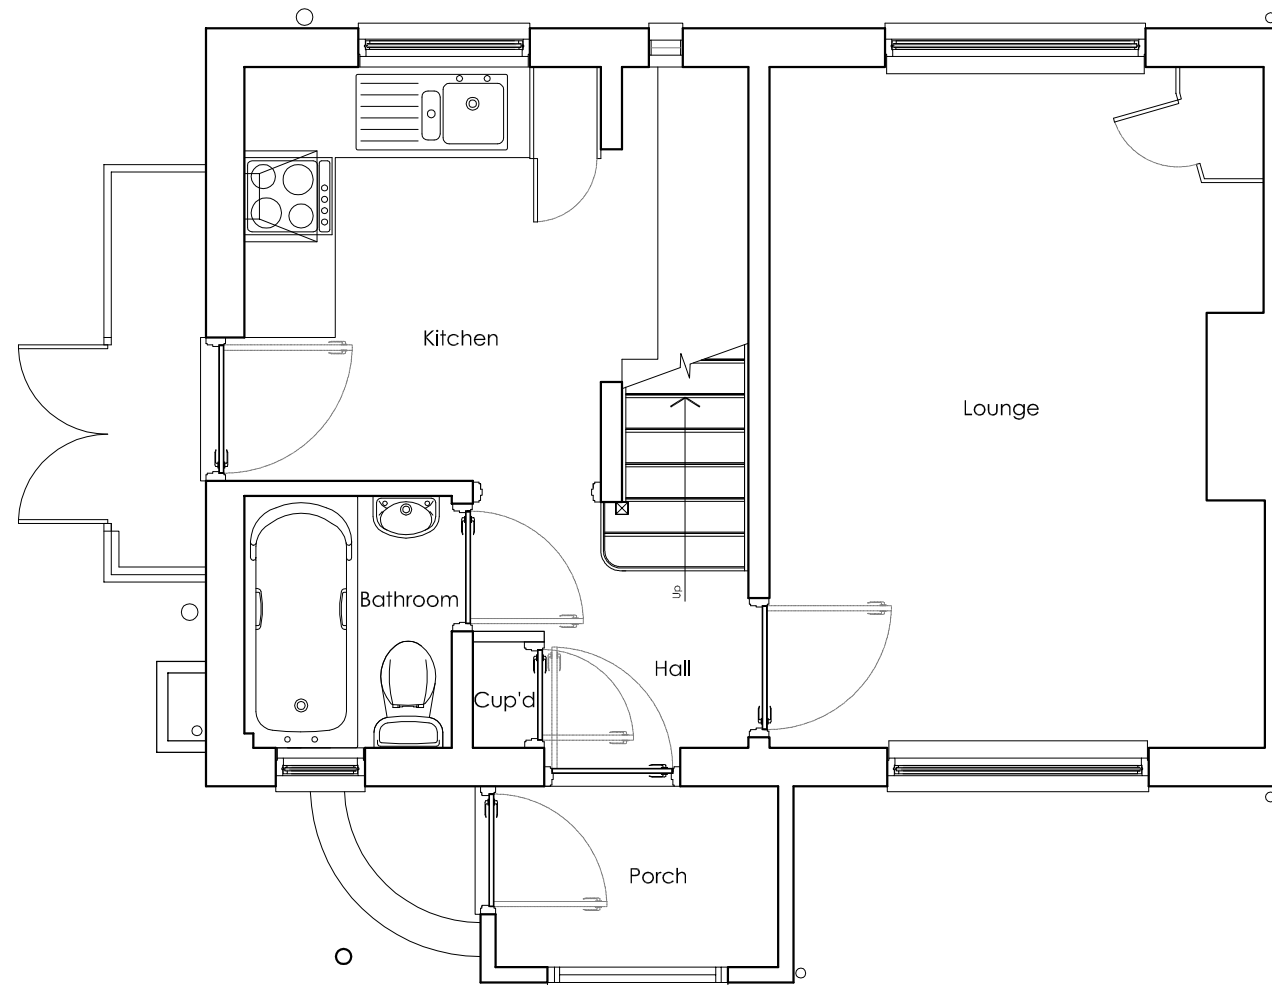


		NOTES		Client Mr. V Gore	Project Name and Address 82 Chagford Road, Reading, RG2 8AZ.	4 Vale View, Charnell, Berkshire, RG10 8SJ Tel: 01189672408 Mob: 07866806493 e-mail: kjc.cads@rdworlds.com	
		This drawing is to be scaled for planning purposes only.					
		All dimensions are in millimeters unless noted otherwise.					
		This drawing to be read in conjunction with drawings 001 to 009					
	Revisions	Date			Existing Ground & First Floor Plans	Status For Approval Date Oct 2021 Scale As shown @ A3	Dwg No. K189-002 Rev /
ALL COPYRIGHTS RESERVED							