


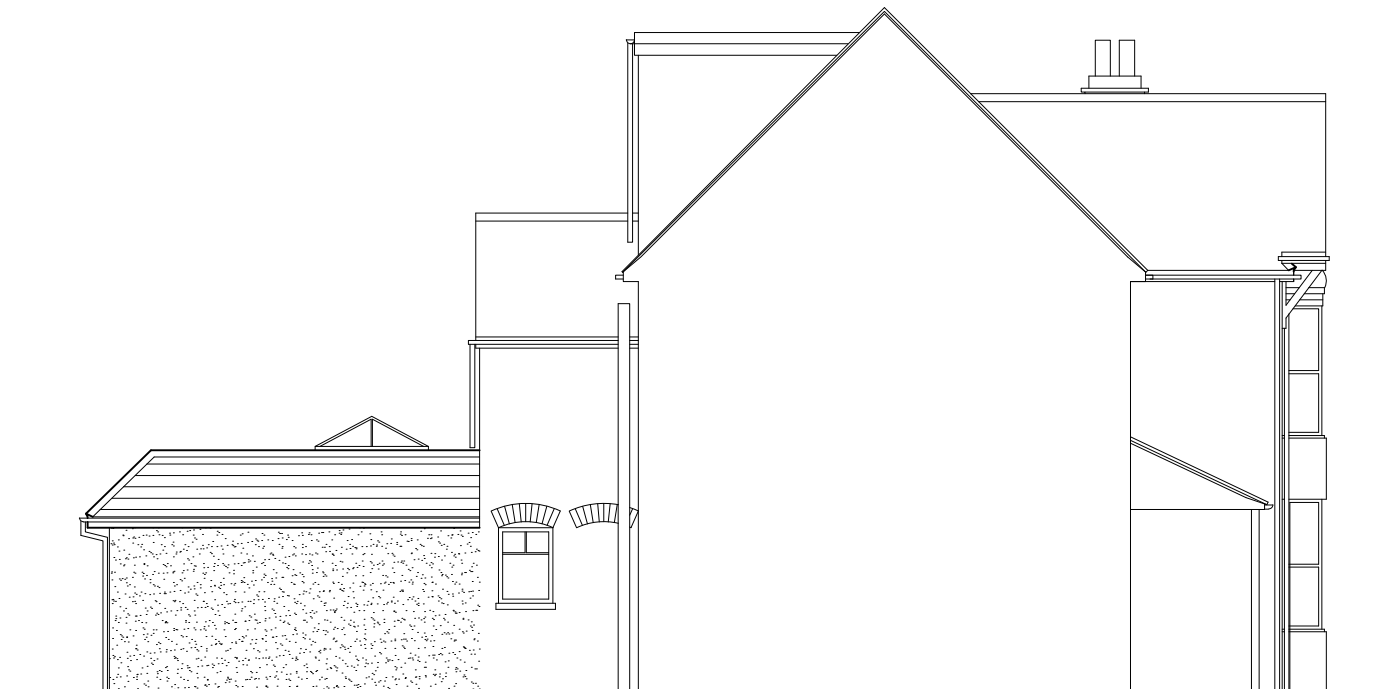

PROPOSED SIDE ELEVATION



PROPOSED REAR ELEVATION



PROPOSED SIDE ELEVATION

0 0.5 1 1.5 2 3 4 5m
SCALE 1:100

PROJECT: 18 VICTORIA ROAD
TILEHURST
READING
RG31 5AD

DRAWING TITLE:
PROPOSED ELEVATIONS
OPTION 2



CREATIVE DESIGN
& STRUCTURE

UNIT 1, HENSON HOUSE, NEWTOWN ROAD
HENLEY-ON-THAMES, RG9 1HG
TEL: 01491411922

DRAWN: ER
SCALE: 1:100 @ A3
DATE: JUNE 2021
STATUS: PLANNING

DRAWING NO. REV.
25621-04