





FRONT ELEVATION (N) EXISTING & PROPOSED  
(NO CHANGE)

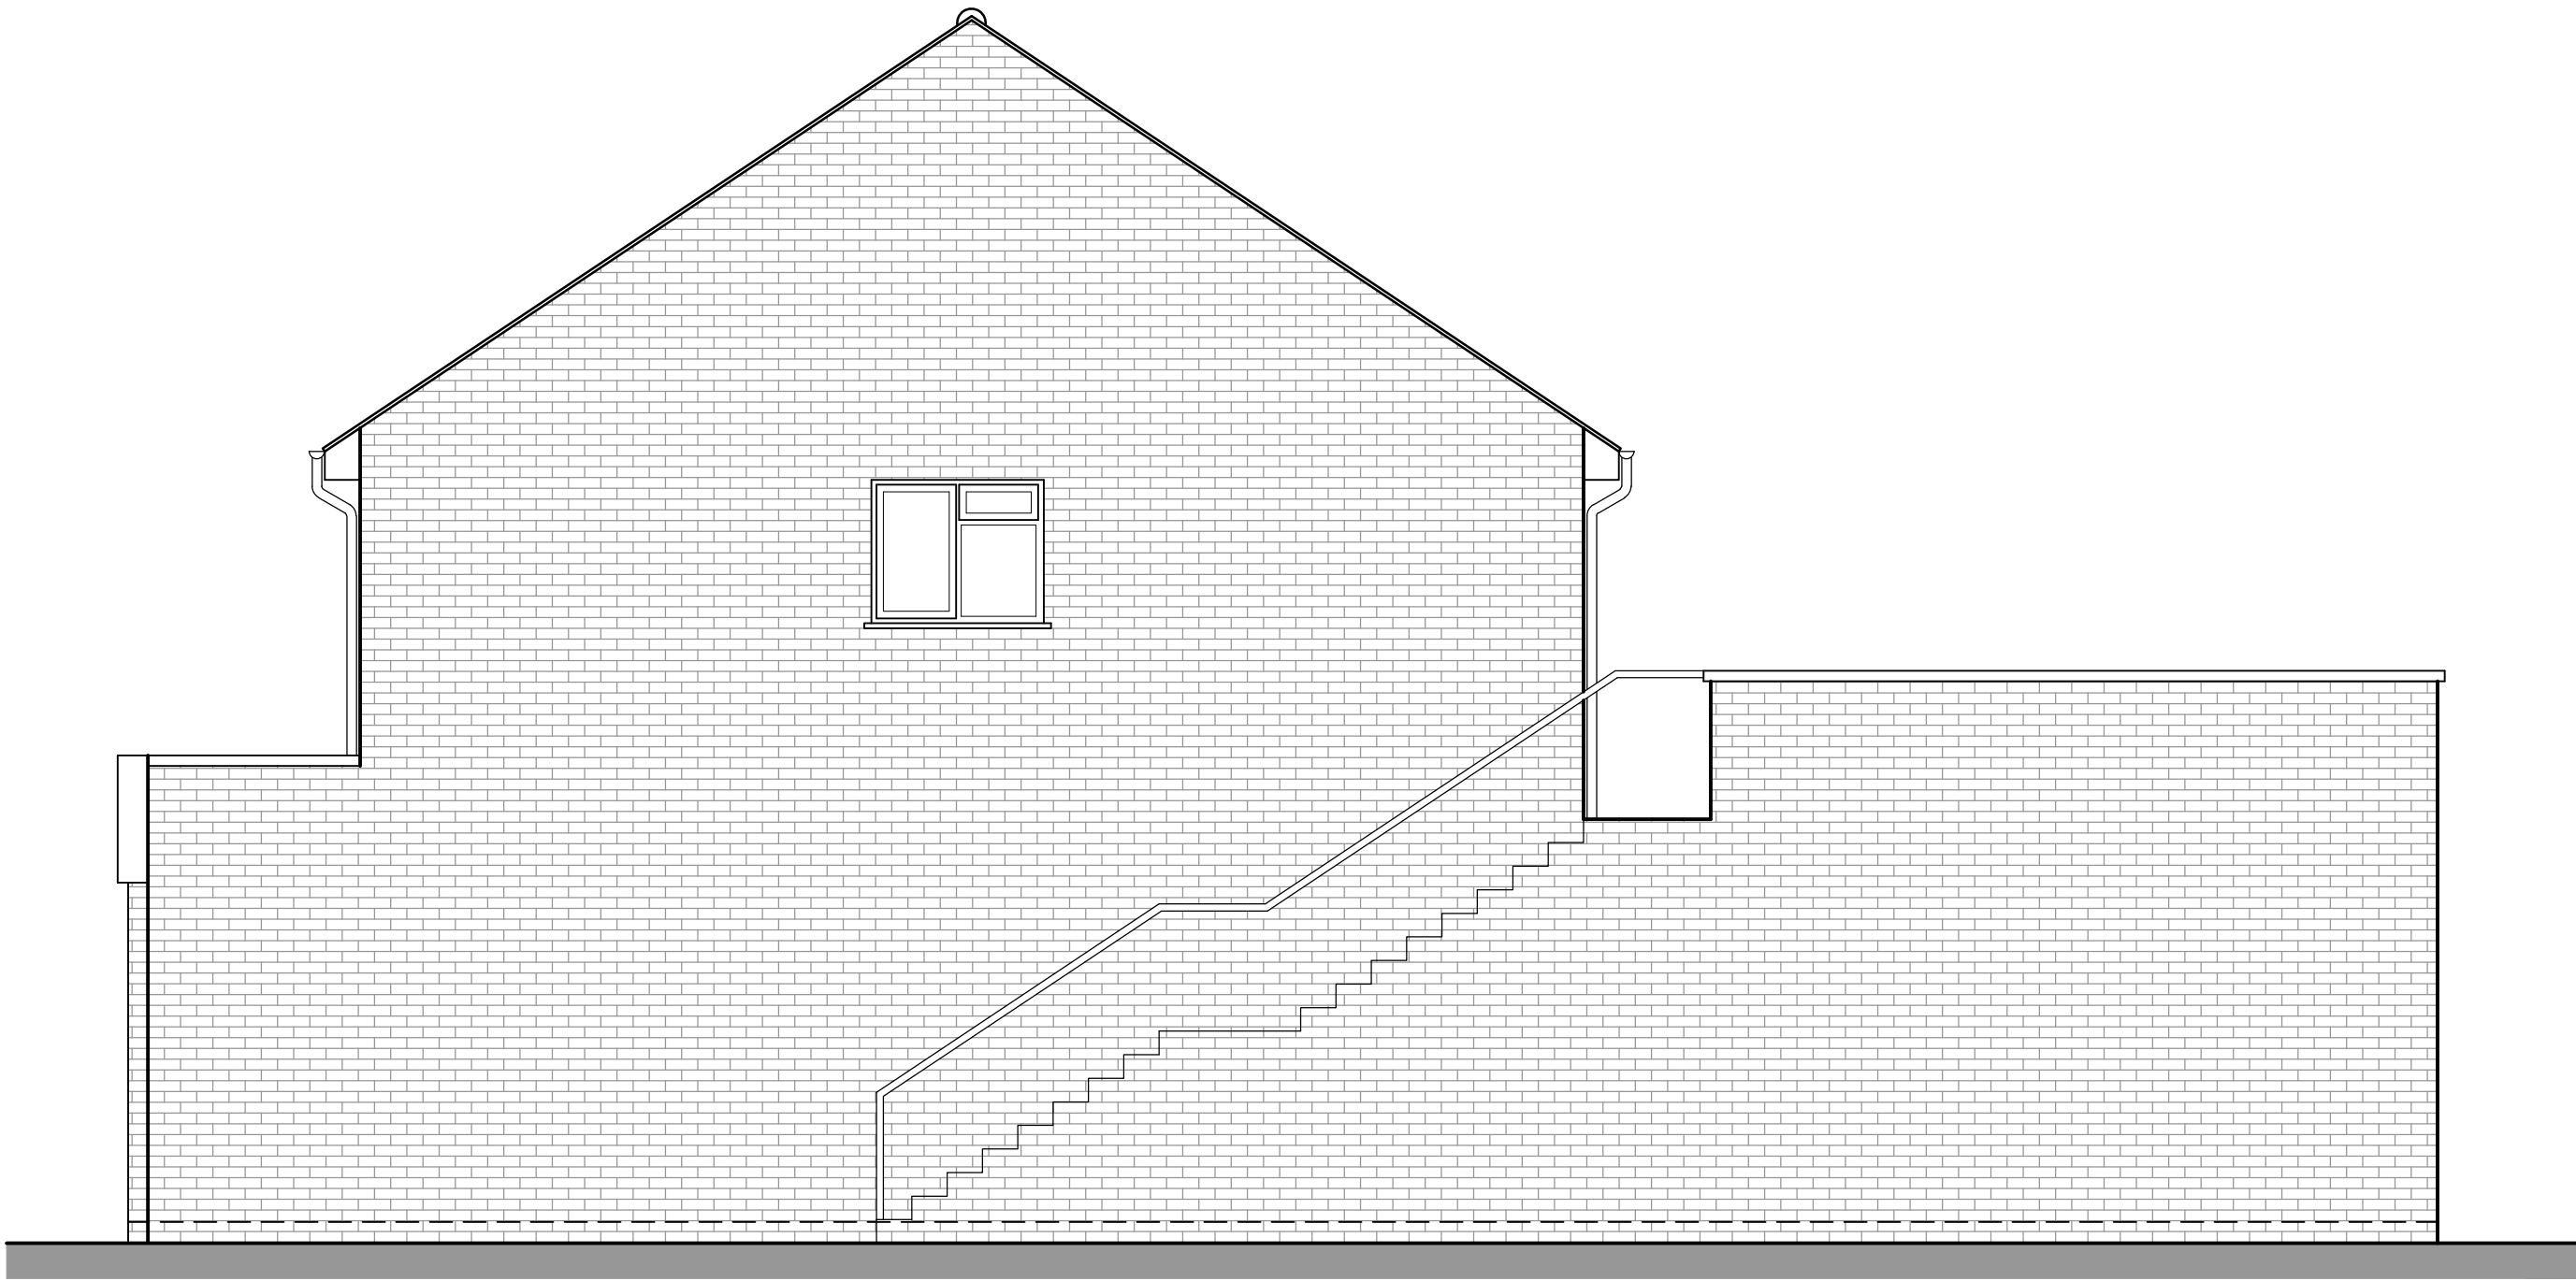

SIDE ELEVATION (W) EXISTING & PROPOSED  
(NO CHANGE)

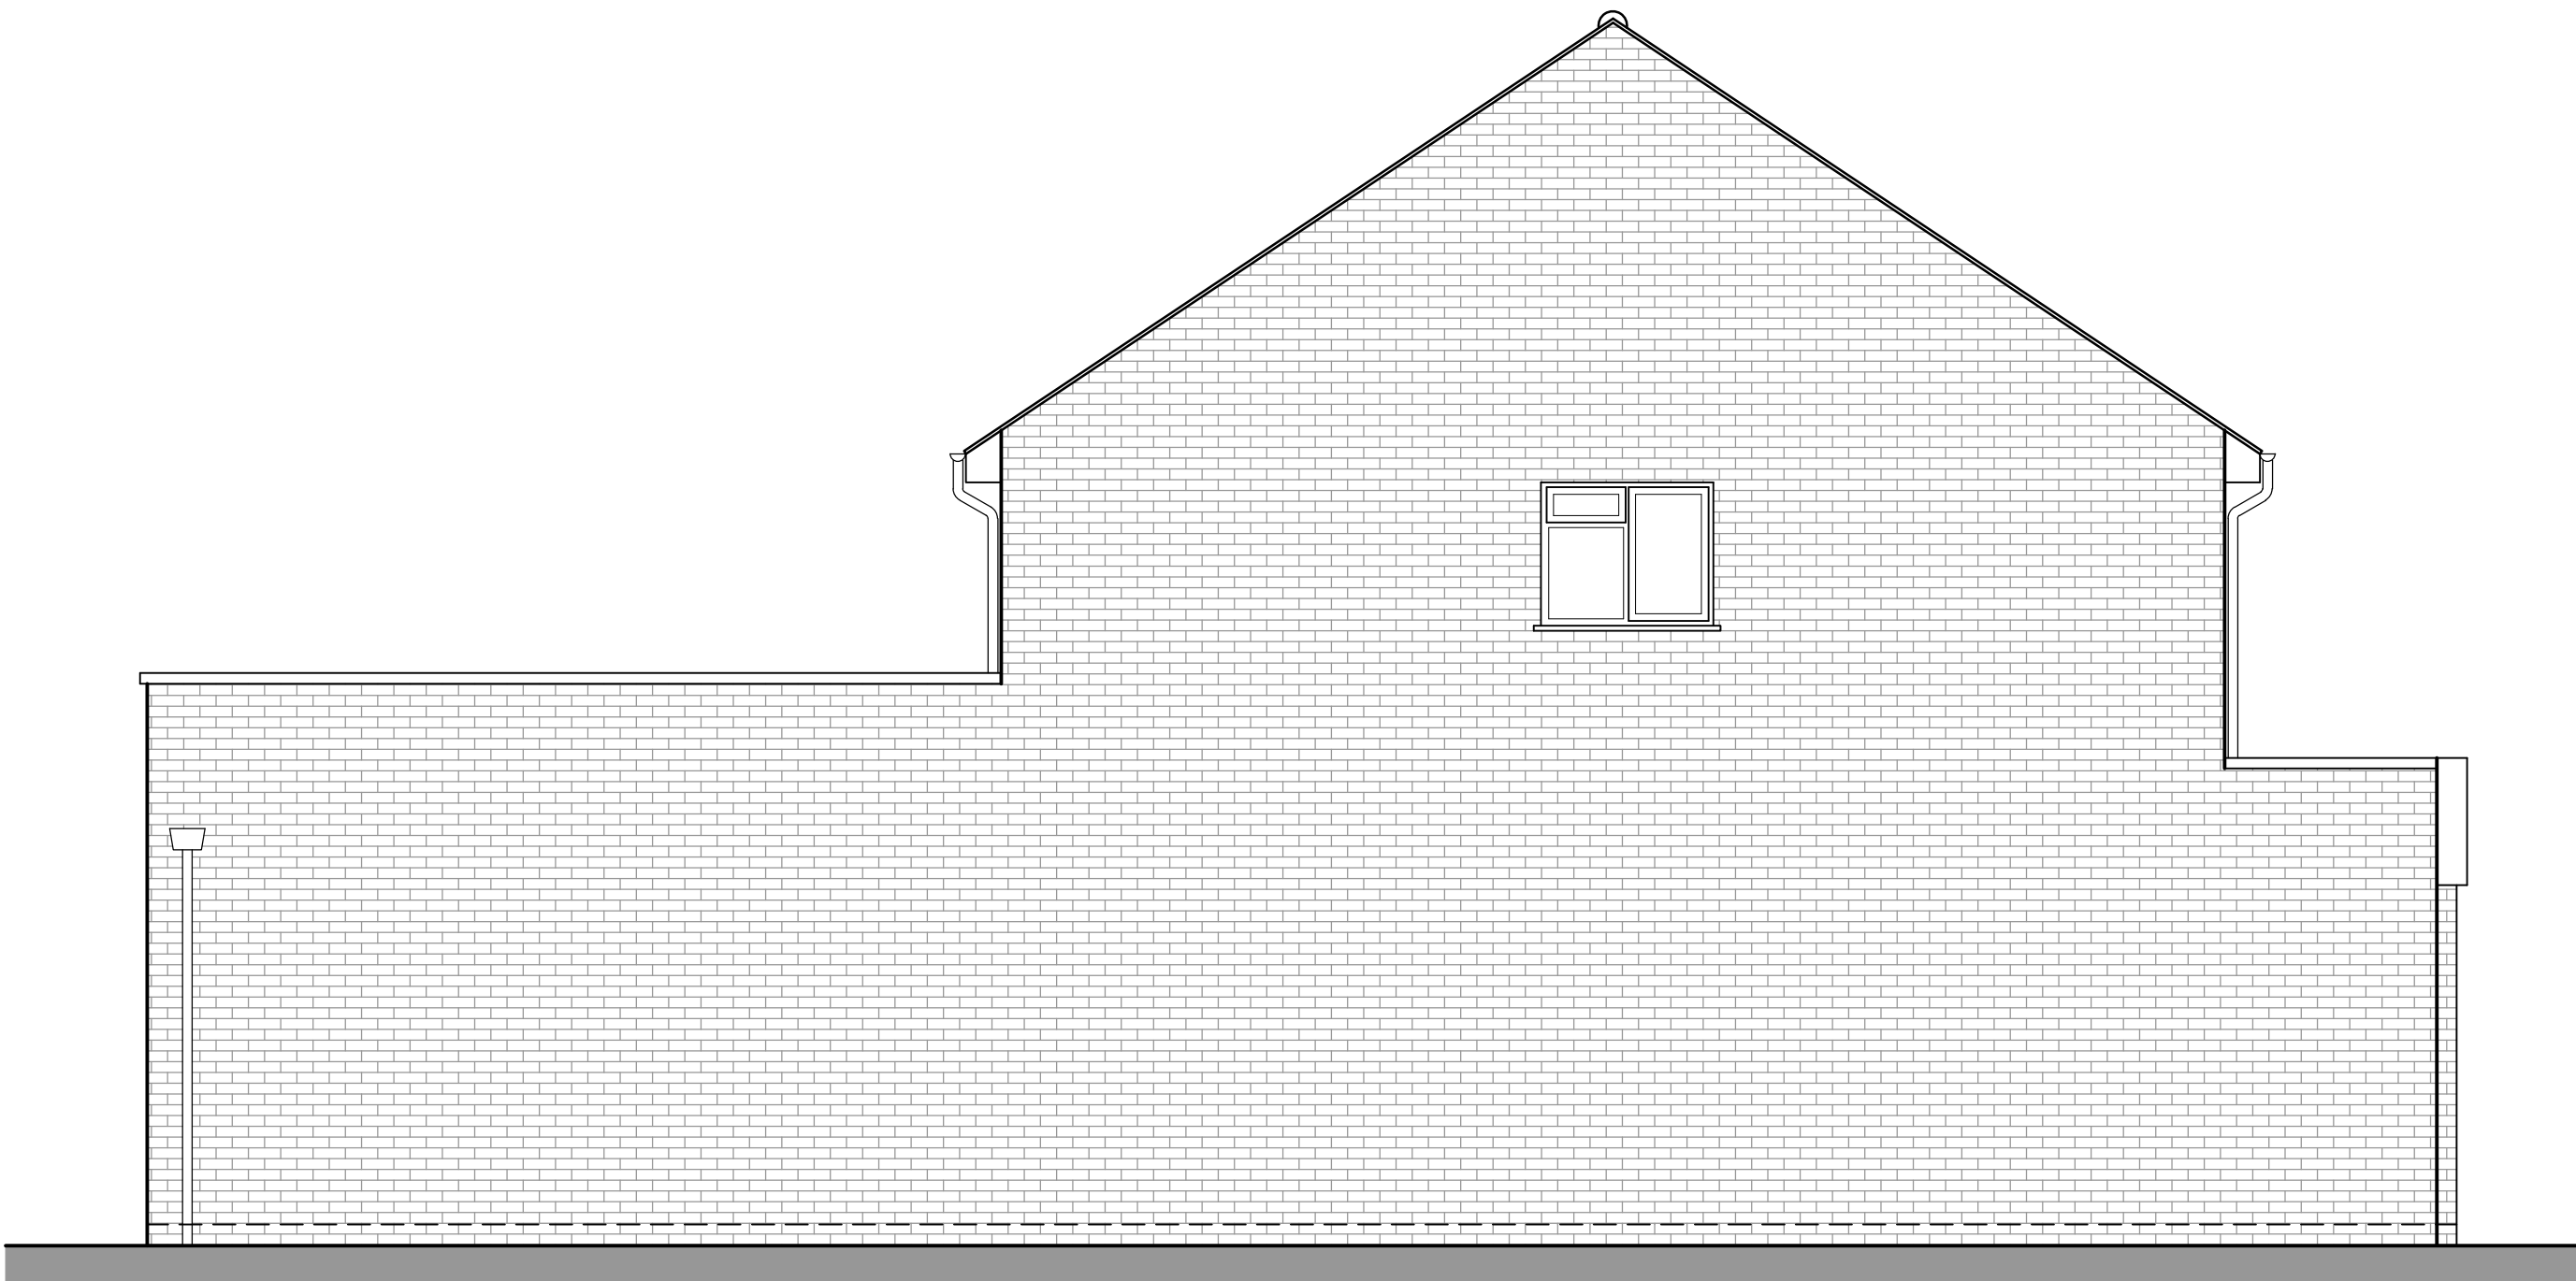


SIDE ELEVATION (E) EXISTING & PROPOSED  
(NO CHANGE)



REAR ELEVATION PROPOSED

NOTE:  
THE DISCLAIMER 'DO NOT SCALE FROM DRAWING' SHALL BE IGNORED FOR THE PURPOSE OF PLANNING

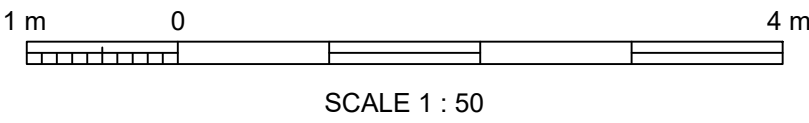

|                |          |     |      |      |                              |  |
|----------------|----------|-----|------|------|------------------------------|--|
|                |          |     |      |      |                              |  |
|                |          |     |      |      |                              |  |
|                |          |     |      |      |                              |  |
|                |          |     |      |      |                              |  |
| B              | 10.5.21  | JA  | GS   | JA   | EXTRACT DUCT ADDED           |  |
| A              | 14.12.20 | JA  | GS   | JA   | ISSUED FOR PLANNING APPROVAL |  |
| REV            | DATE     | DRN | CHKD | APPD | DESCRIPTION                  |  |
| DRAWING STATUS |          |     |      |      |                              |  |

For Approval



E: [info@bluebirdengineering.co.uk](mailto:info@bluebirdengineering.co.uk)  
T: 0118 9583 551 F: 0118 9583 563  
A: 110 London Street, Reading, RG1 4SJ

CLIENT

PROJECT 56 Christchurch Road  
Reading

TITLE Existing & Proposed  
Elevations

|             |                |                    |
|-------------|----------------|--------------------|
| DRAWN<br>JA | DATE<br>Dec 20 | SCALE<br>1:50 @ A1 |
|-------------|----------------|--------------------|

|                  |          |
|------------------|----------|
| DRG NO<br>A-1210 | REV<br>B |
|------------------|----------|