



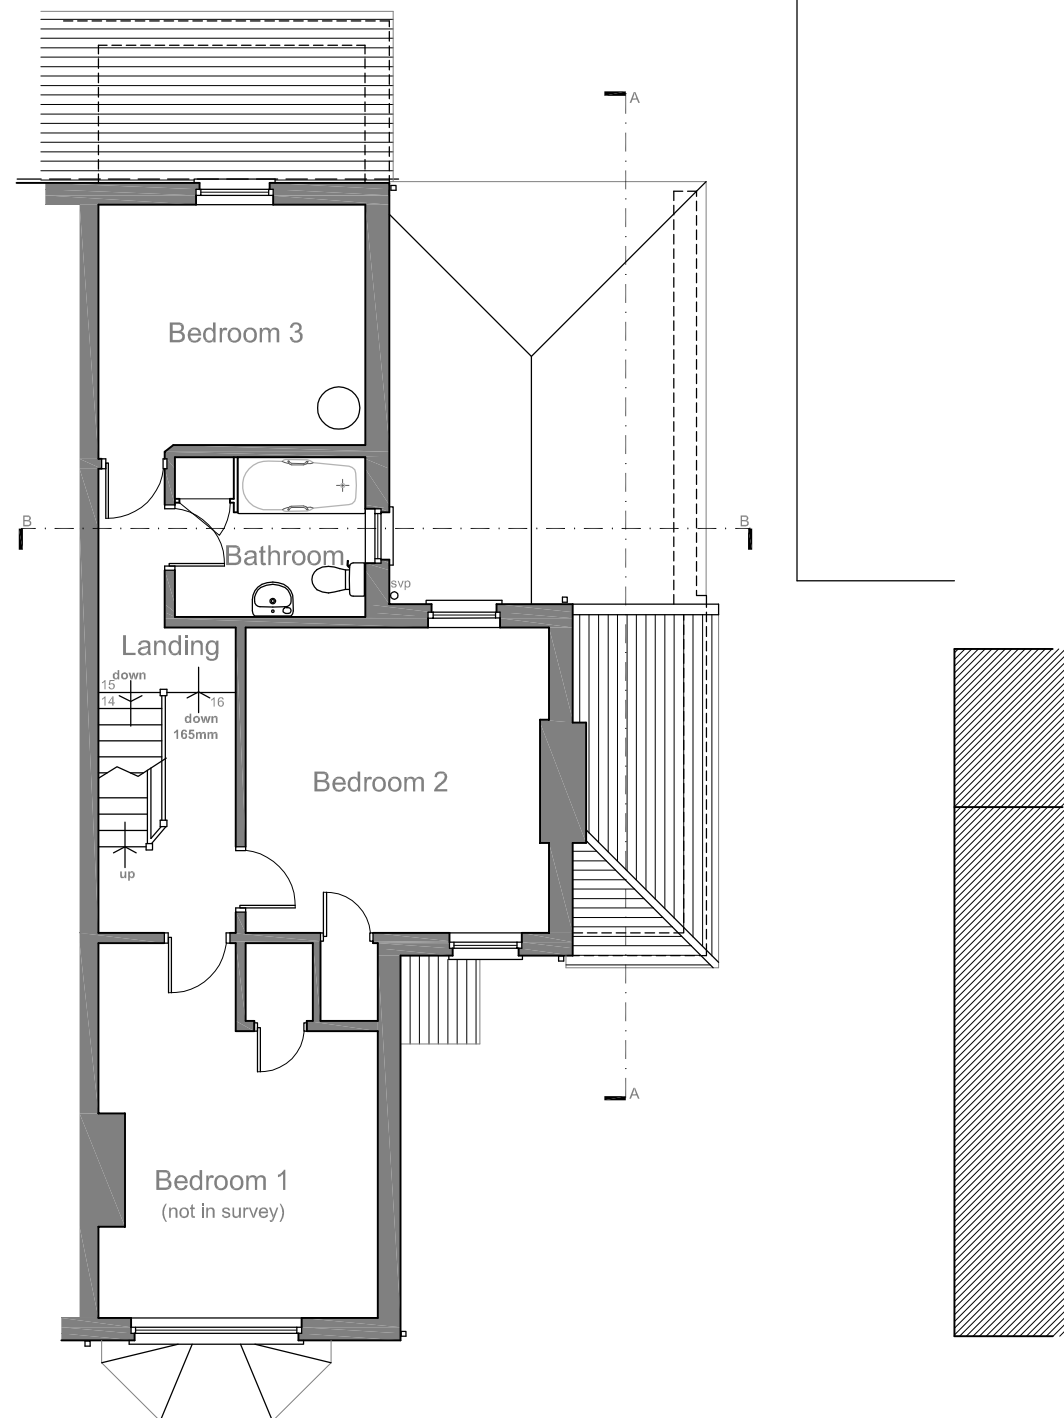


FIRST FLOOR PLAN

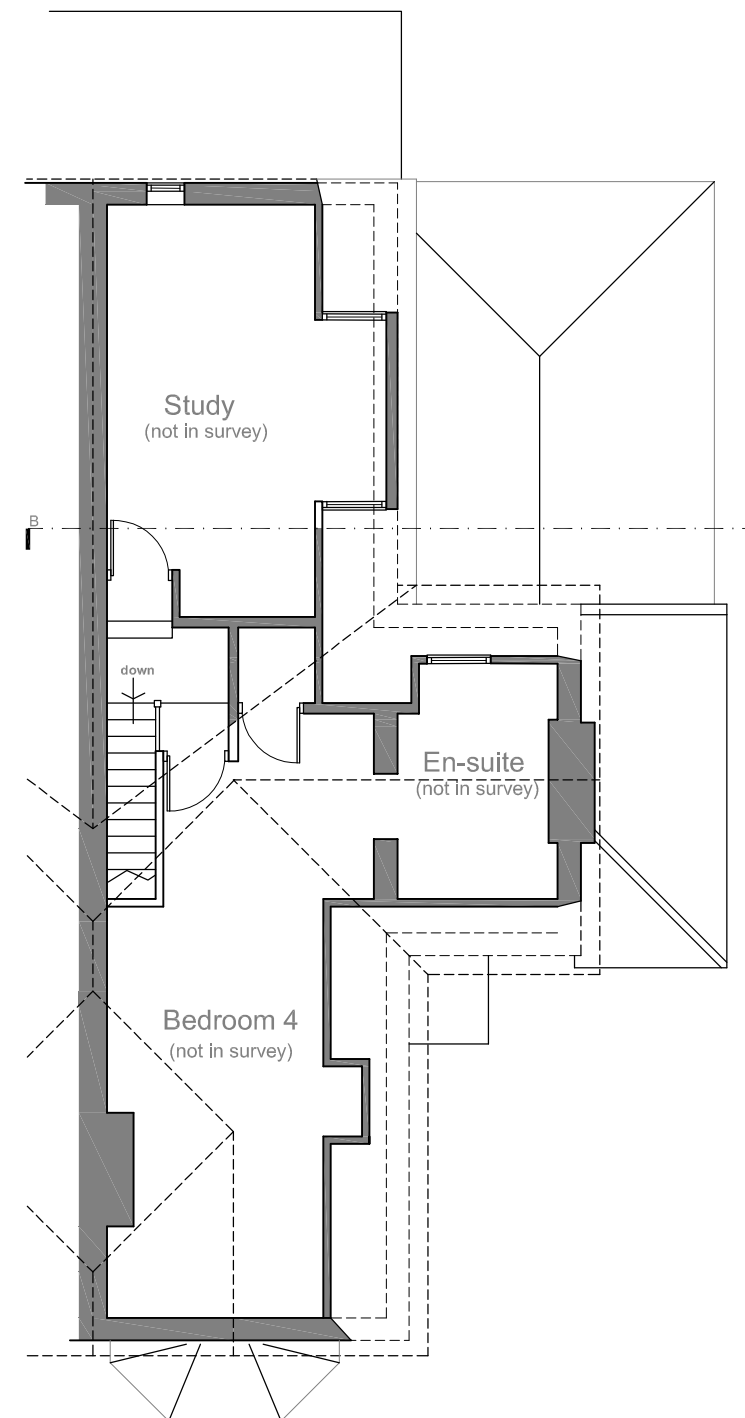

SECOND FLOOR PLAN

HAWKEDON DEVELOPMENTS

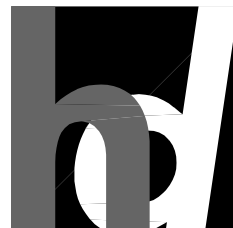

Oakwood House
14 High Tree Drive Earley
Reading Berkshire RG6 1EU
0118 935 3655


info@ihaltd.co.uk

Project Proposed Extension & Alterations
at: 36 School Road, Tilehurst,
Reading RG31 5AN

Client Mr & Mrs D. Cornelius

Title Existing 1st & 2nd Floor Plans

Revision

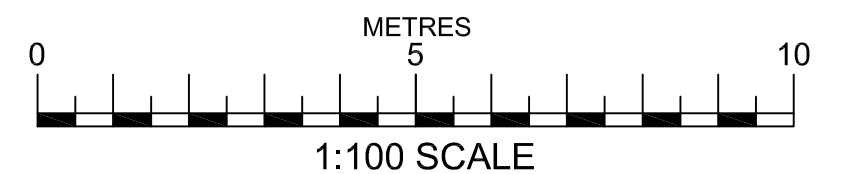

Drawn AB
Scale 1:100 @ A3
Date June 2021

Drawing No
H1506.03

Rev

All dimensions to be checked on site prior
to the commencement of any construction.
This drawing may not be reproduced in
any part or form without the written
consent of Hawkedon Developments Ltd.

ALL COPYRIGHTS RESERVED