


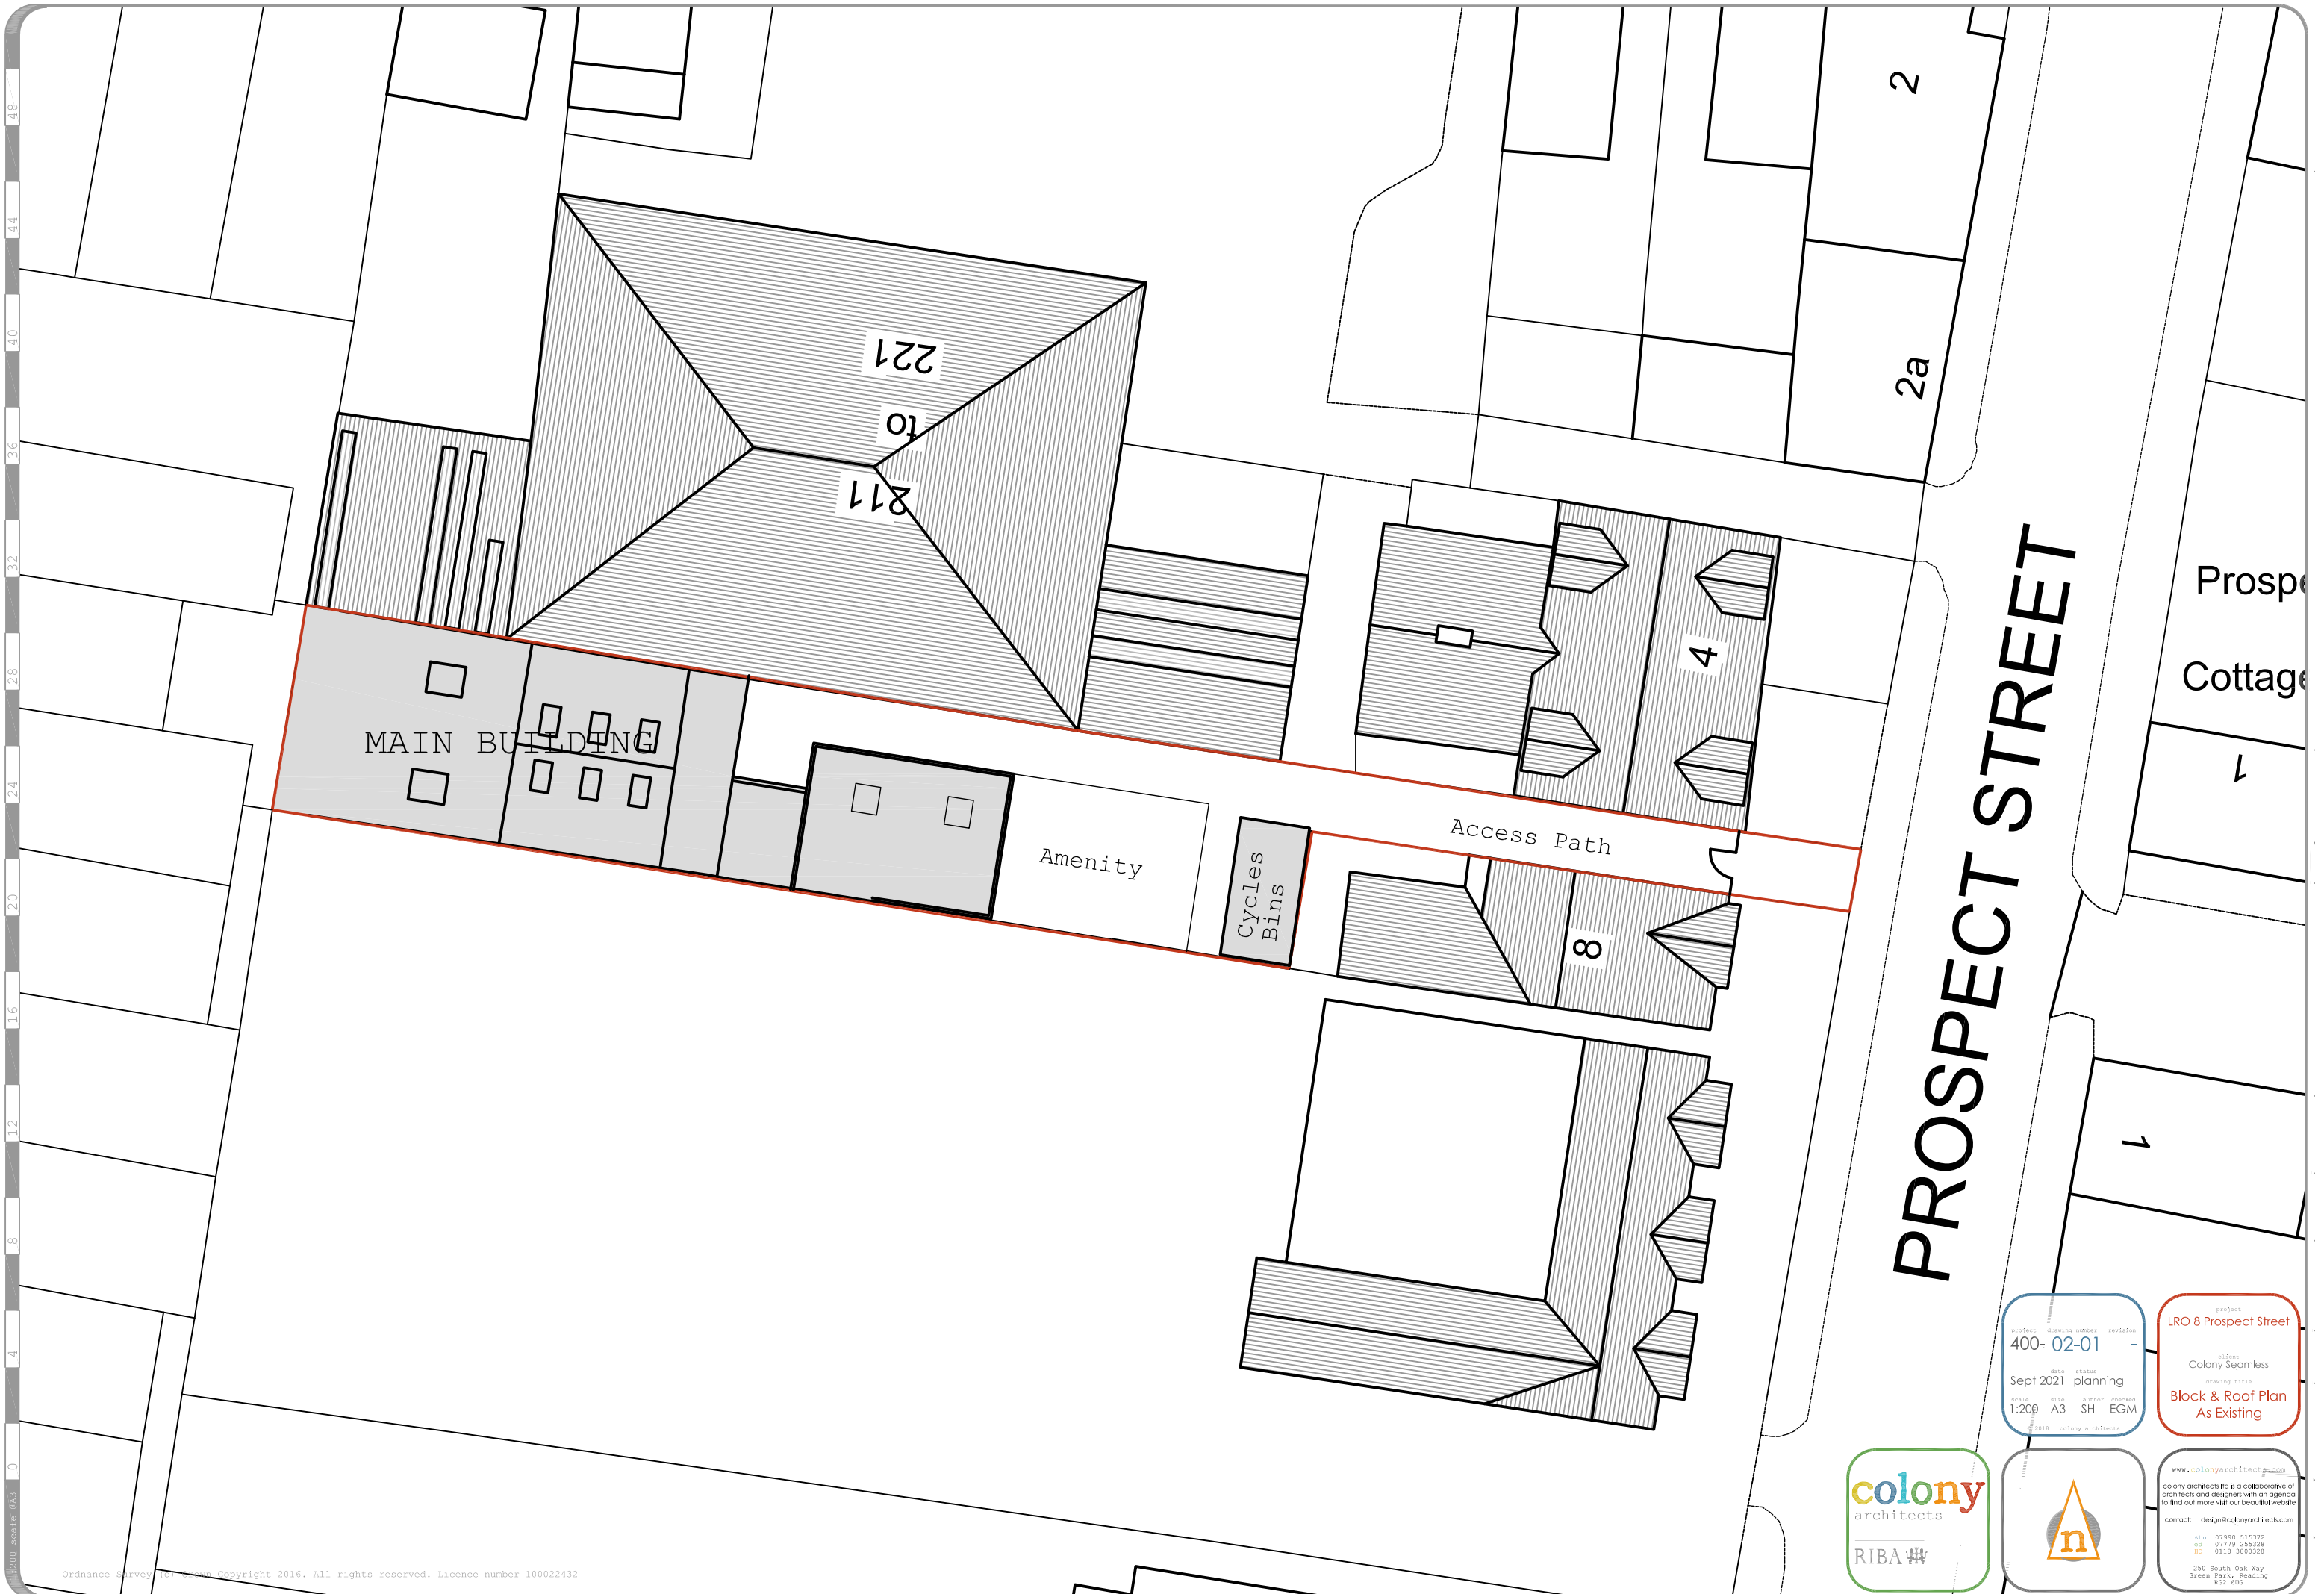

PROSPECT STREET


Prospect
Cottage

1

1

project	drawing number	revision
400-	02-01	-
date	status	
Sept 2021	planning	
scale	size	author
1:200	A3	SH
		EGM
© 2018 colony architects		

architect	LRO 8 Prospect Street
client	Colony Seamless
drawing title	Block & Roof Plan As Existing

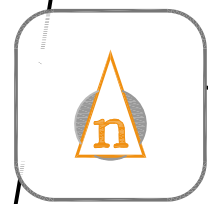

www.colonyarchitects.com
colony architects ltd is a collaborative of architects and designers with an agenda to find out more visit our beautiful website
contact: design@colonyarchitects.com
tel: 07990 515372
mob: 07779 255328
HQ: 0118 3800328
250 South Oak Way
Green Park, Reading
RG2 6US