


400 & 450 Longwater Avenue
Existing

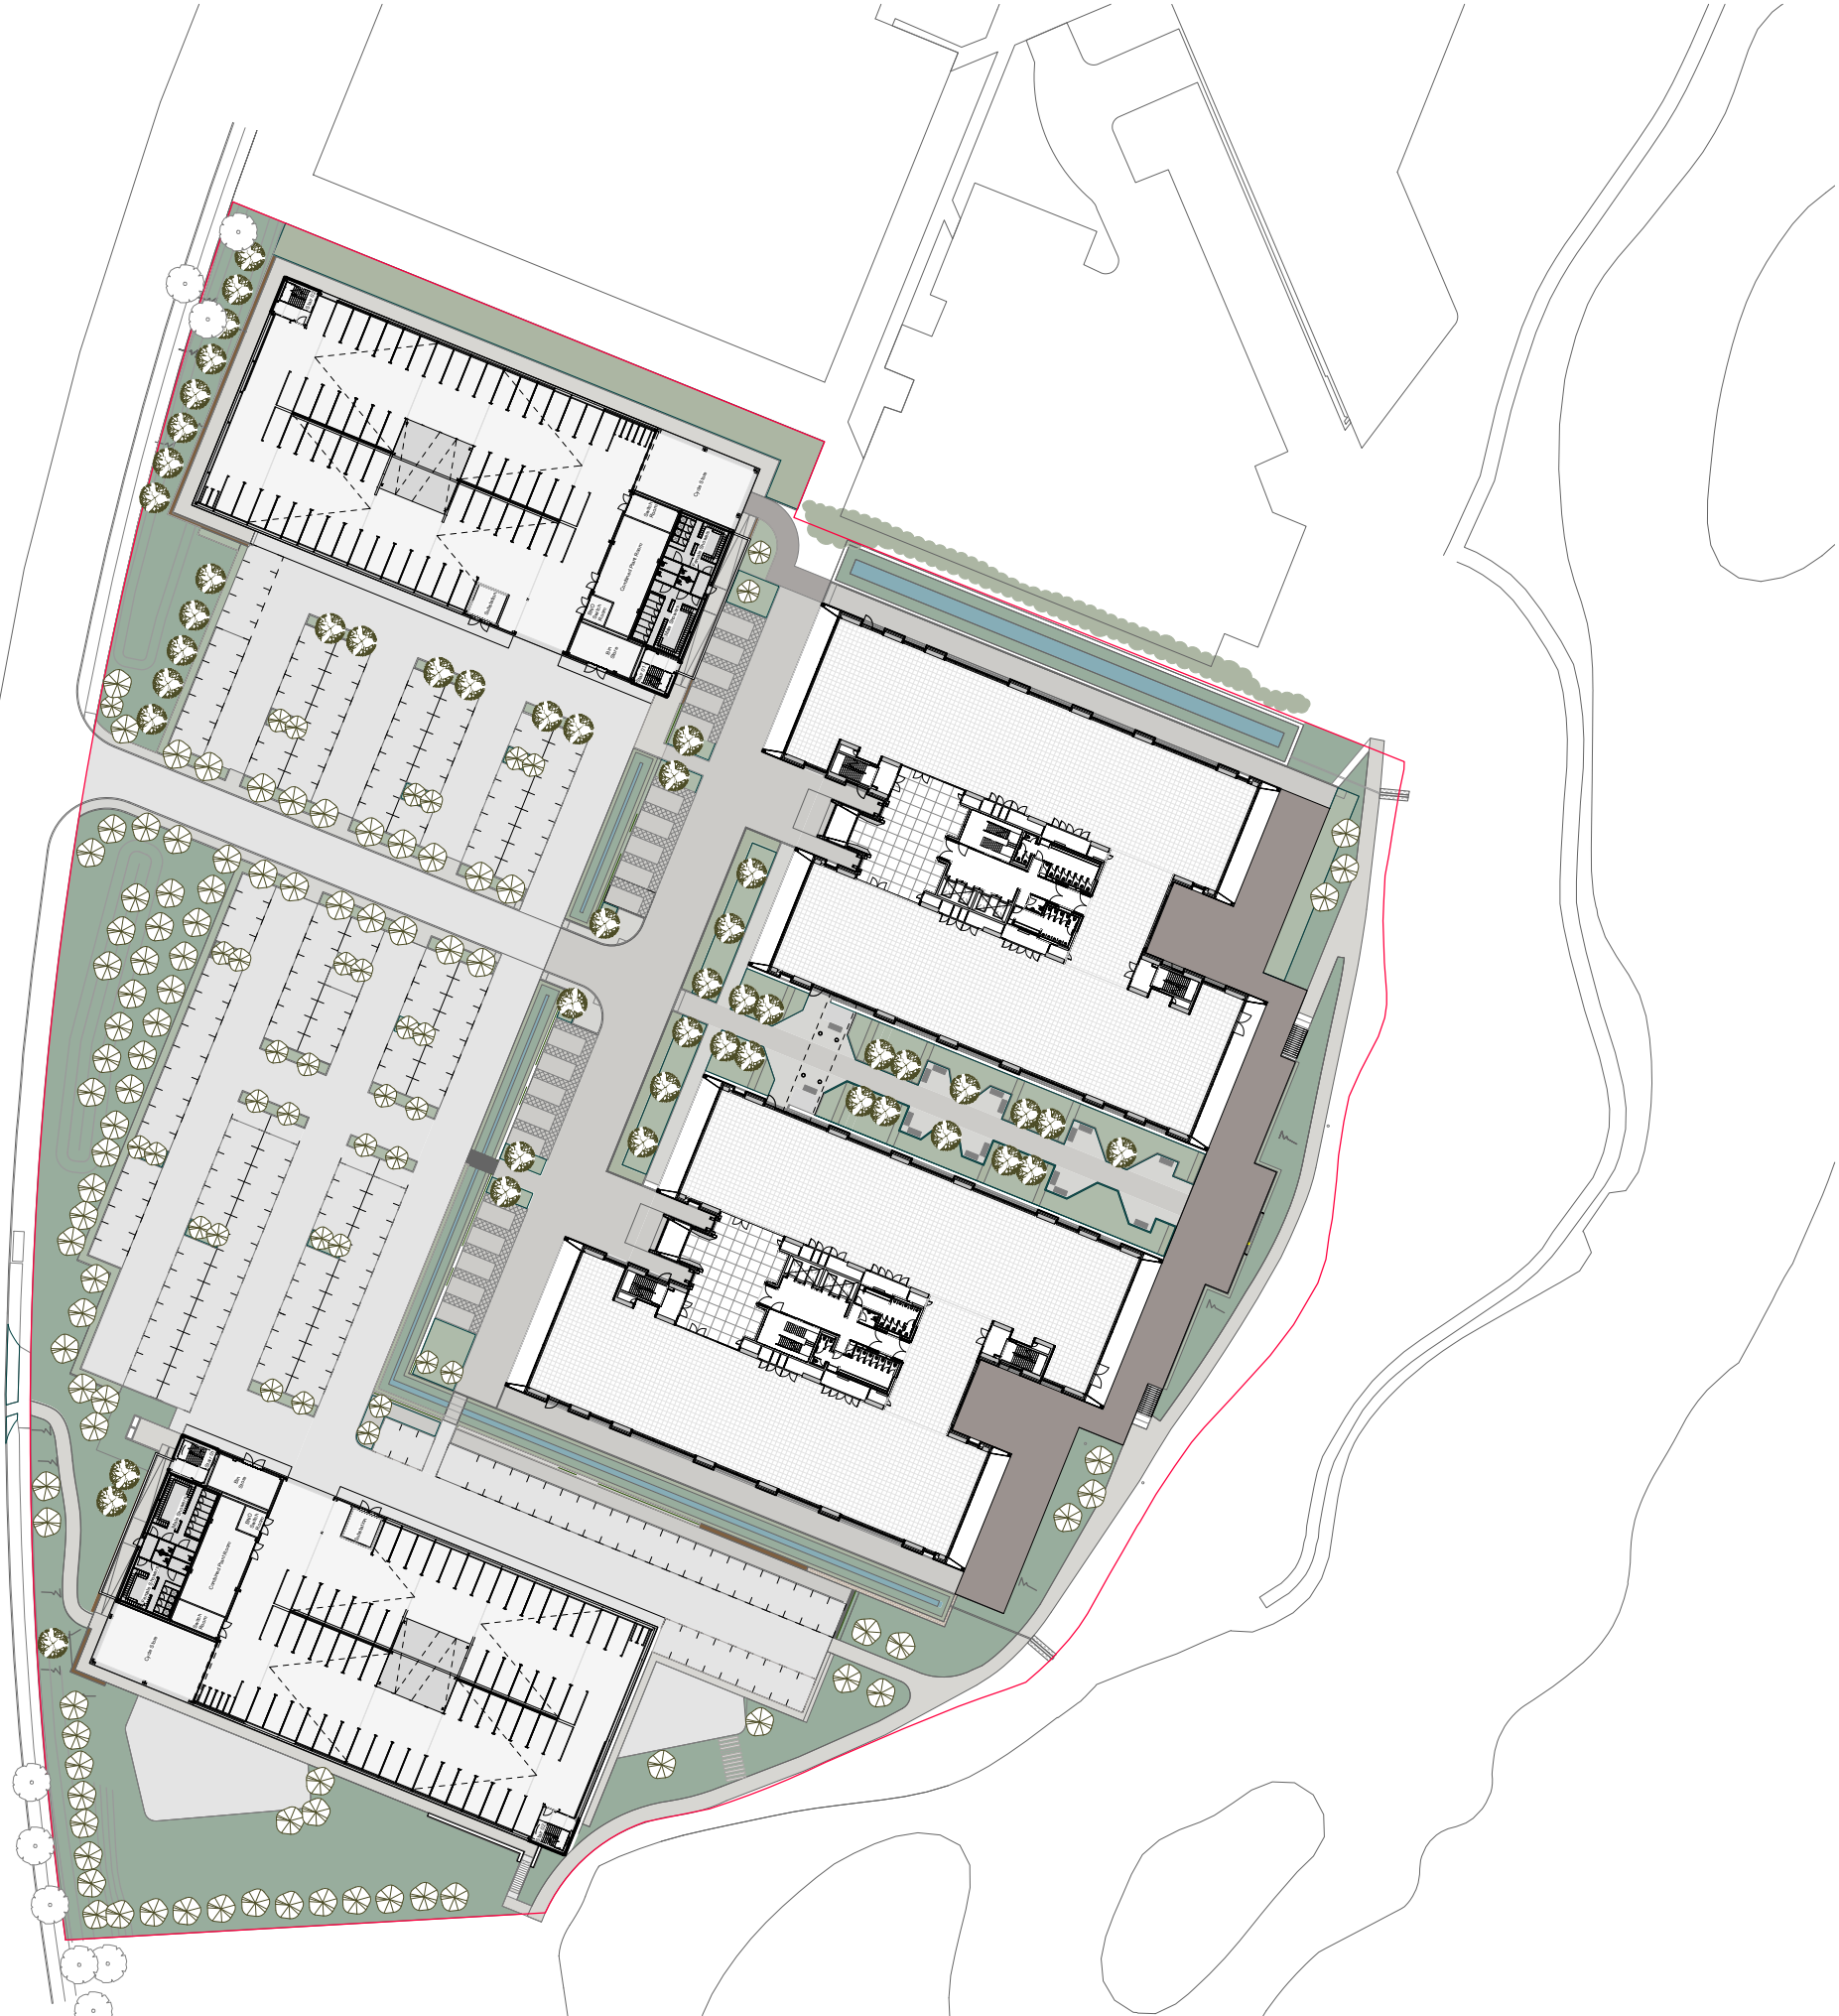

01 Site Plan
1 : 500

Disclaimer
Do not scale from this drawing. Check all dimensions on site before fabrication or setting out. This document is copyright and may not be reproduced without permission of the owner.

Notes

02	NMA 04	16/10/19	Apt	Apt
01	NMA 04	30/08/19	Apt	Apt
00	NMA 03	05/09/18	RPP	RPP
Rev	Reason for Issue	Date	Drw	Chk

Consultants

Landscape Architects:	Place Design + Planning
Planning Consultant:	Deloitte LLP
Quantity Surveyors:	Gardiner & Theobald LLP
Structure:	Ramboll
Building Services:	Hoare Lea

Apt

235 St John Street London EC1V 4NG www.aplondon.com

Client
Green Park Reading No.1 LLP

Project
400 Longwater Avenue, Green Park

Drawing Title
Alternative Scheme
Site Plan

Scale
1 : 500 @ A1

Project No. 15011	Drawing No. A_PL_020	Revision 02
----------------------	-------------------------	----------------