




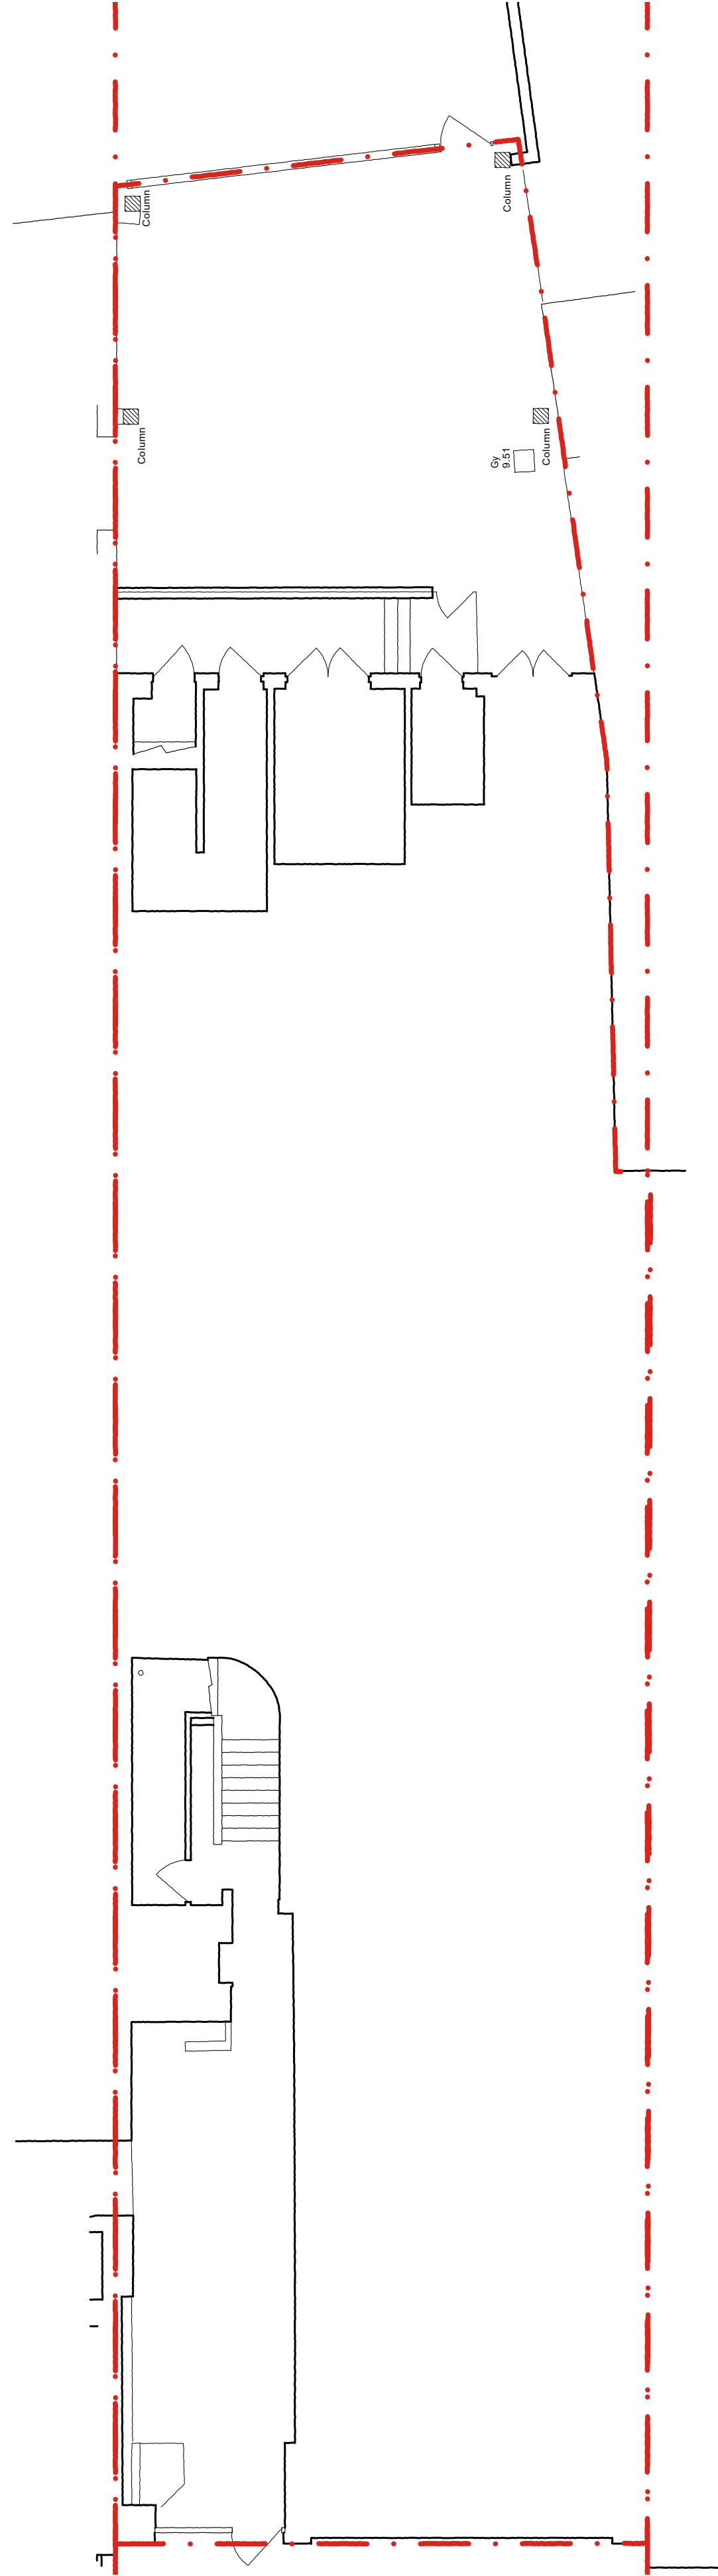


GROUND FLOOR SITE PLAN

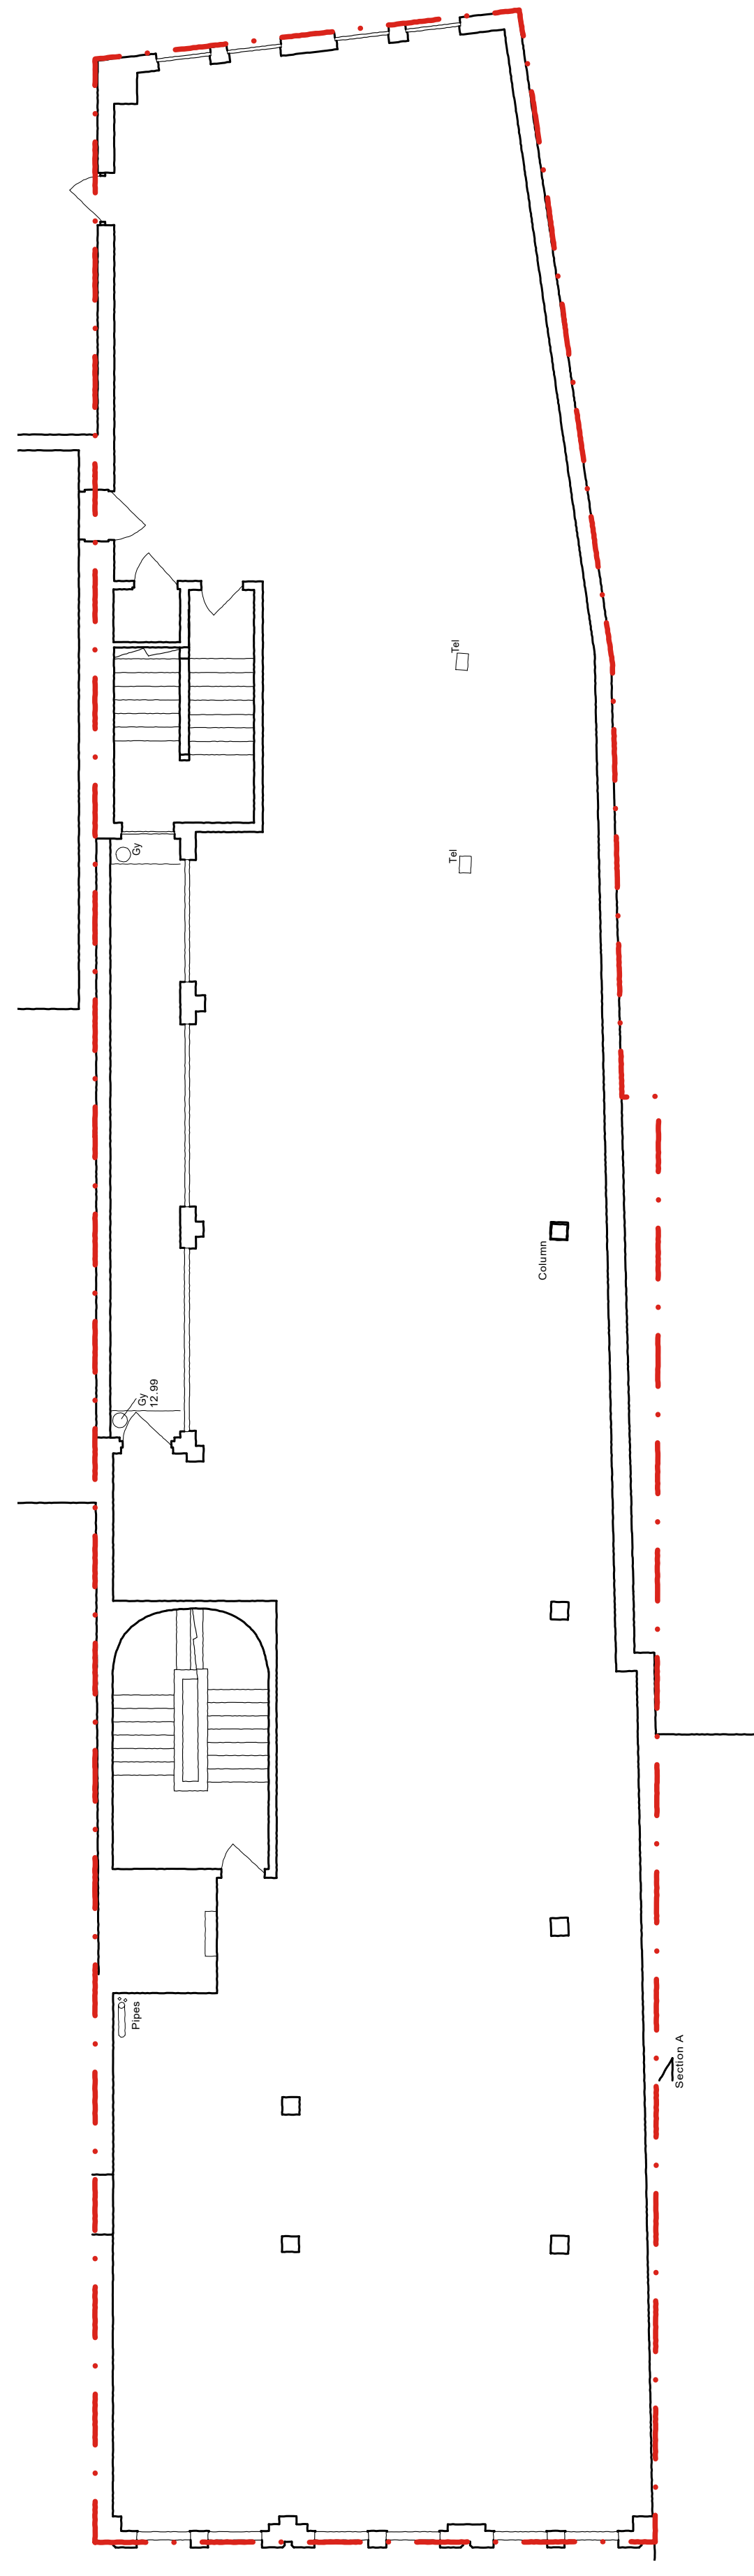


FIRST FLOOR PLAN

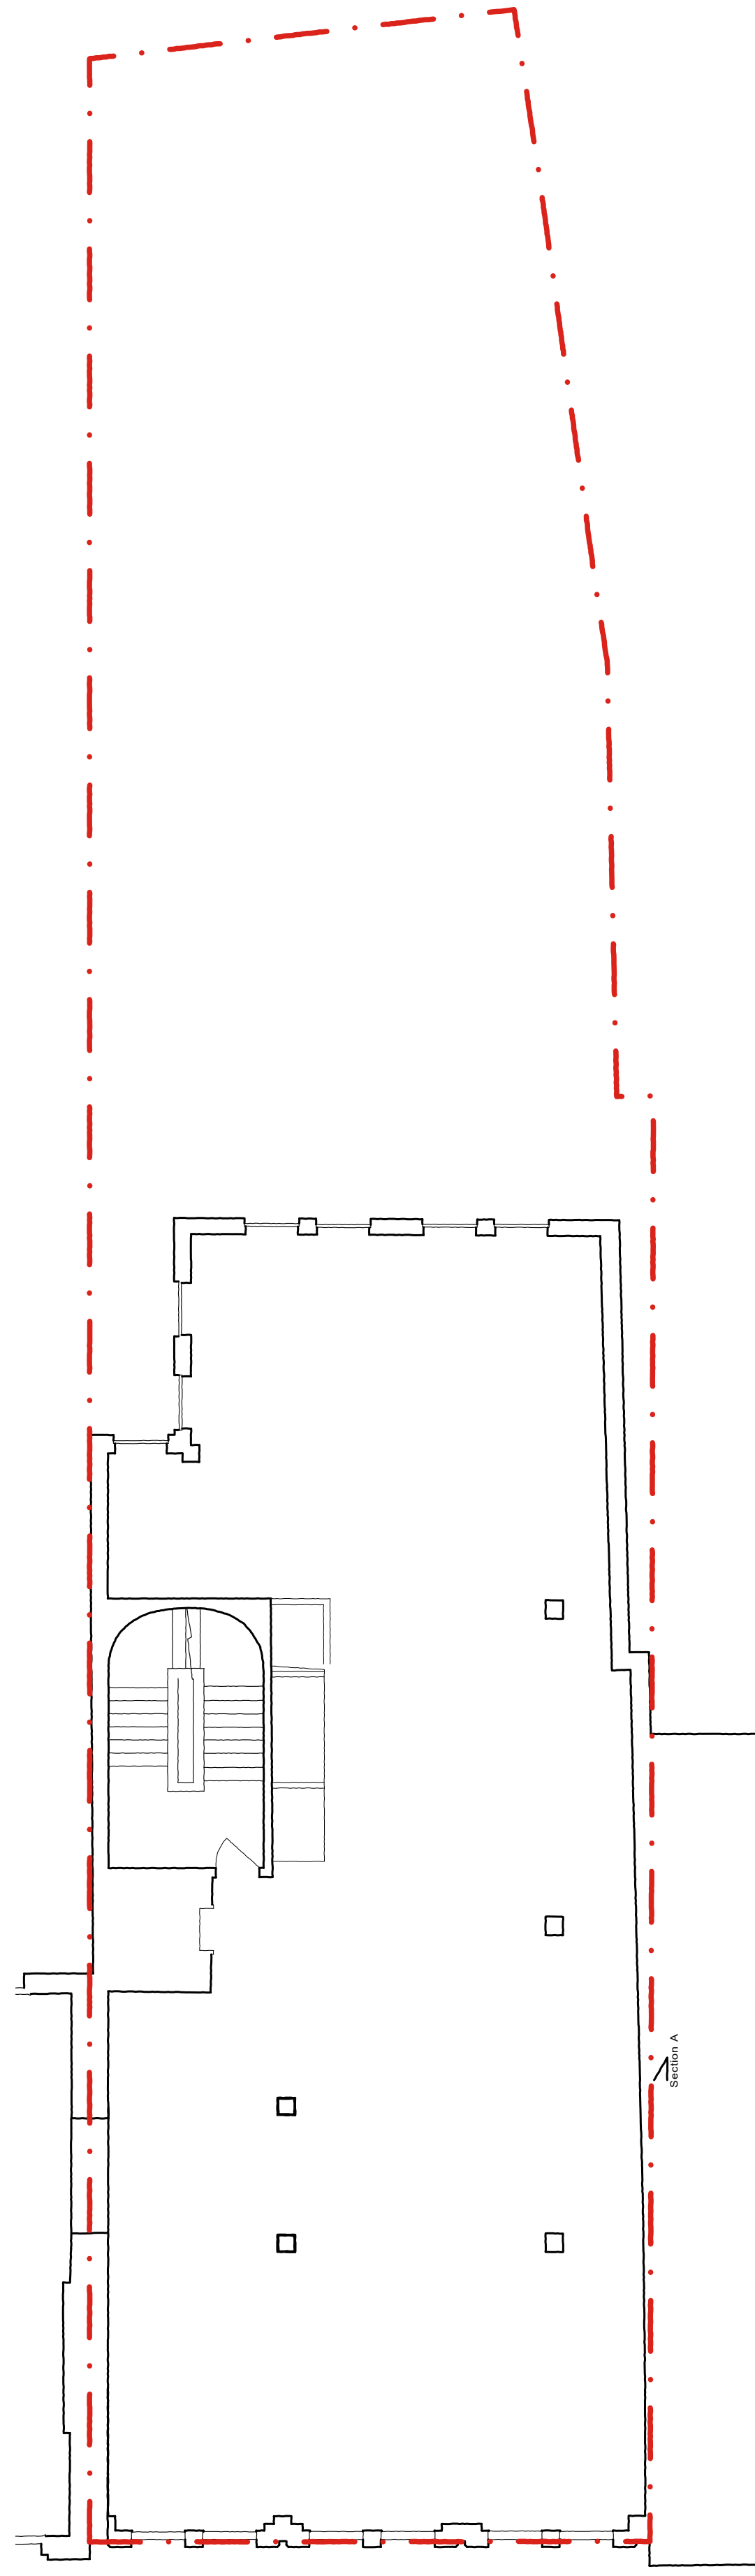



SECOND FLOOR PLAN

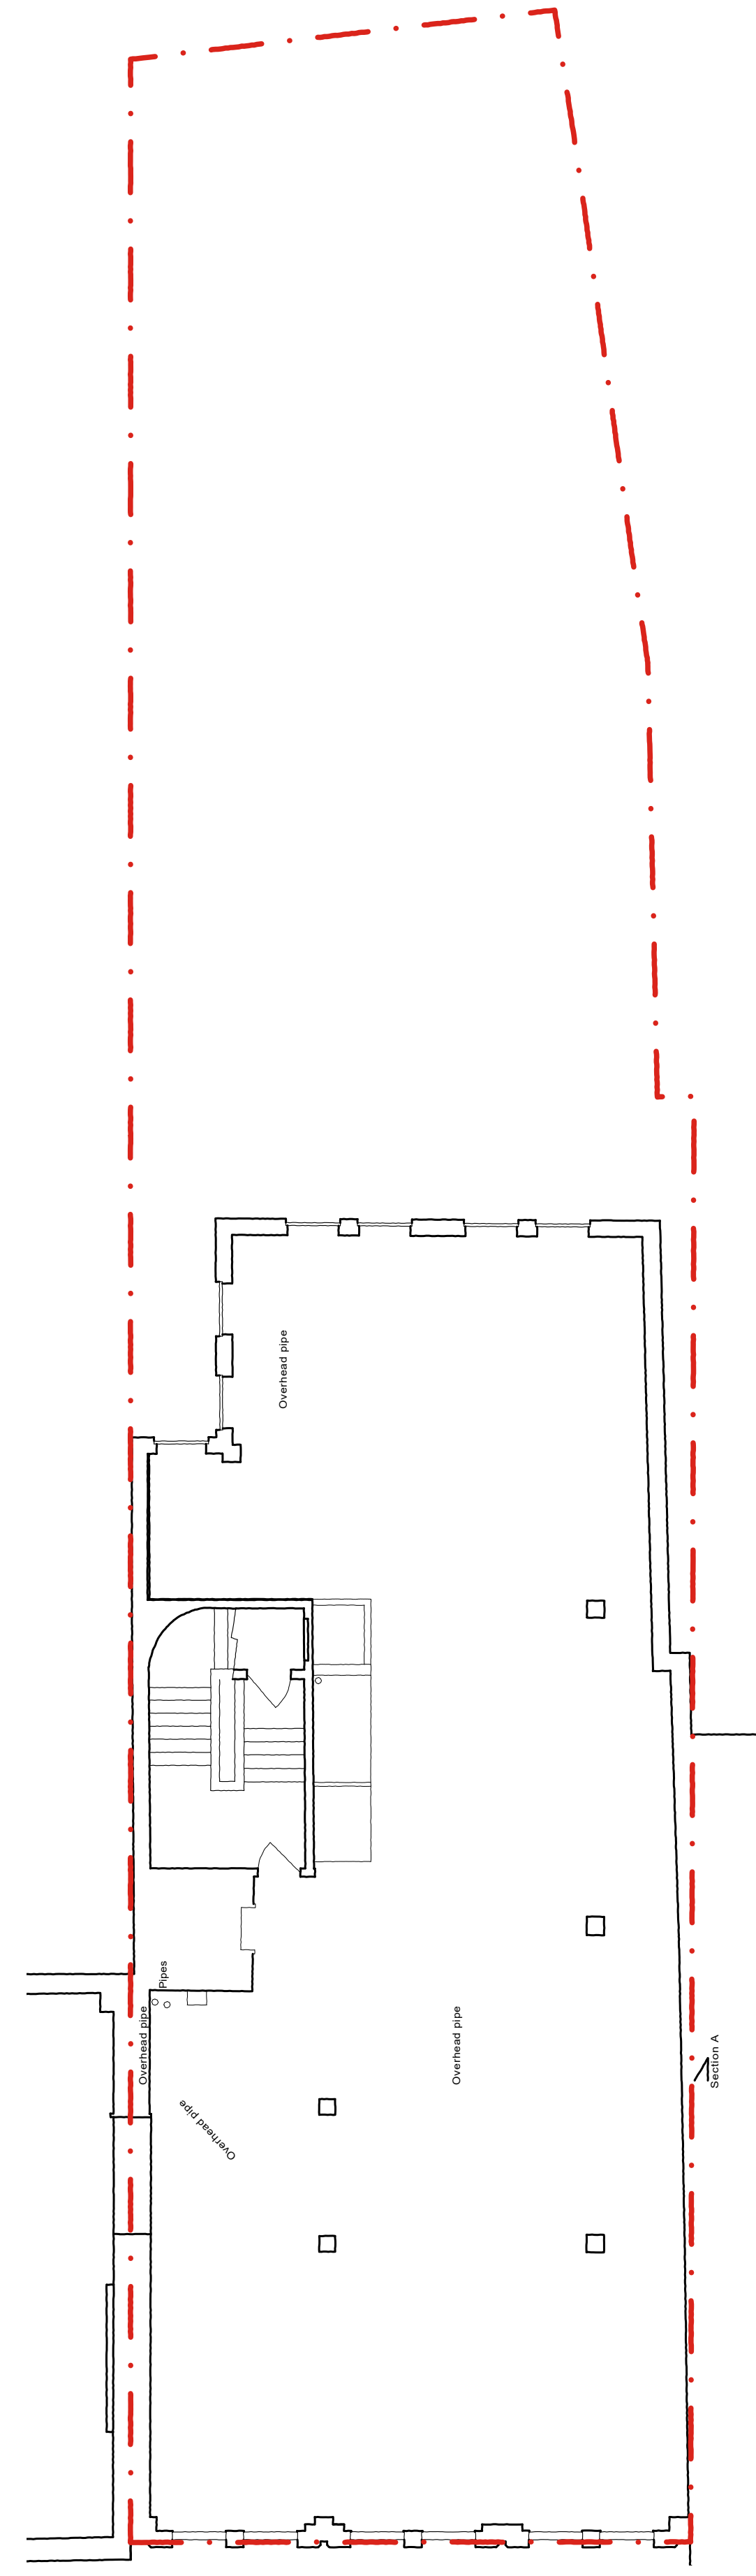

THIRD FLOOR PLAN

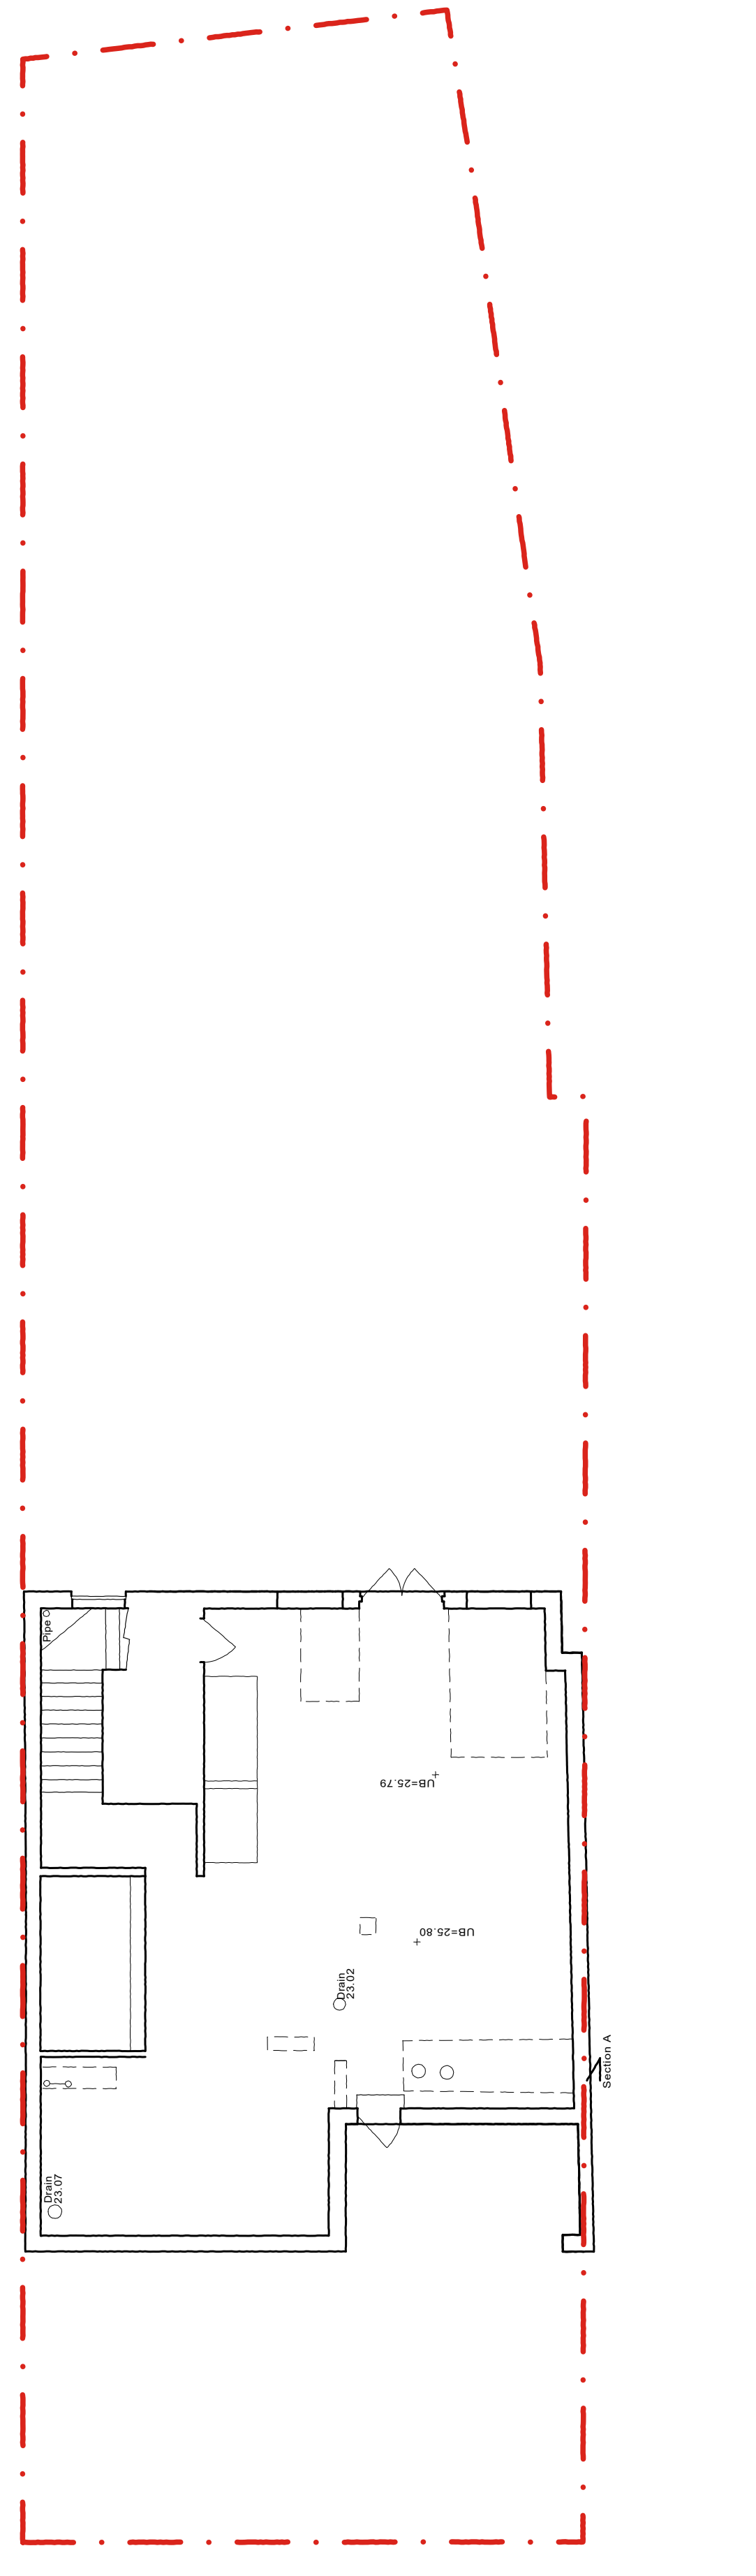

FOURTH FLOOR PLAN

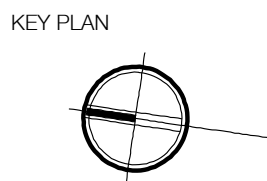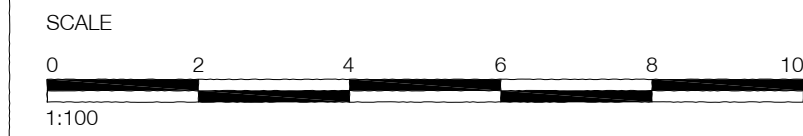

REVISIONS
A FIRST FLOOR LAYOUTS REVISED
C SURVEY

JUNE 21
NOV 21

SITE 11 - 12 MARKET PLACE
DRAWING EXISTING PLANS
NUMBER 21/28/03C
SCALE 1:100
DATE
PAPER A1

DANKS BADNELL
CHARTERED ARCHITECTS
Kings Stables 3-4 Osborne Mews Windsor Berkshire SL4 1SE
www.danksbadnell.co.uk • enquiry@danksbadnell.co.uk • 01753 859880