


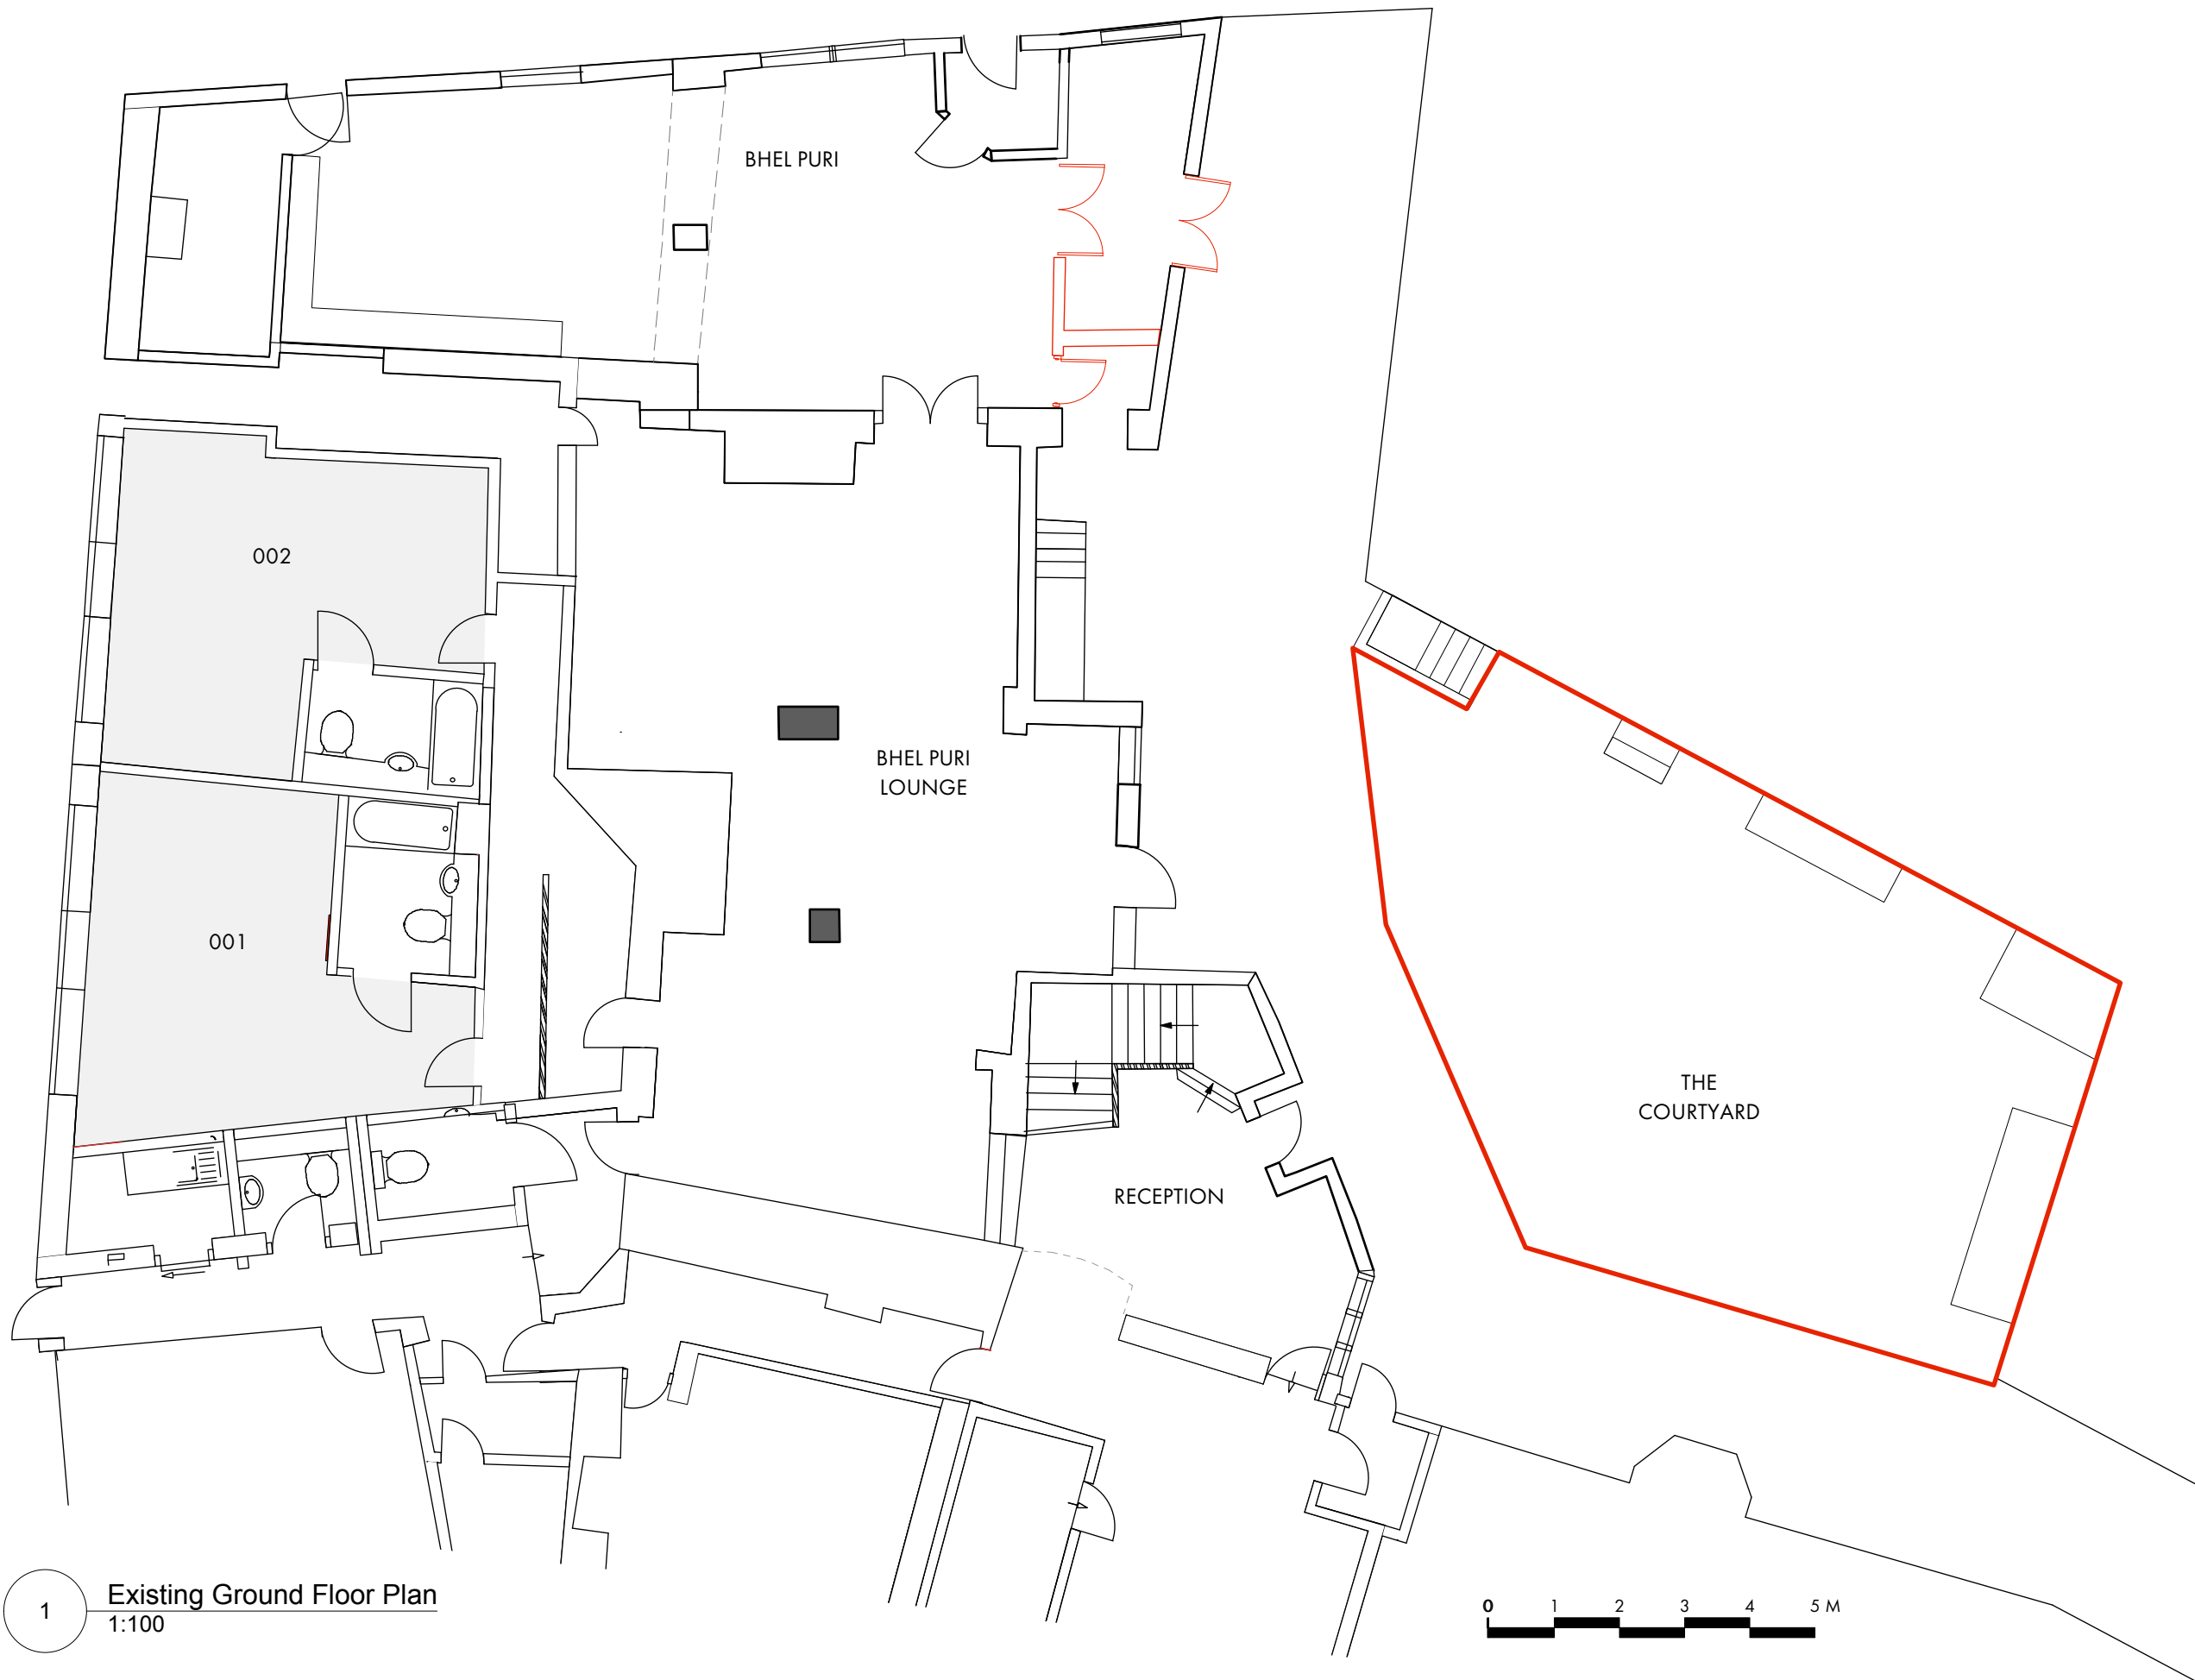

Existing Ground Floor Plan
1:100

REVISIONS

Spacebrand.TM
Create Profitable Interior Innovations For Your Hotel

The Guild Hub, High Street, Bath, BA1 5EB 01225 - 667178
info@spacebrand.co.uk www.spacebrand.co.uk

TITLE GROUND FLOOR EXISTING

CLIENT NILVIP

PROJECT THE GEORGE MERCURE READING

DRAWING NO. 100 REVISION

JOB NO. 20.004 DATE 08.11.20

DRAWN BY: KO SCALE 1:100@A3

This drawing is the copyright of Studio Spacebrand. Flumed dimensions to be taken in preference to those scaled. All dimensions to be checked on site before any work proceeds. The contractor is to provide full size setting out drawings based on the information contained in this drawing for the designers approval prior to commencing manufacture. The drawing is issued on the condition that it is not reproduced, retained or disclosed to any unauthorised person either wholly or in part without the consent in writing from Studio Spacebrand.