



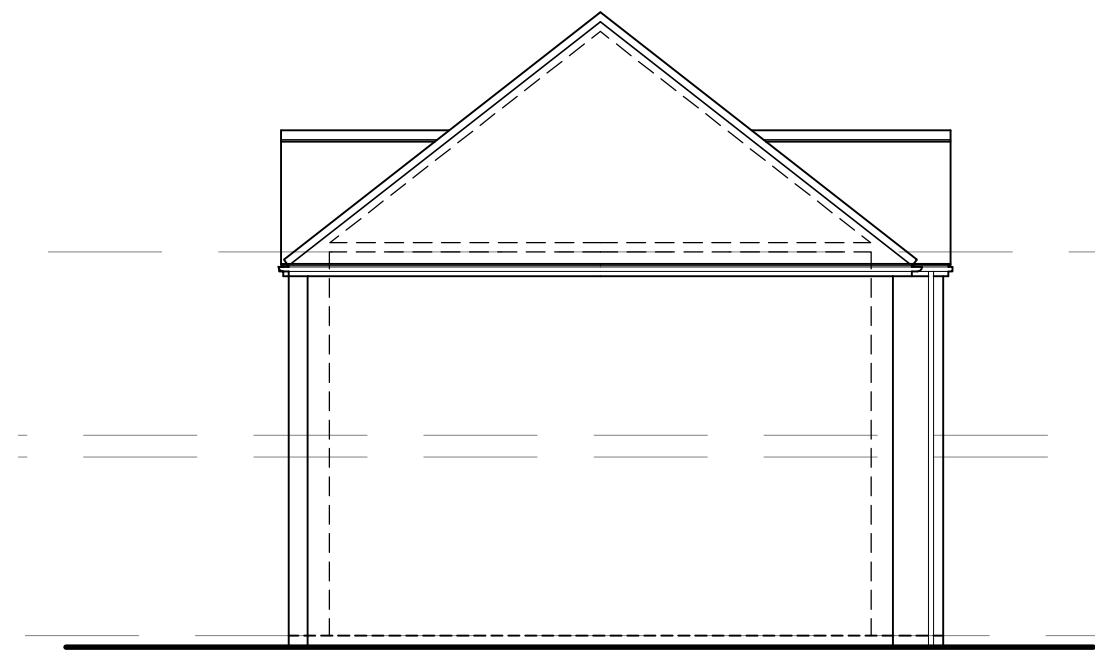

EXISTING SIDE ELEVATION



EXISTING FRONT ELEVATION

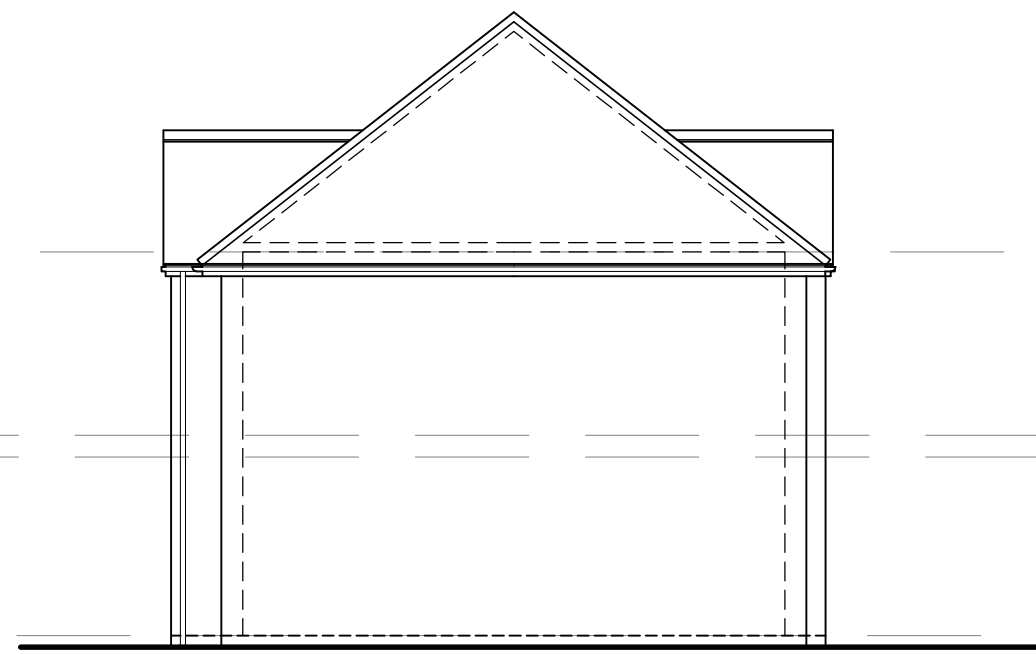


EXISTING SIDE ELEVATION




EXISTING REAR ELEVATION


0 1 2 3 Metres  
SCALE 1-100

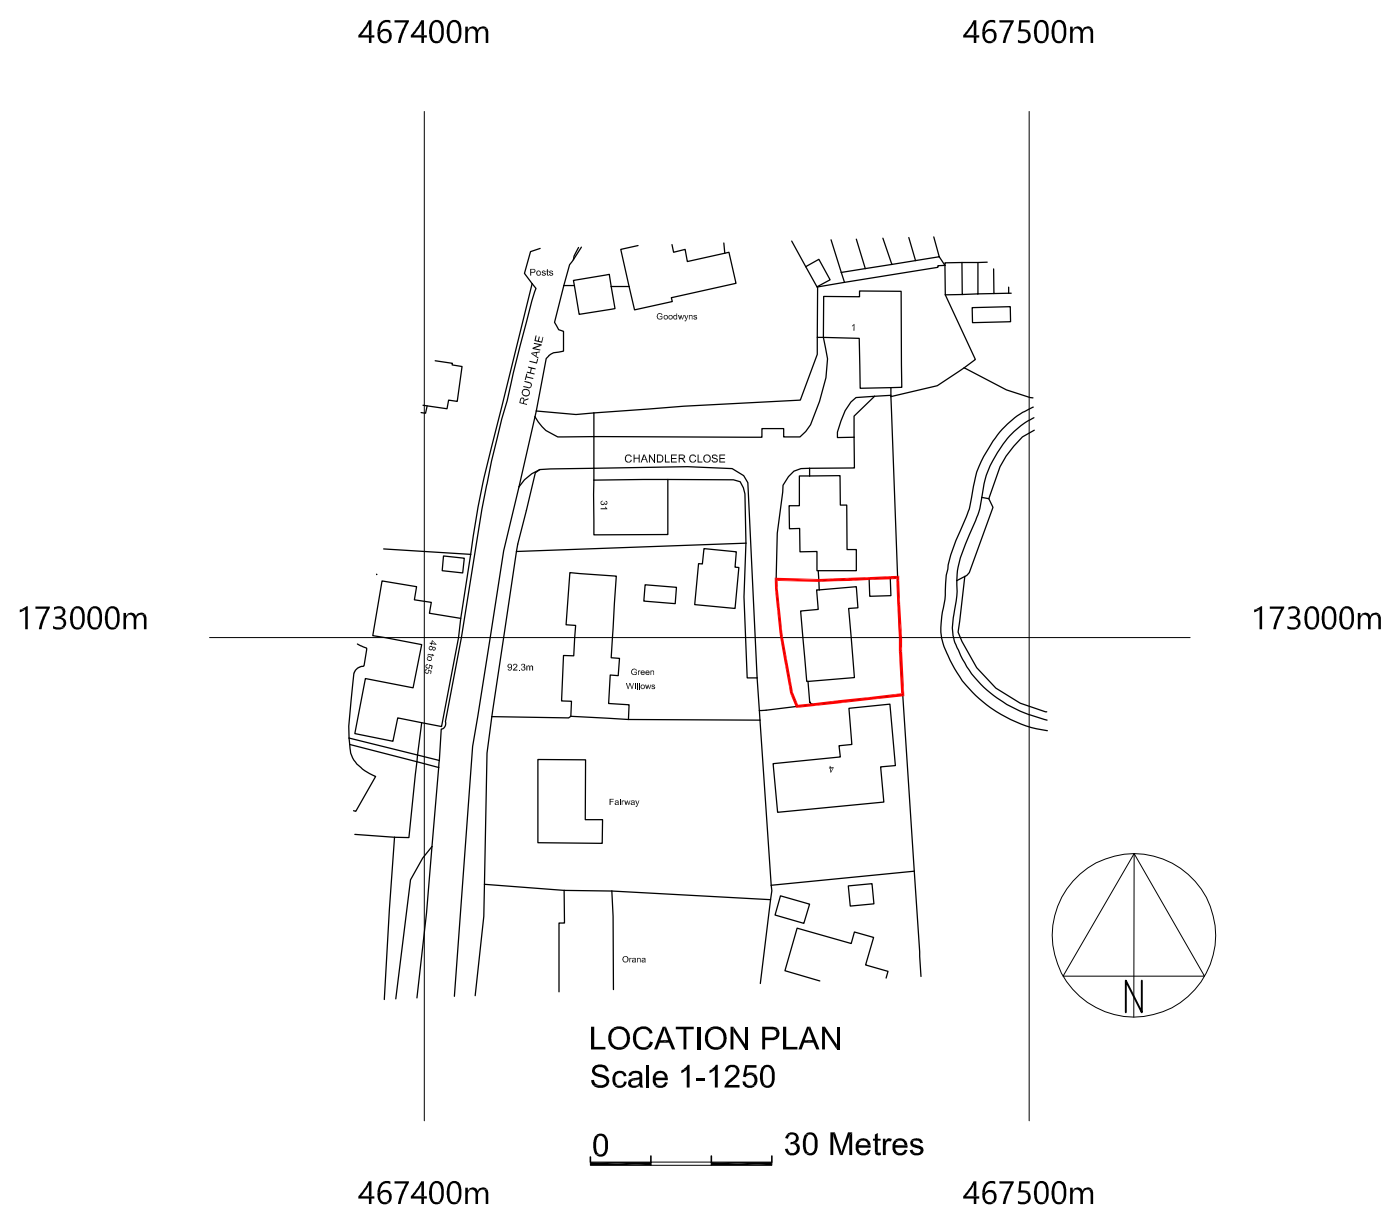

©Crown Copyright and database rights 2020 OS Licence no. 100019980

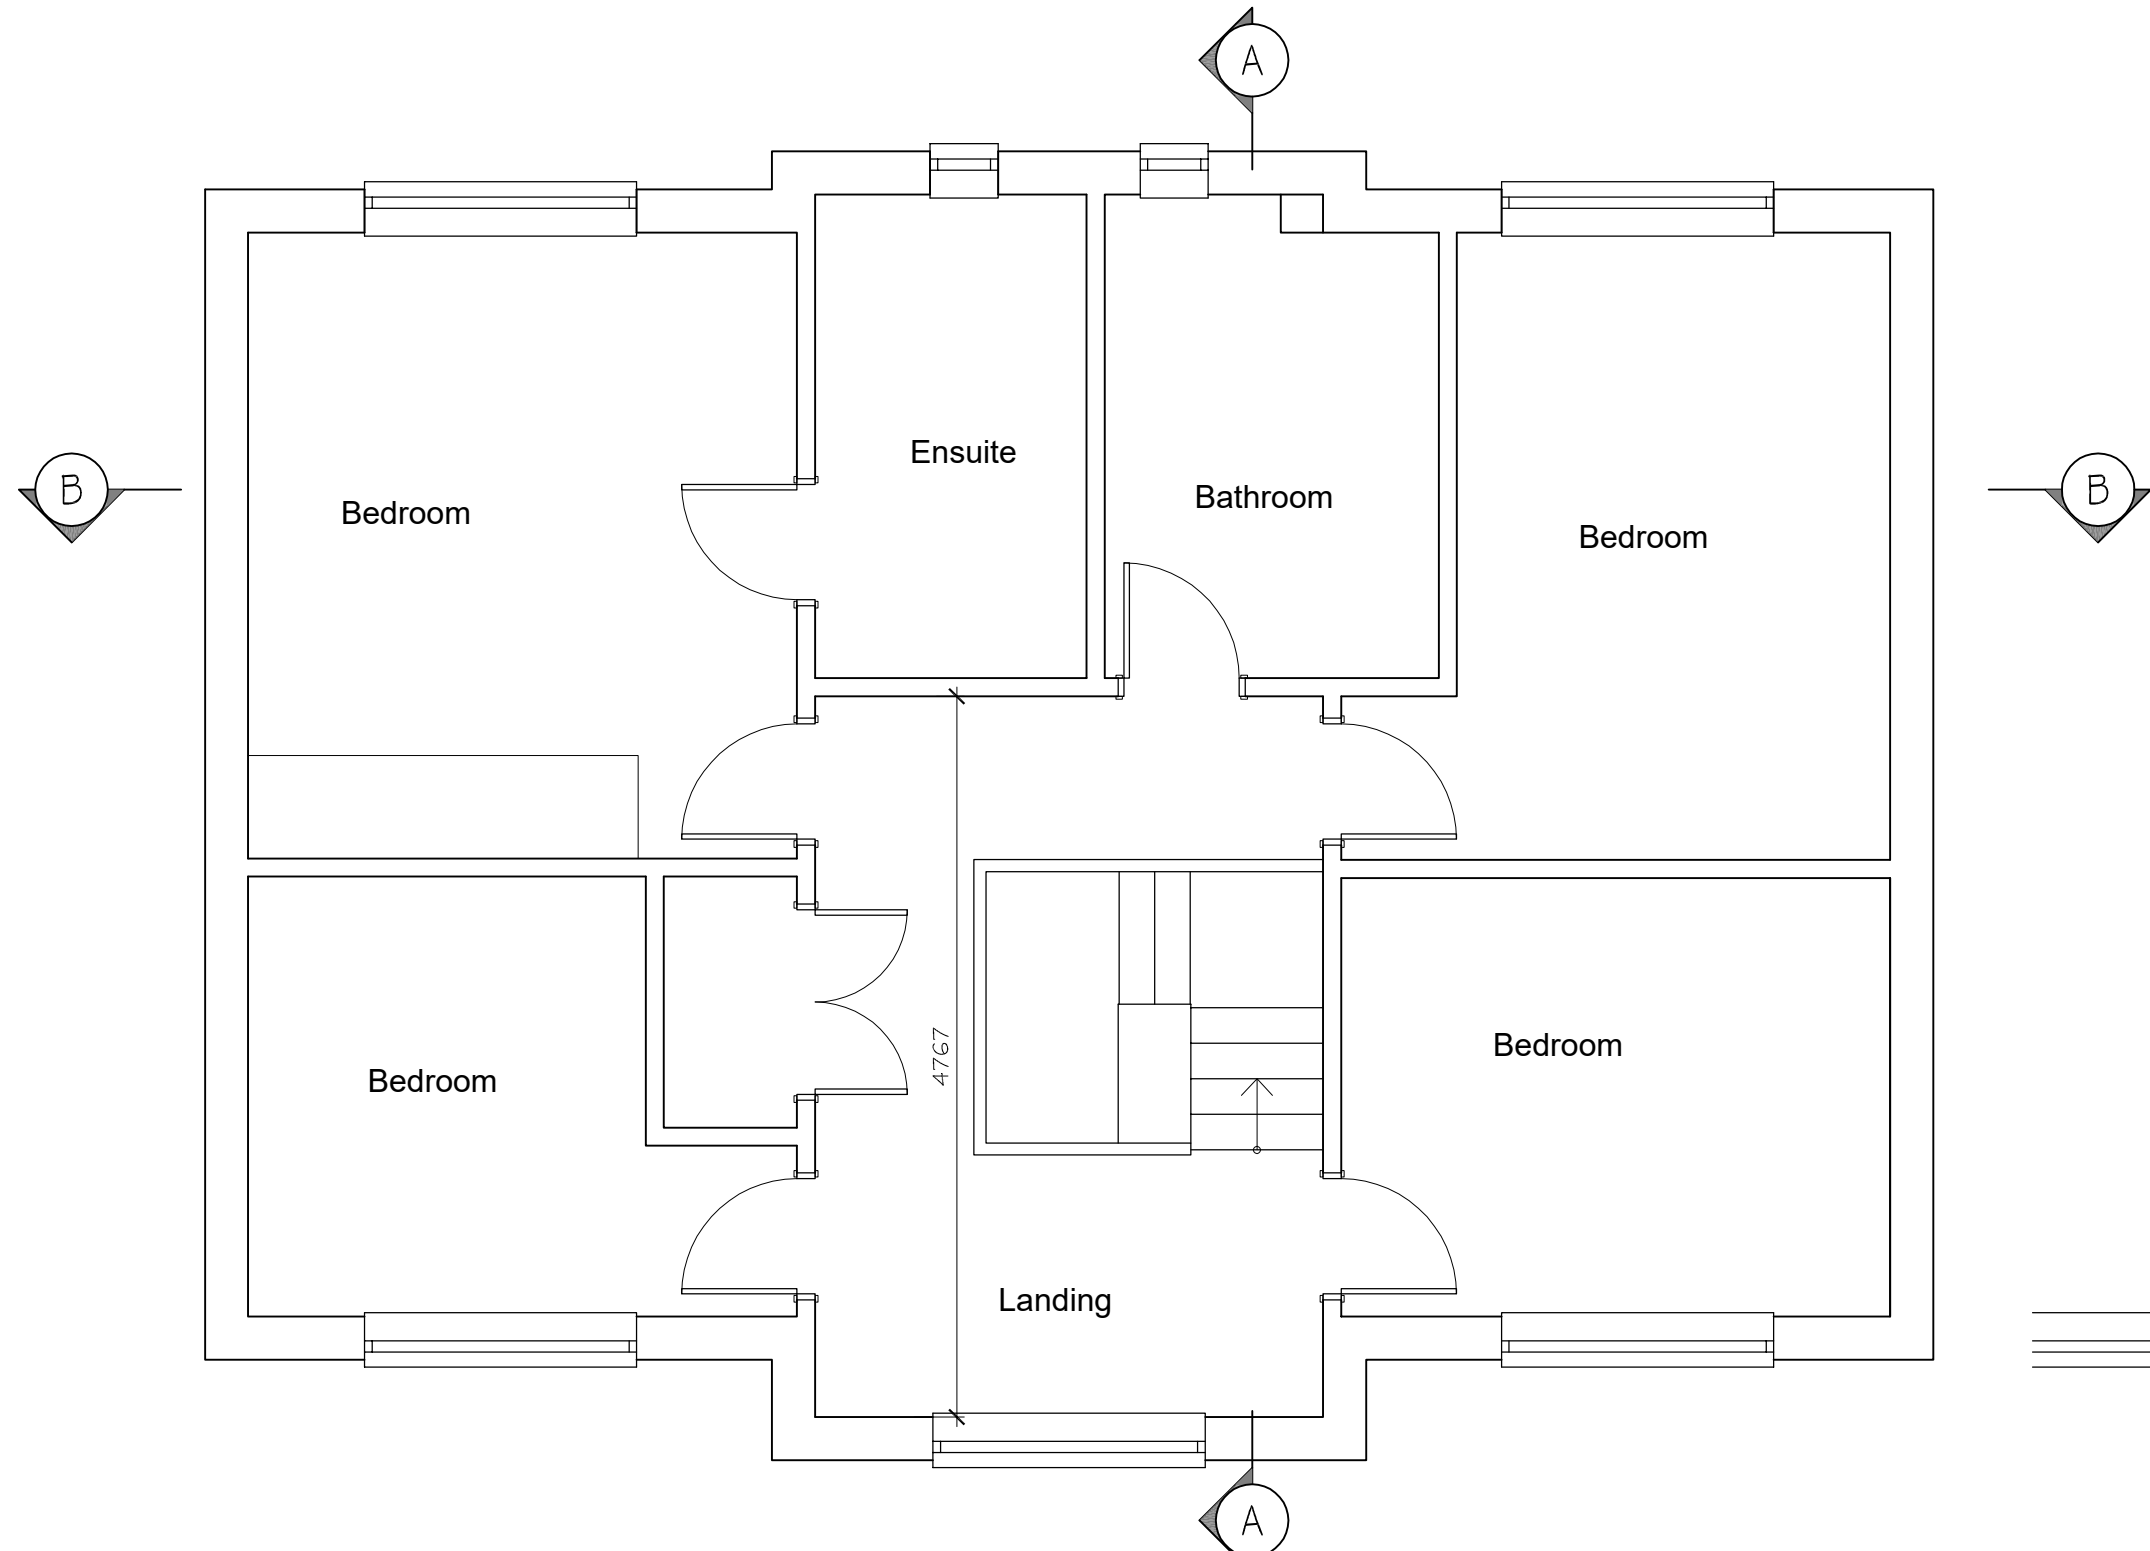


EXISTING FIRST FLOOR PLAN - SCALE 1-50

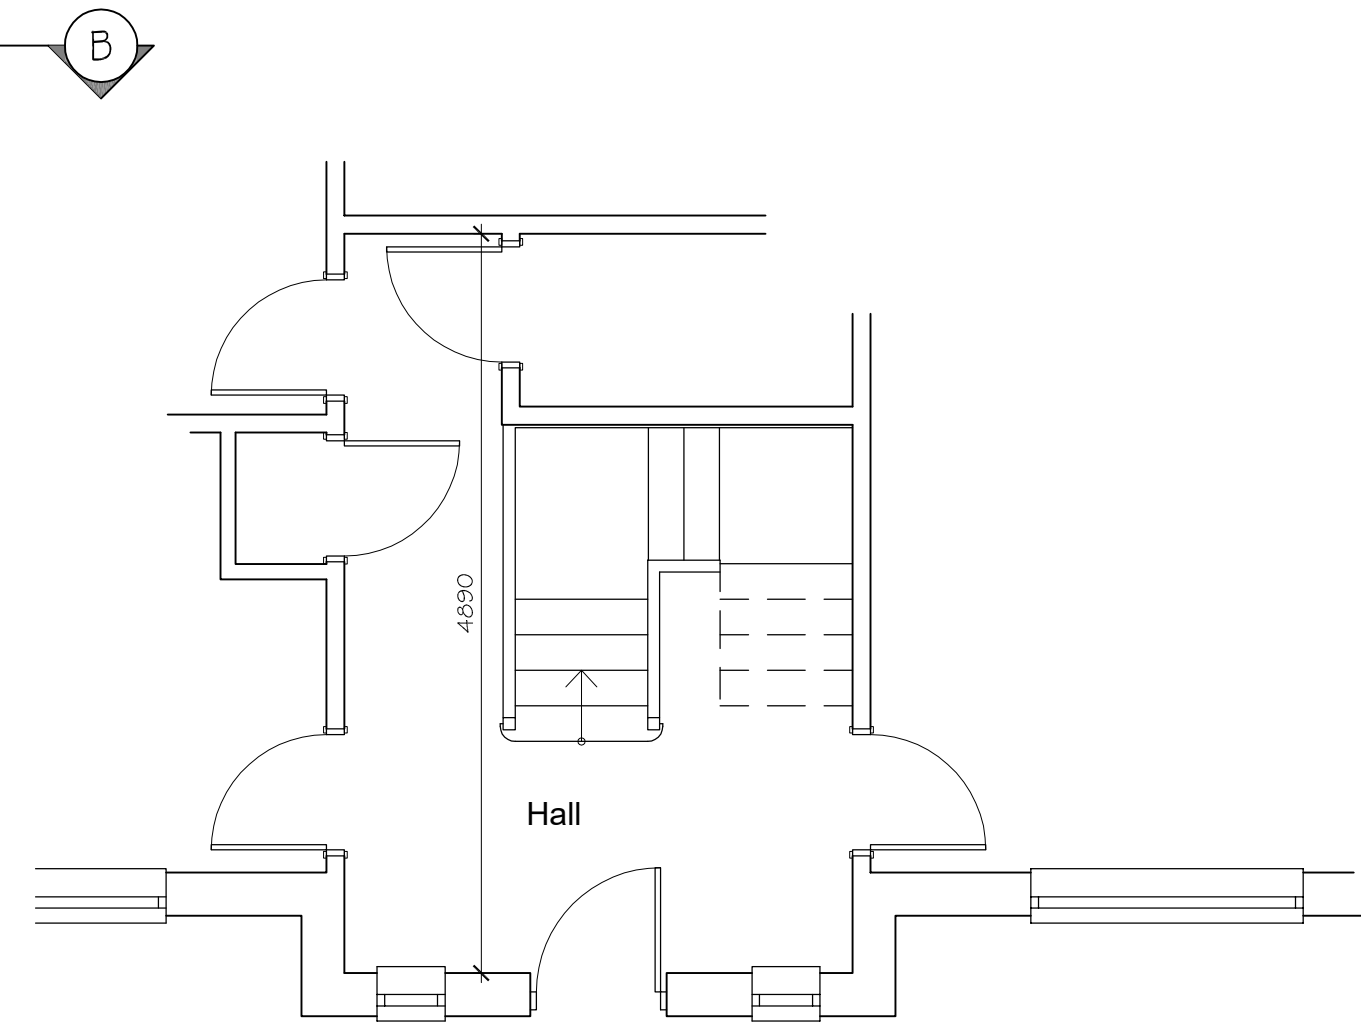


EXISTING PART GROUND FLOOR PLAN

0 1 2 3 Metres

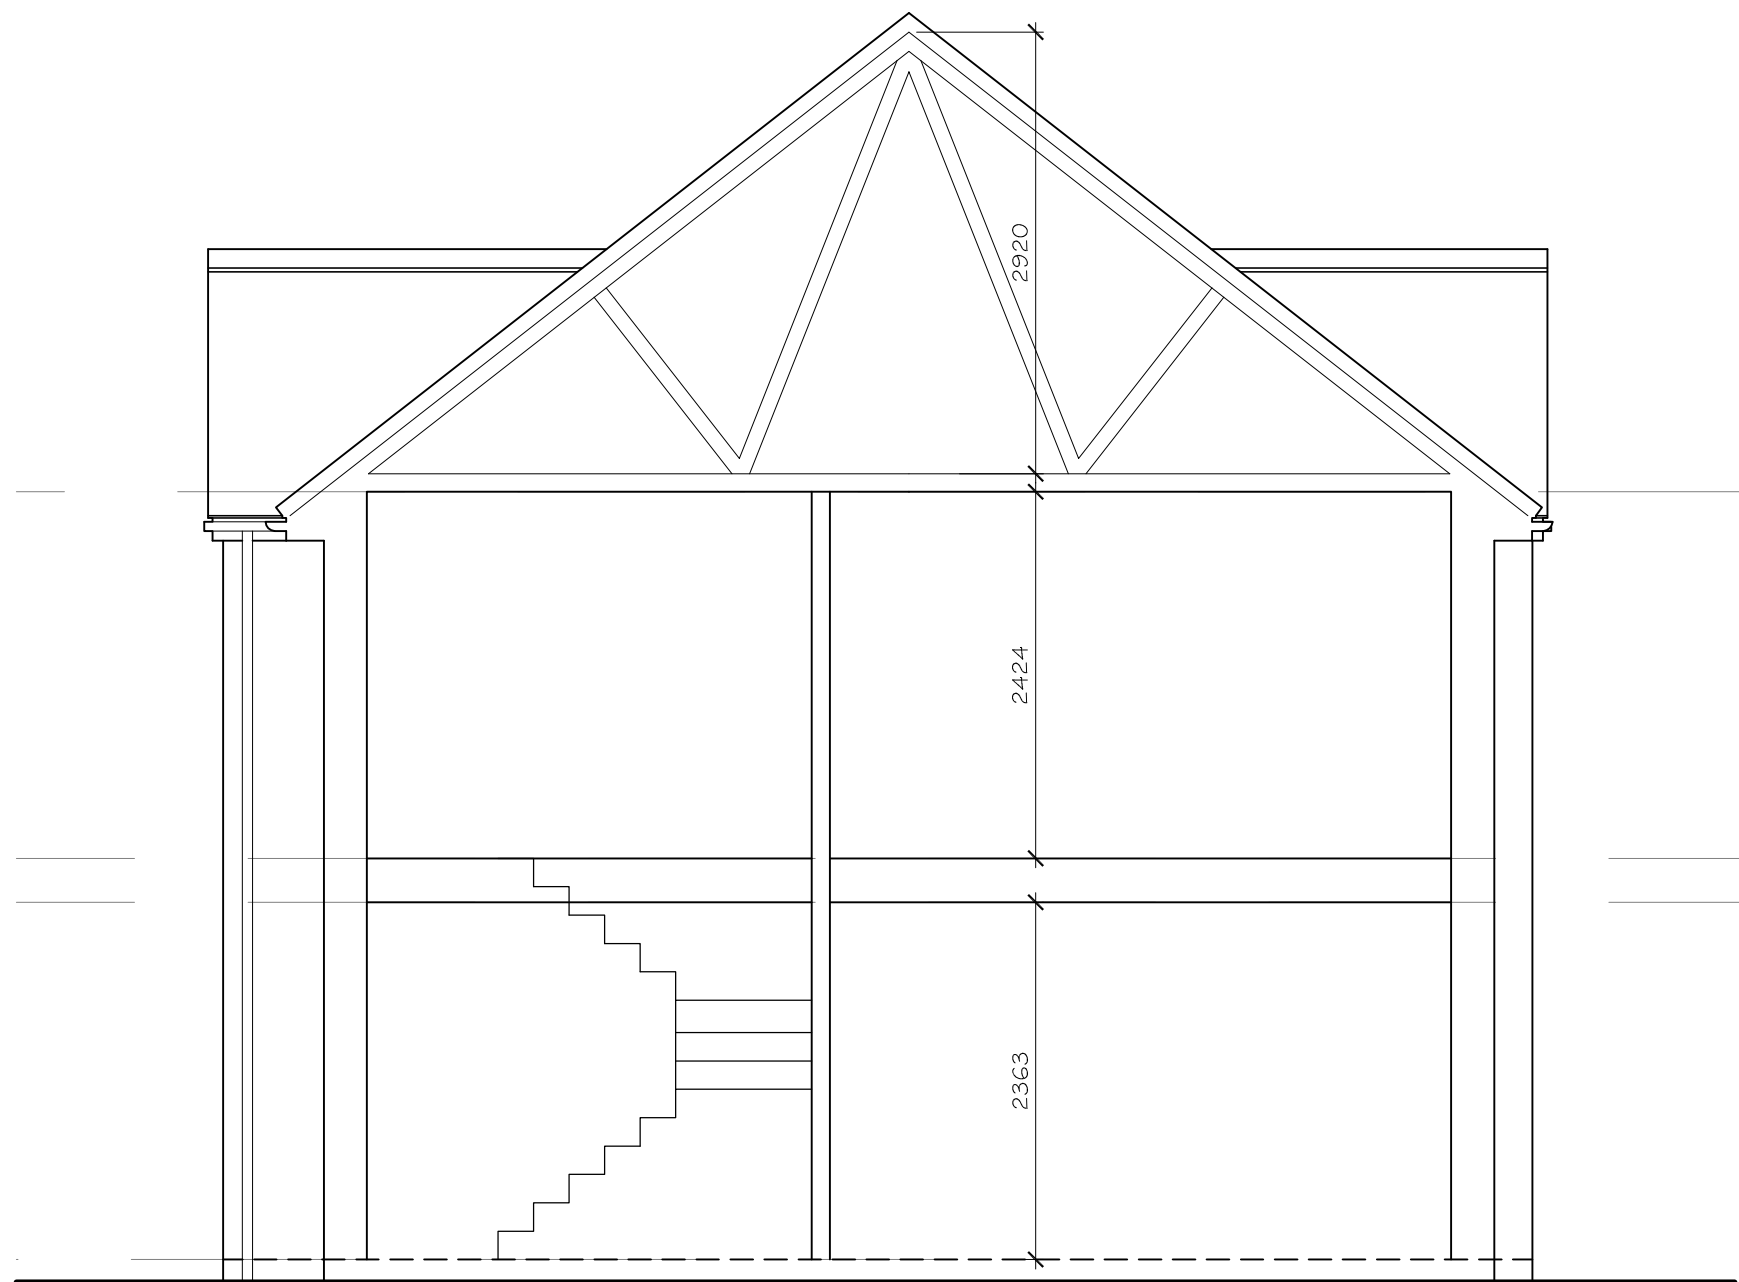

EXISTING SECTION AA - SCALE 1-50

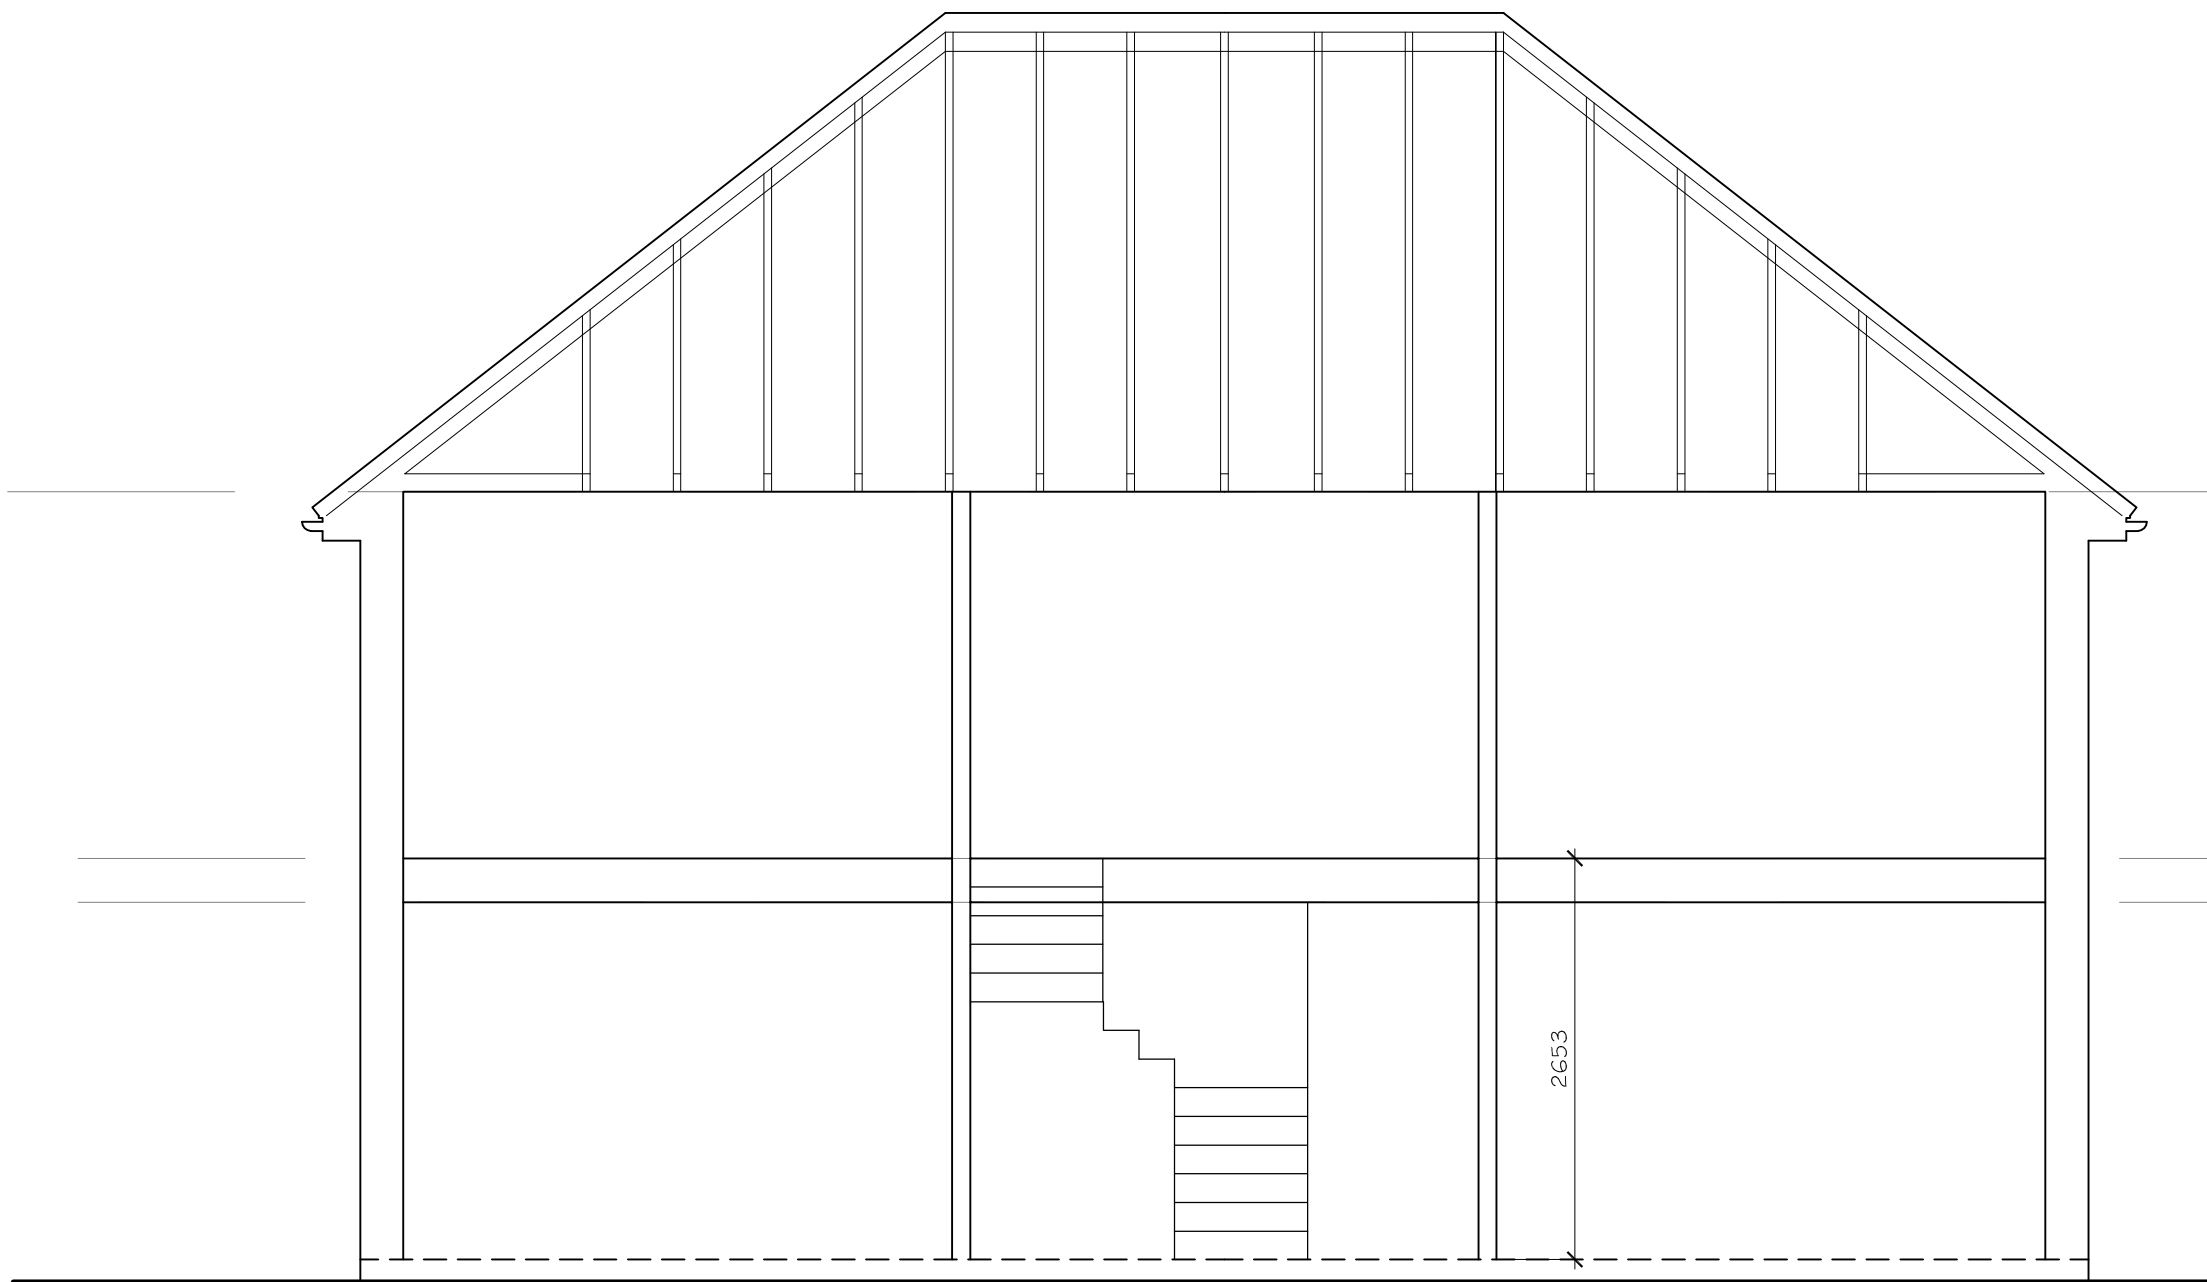

EXISTING SECTION BB - SCALE 1-50

KARL HUGHES BSc(Hons)

Architectural ~ Planning ~ Building Consultant

Sunnyside, Silchester Road, Little London, Hampshire, RG26 5EP

Telephone 01189 701033

client: Mr and Mrs French

project: 3 Chandler Close, Tilehurst, Reading. RG30 4DW

title: Existing Plans & Elevations

date: Mar 2021

drawn: DC / KSH

scale: 1-50 uos

drawing no: 01