



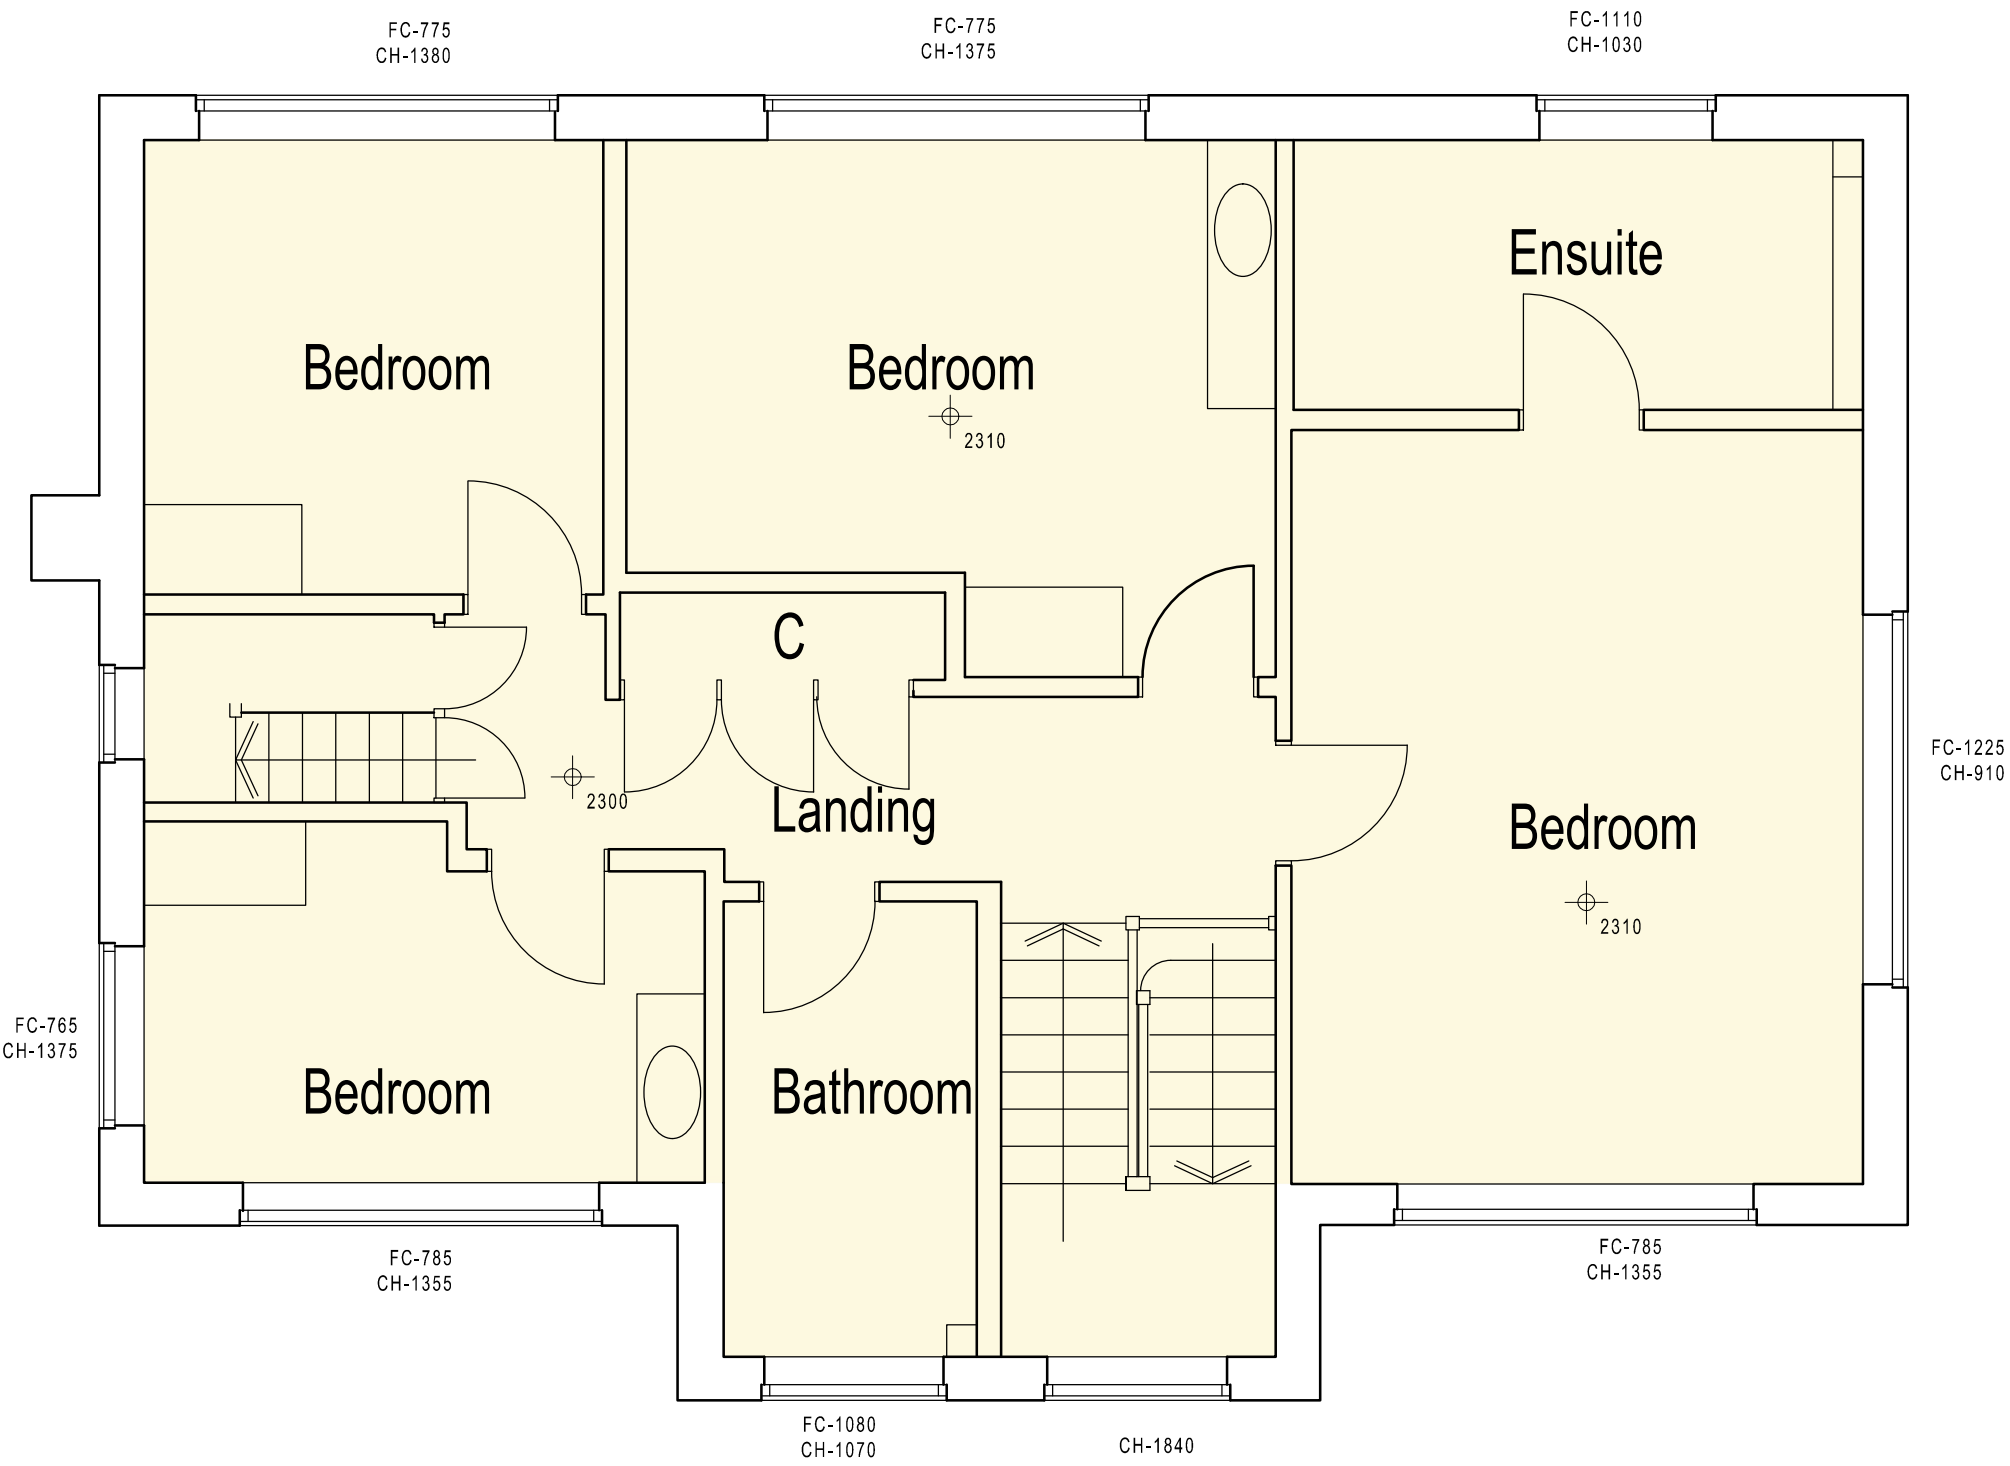

First Floor Plan GIA- 82m²

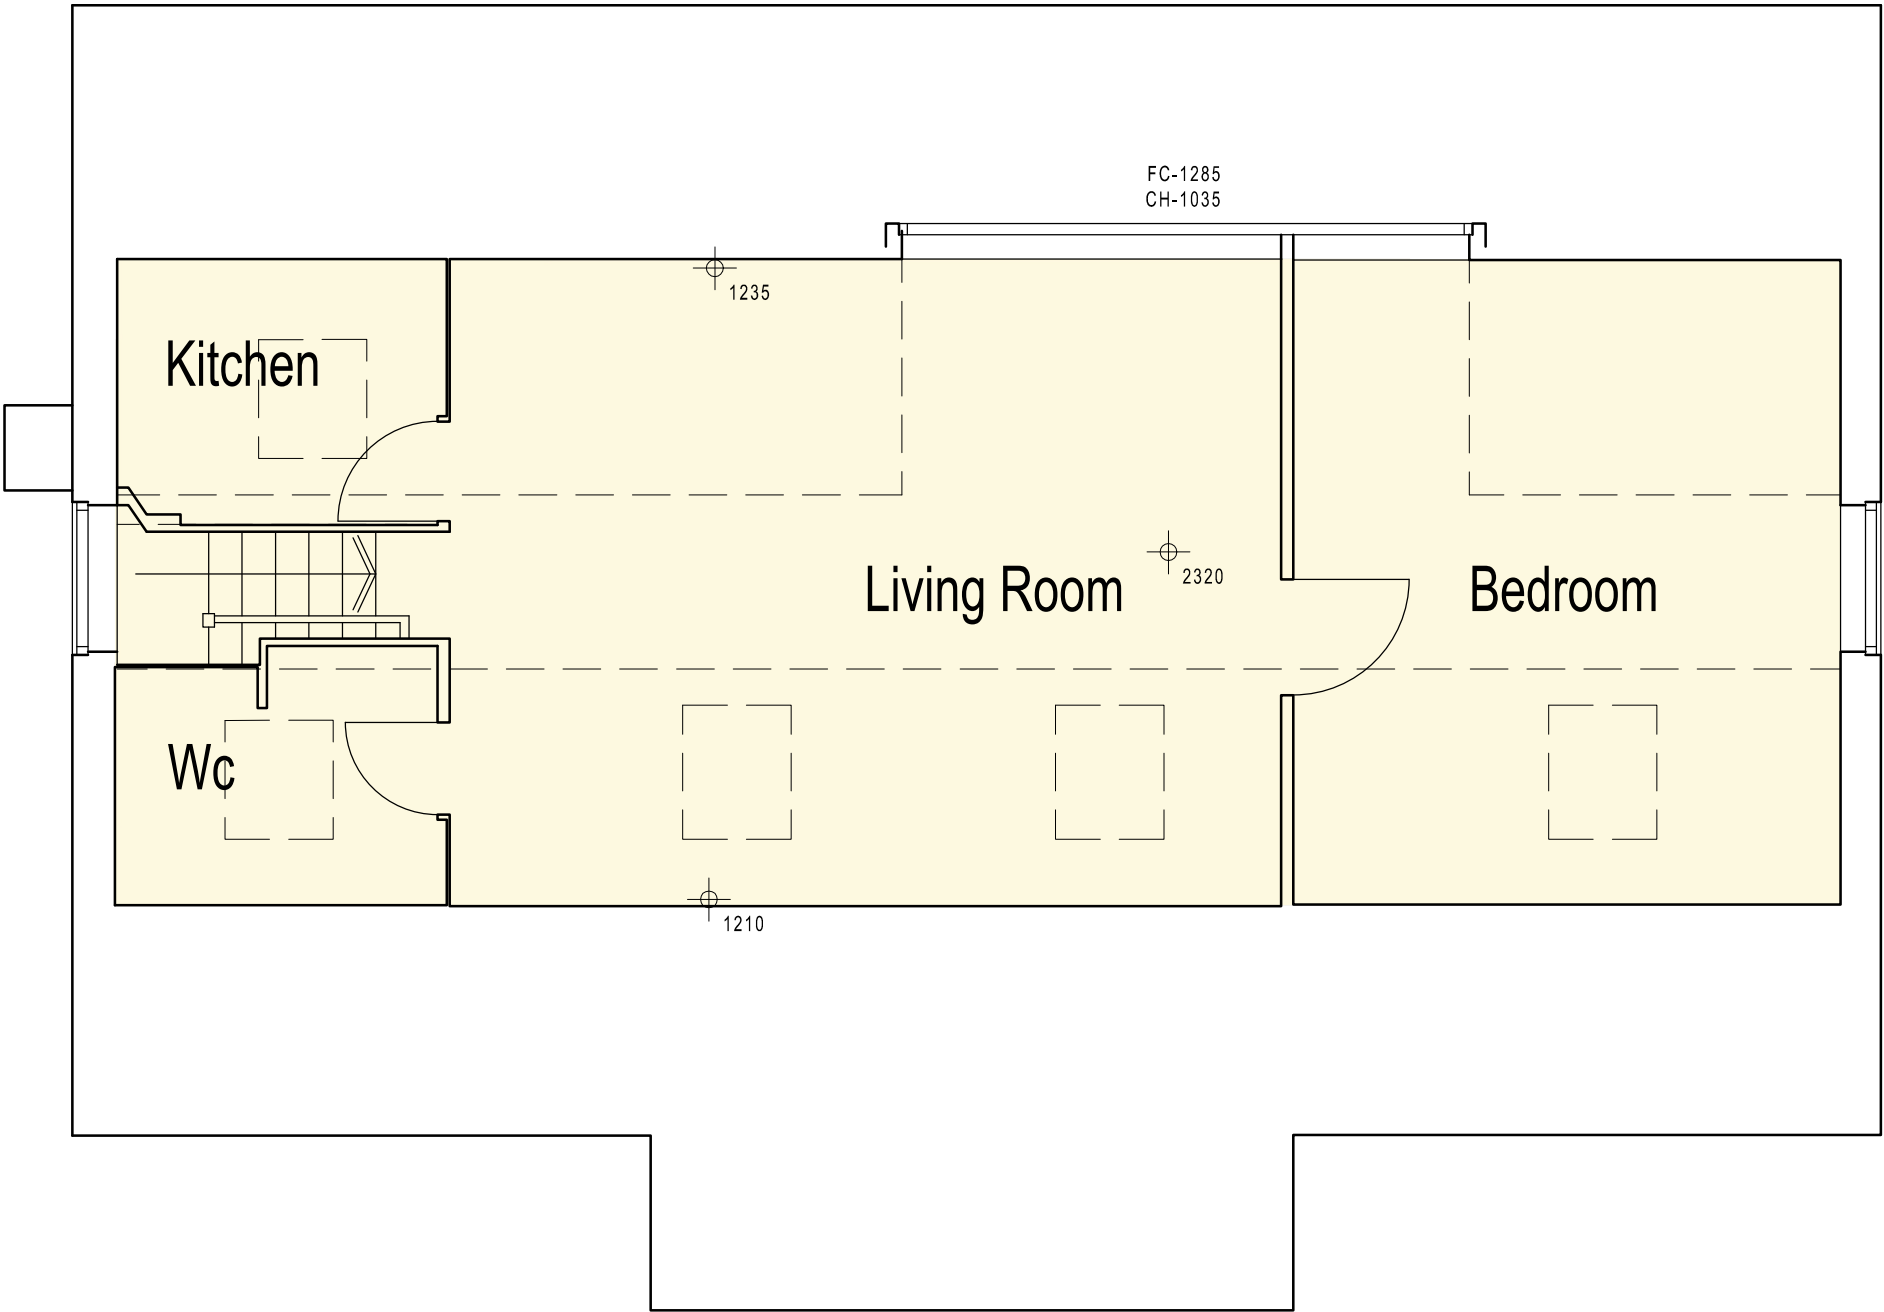

Second Floor Plan GIA-49m²

1:50 scale Bar
This Drawing has been produced for printing onto A1 size paper,
If printing on A3 please use the scale below for reference.



REV	COMMENTS	DATE



SHAUN•TANNER
ARCHITECTURE & PLANNING
www.stlarchitecture.co.uk studio@stlarchitecture.co.uk 0118 989 0808

CLIENT	Mr & Mrs A. Norton				
PROJECT	HILLGAY, UPPER WARREN AVENUE, CAVERSHAM, RG4 7EB.				
DRAWING	UPPER FLOOR PLANS AS EXISTING				
STATUS	-				DATE OCT 2020
SCALE	1 : 50	DRAWN JB	CHECKED	NO 3724/102	REV A

THIS DRAWING MUST NOT BE SCALED UNLESS ISSUED FOR PLANNING PURPOSES. ALL DIMENSIONS ARE TO BE VERIFIED PRIOR TO SETTING OUT, COMMENCING WORK, OR PRODUCTION OF FABRICATION DRAWINGS. REPORT ANY DISCREPANCIES TO THE SUPERVISING OFFICER IMMEDIATELY. ©