



Headoffice Interiors Ltd accepts no responsibility for any costs, losses or claims whatsoever arising from these drawings, specifications and related documents unless there is full compliance with the Client or any unauthorised user of the following:

1. All boundaries, dimensions and levels are to be checked on site before construction and any discrepancies reported to the Project Manager.
2. Partial Service: Any discrepancies with site or other information is to be advised to the Designer and direction and / or approval is to be sought before the implementation of the detail.
3. Block and site plans are reproduced under license from the Ordnance Survey.
4. Do not scale this drawing.
5. For the purpose of coordination, all relevant parties must check this information prior to implementation and report any discrepancies to headoffice3.

All the measurements are approximate and have to be checked on site. These diagrams are for reference purposes only. This is not a document valid for construction. The drawing is pending on structural calculations and product specifications.

Information contained on this drawing is the sole copyright of Headoffice Interiors Ltd and is not to be reproduced without their permission.

Notes

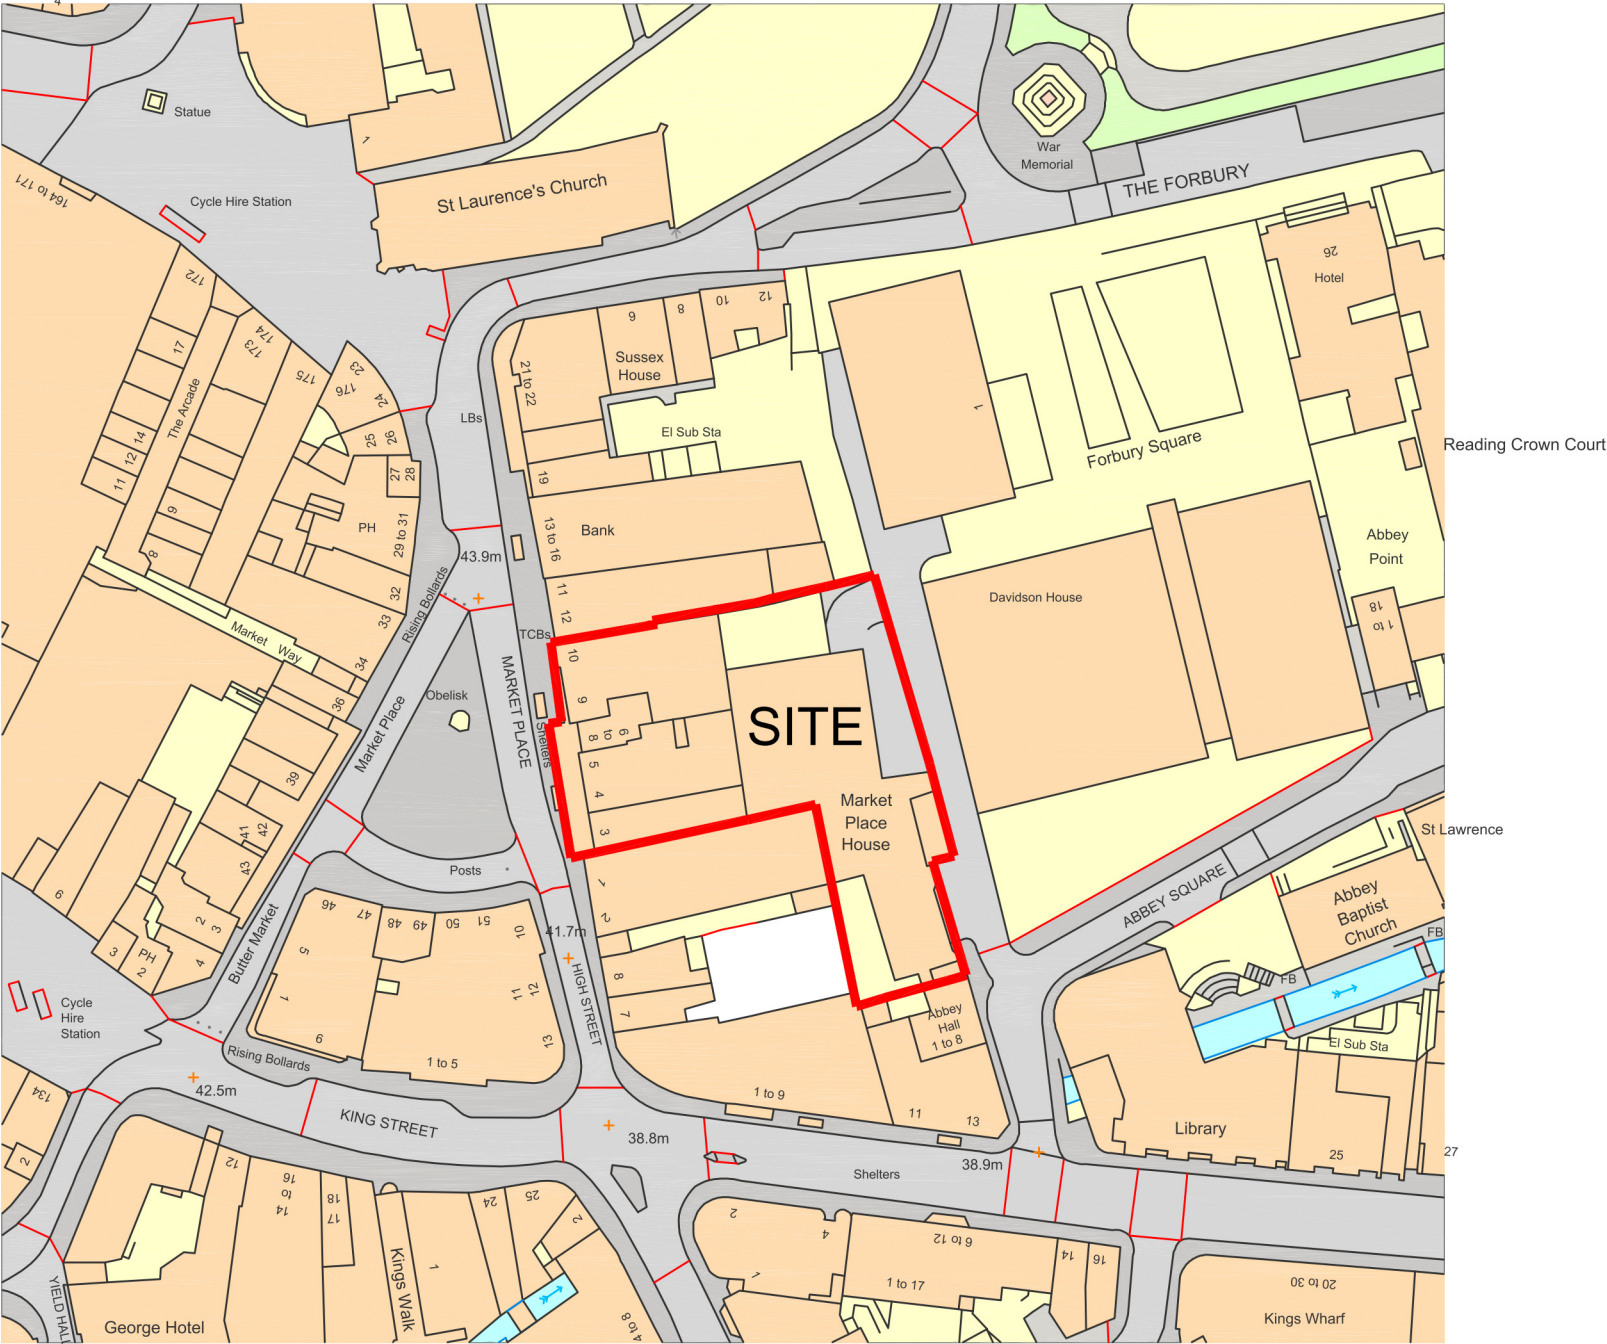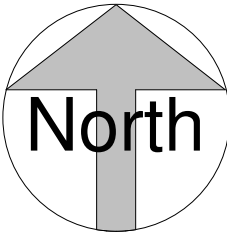

(c) Crown copyright, All rights reserved. 2021. License number 0100031673

Location Plan

1 : 1250



P1	Issued for PD Application	16.06.21	HT	CS
Rev	Description	Date	Issd By	Chk'd By

Cartelli House, 3 Hawthorn Park, Seacroft, Leeds. LS14 1PQ

Tel: 01132 577777
www.headoffice3.com

Project Address		
6-8 Market Place		
Reading		
RG1 2EG		
Client	BUSINESS ENVIRONMENT SOANEPOINT LIMITED	
Status	PLANNING	
Project	Market Place	
Title	Location Plan	
Scale at A3	Drawn	Status
1 : 1250	HT	
Date	Checked	
16/06/2021	CS	
Drawing No.	Revision	
P00004 - A(02)00-101	P1	