

Streetwise



SITE LOCATION PLAN

AREA 2 HA

SCALE: 1:1250 on A4

CENTRE COORDINATES: 471954 , 169344



Supplied by Streetwise Maps Ltd


www.streetwise.net

Licence No: 100047474

10:42:44 04/01/2016

LOCATION PLAN
Scale 1:1250

SITE PLAN
Scale 1:250

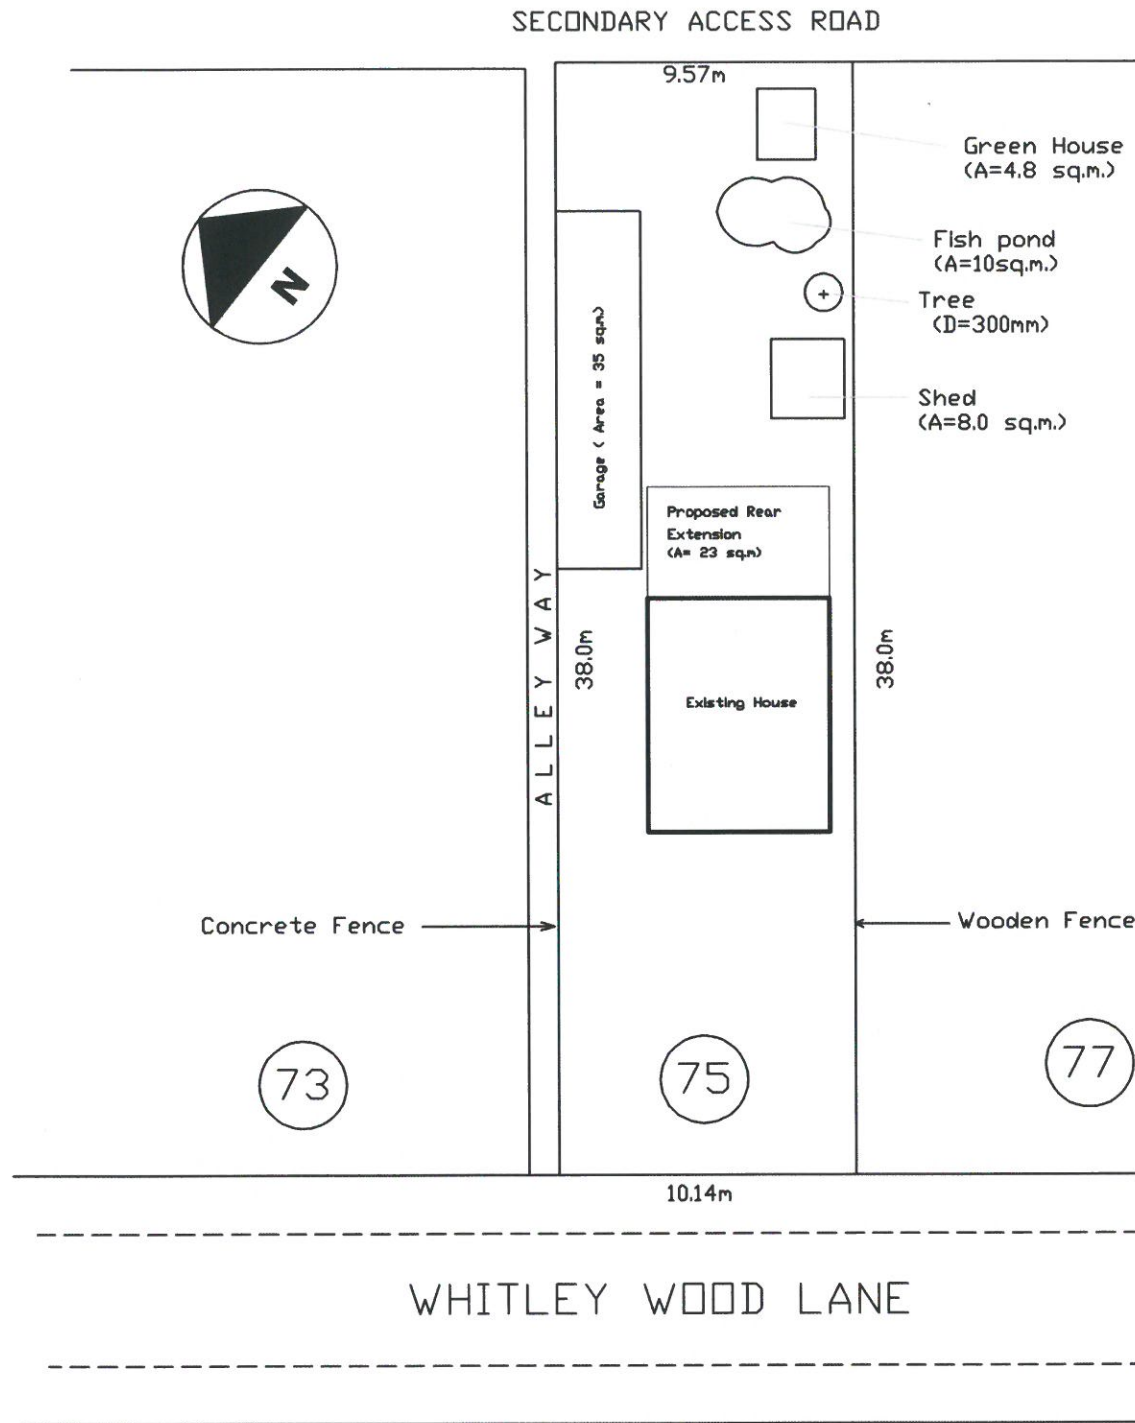

Itemref	Quantity	Title/Name, designation, material, dimension etc			Article No./Reference
Designed by R LABRO	Checked by R LABRO	Approved by - date F. CASTILLO	File name F. CASTILLO	Date 22/02/16	Scale As shown
PROPOSED SINGLE STOREY REAR EXTENSION 75 Whitley Wood Lane, Reading RG2 8PW			MR. FERNADON CASTILLO (Owner)		
DRWG NO. 001 - SITE PLAN			Edition 01	Sheet 1/6	