






Existing Front Elevation
Scale 1-100
0 1 2 3 Metres

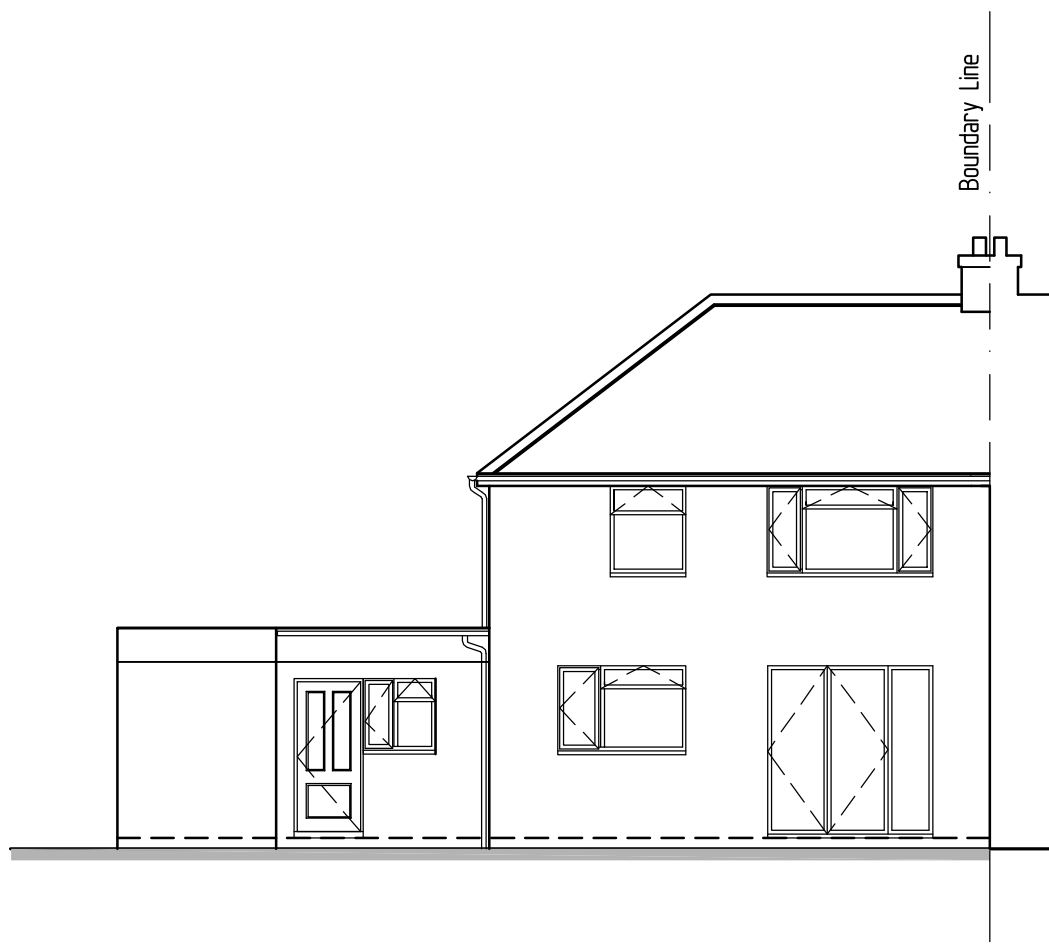


Existing Rear Elevation
Scale 1-100
0 1 2 3 Metres

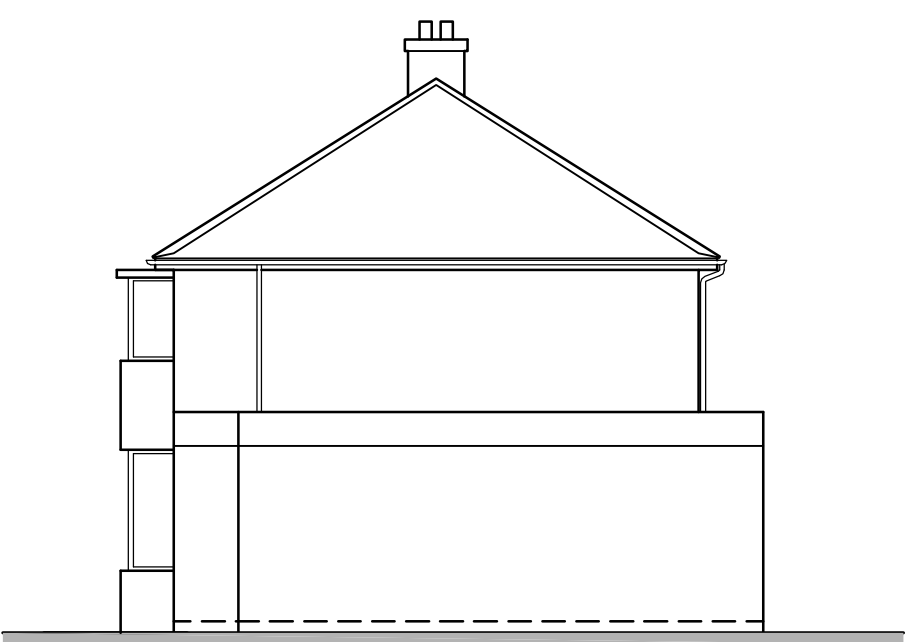


Existing Side Elevation
Scale 1-100
0 1 2 3 Metres

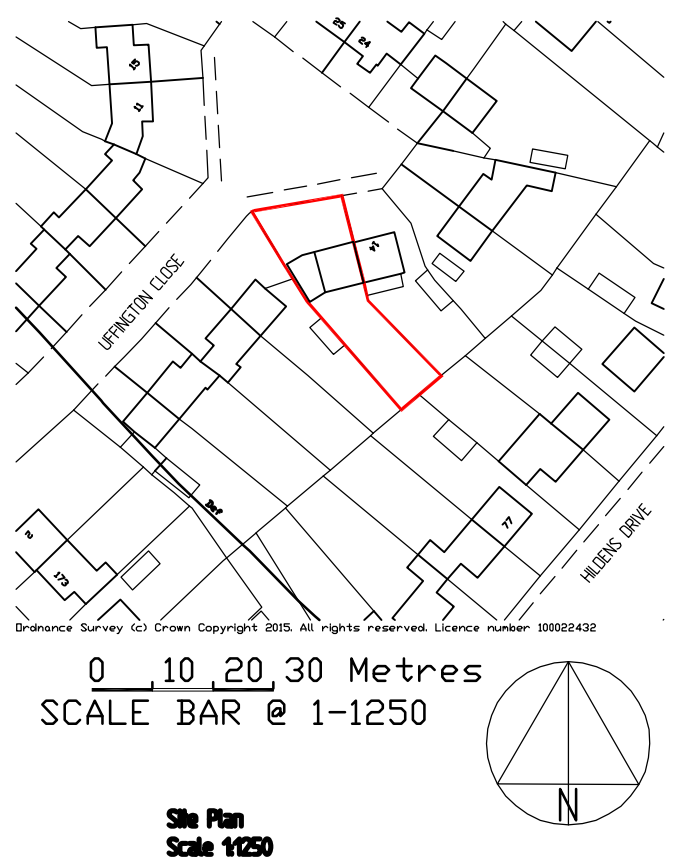

Site Plan
Scale 1:250

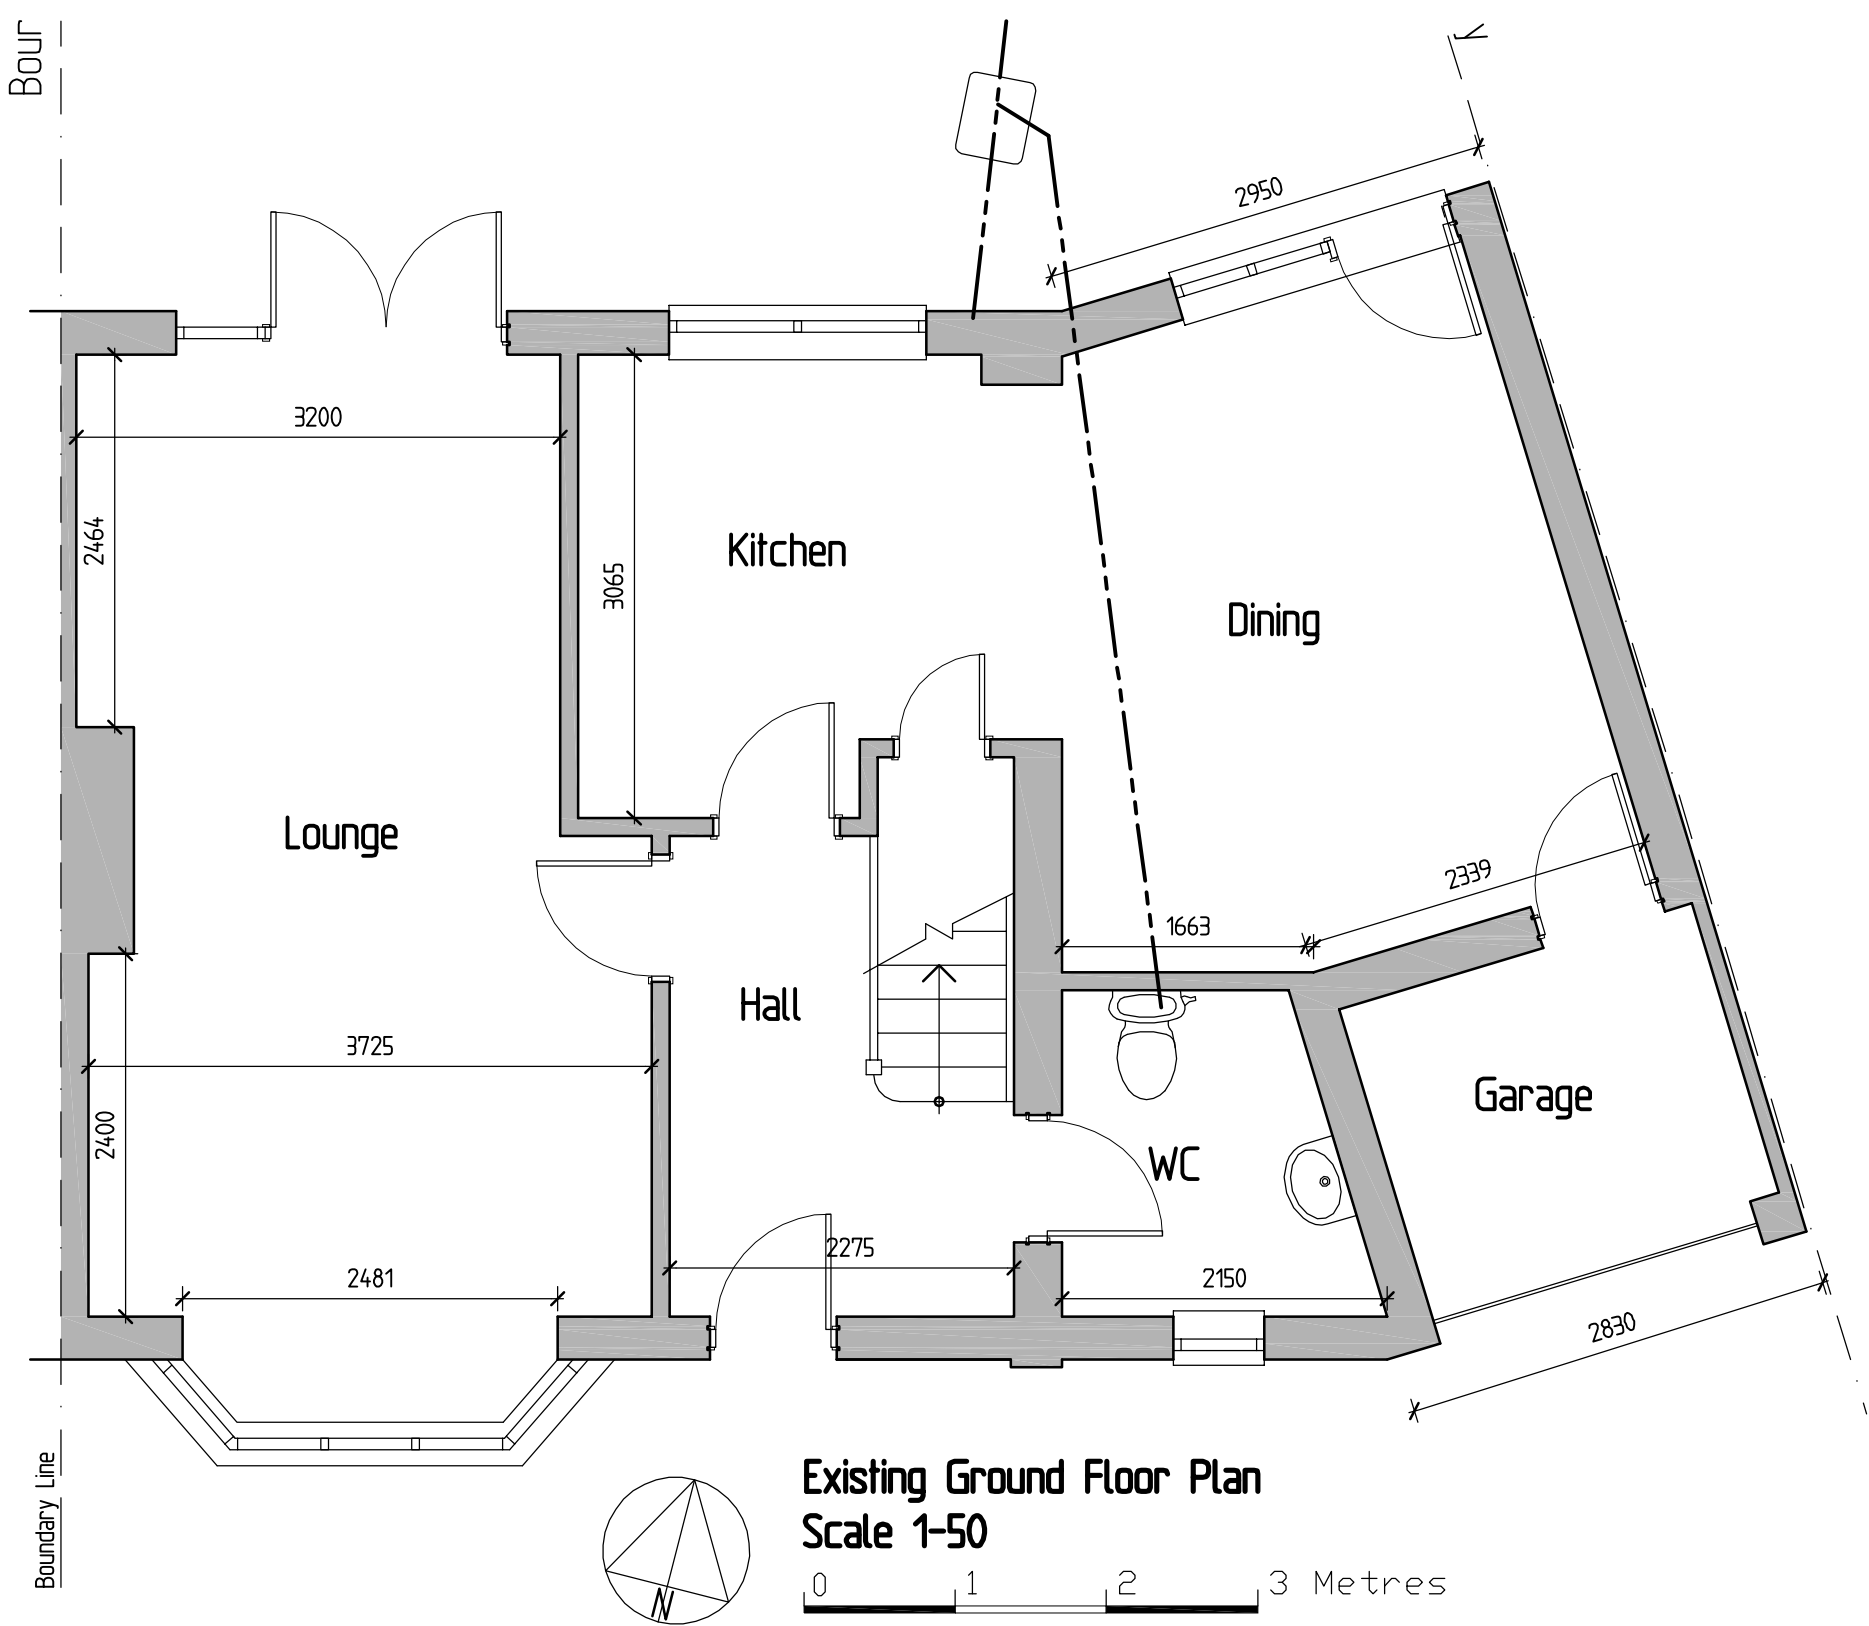

Existing Ground Floor Plan
Scale 1-50
0 1 2 3 Metres

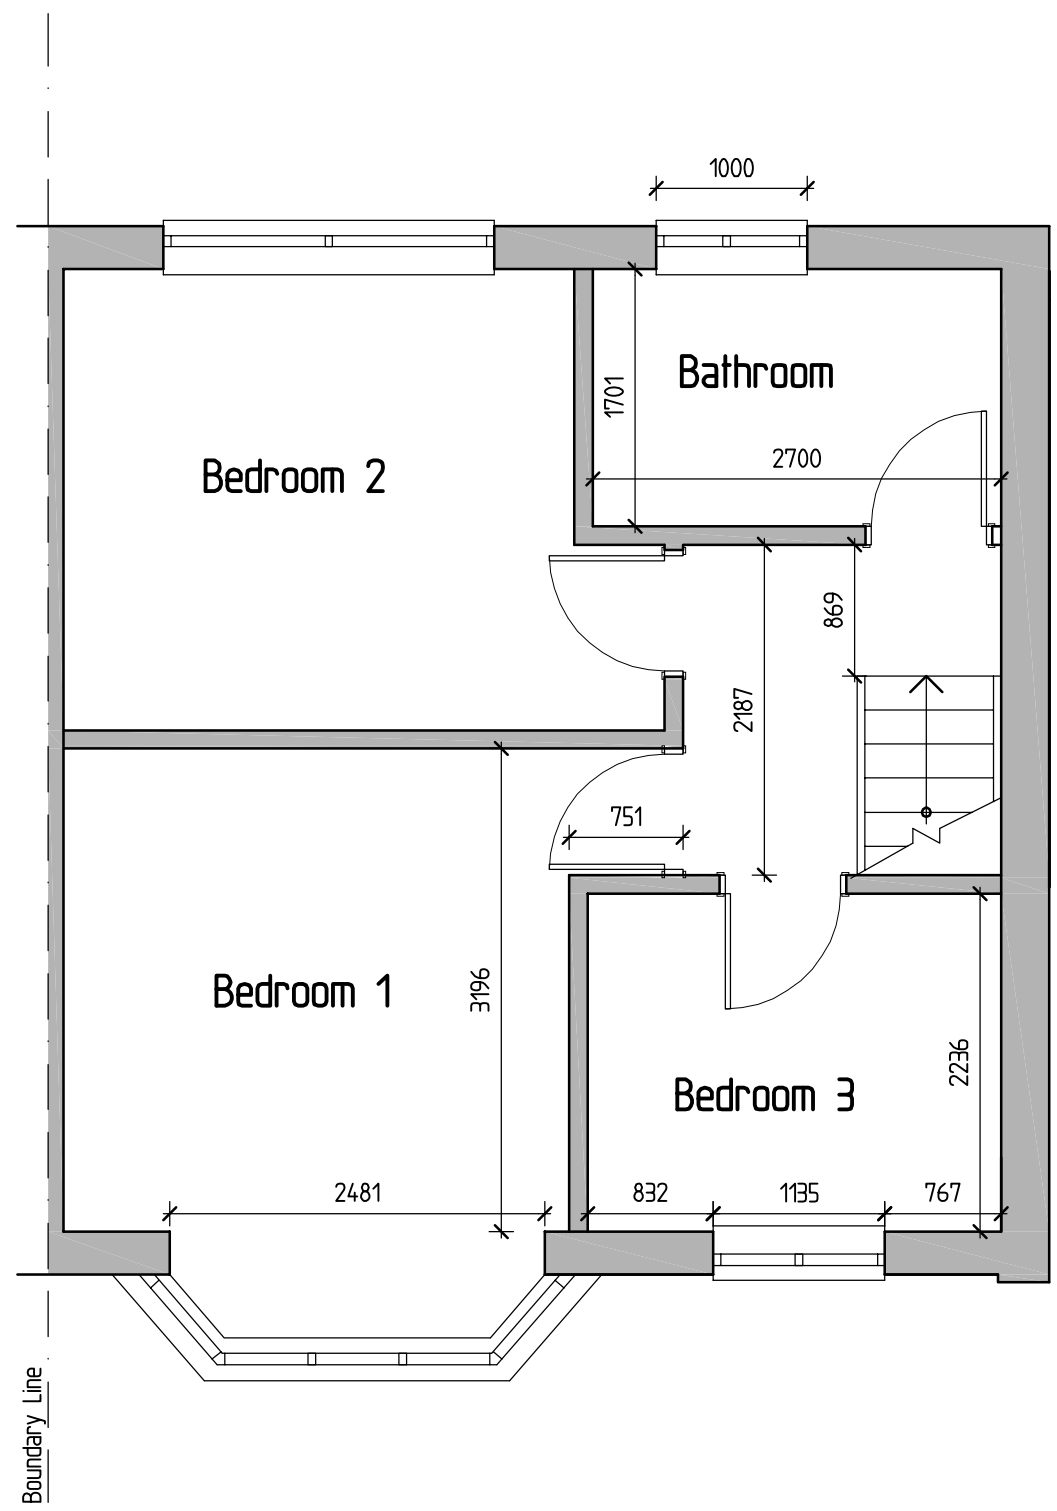

Existing First Floor Plan
Scale 1-50
0 1 2 3 Metres



43 Wendover Way,
Tilehurst, Reading,
Berkshire RG30 4RU
Tel & Fax: 0118 941 6249
Mobile: 07967 008862
greg@gregfarrell.co.uk

Planning, Building Regulations & Structural Design

Rev.	Description	Date

JOB TITLE

Mr S Lavelle
12 Uffington Close
Tilehurst

TITLE

Existing Plans & Elevations

SCALE

1:50 & 1:100

DATE

August 2015

DRAWING No.

01