




ALL DIMENSIONS TO BE CHECKED ON SITE
WORK TO FIGURED DIMENSIONS ONLY
REPORT DISCREPANCIES TO THE
ARCHITECT AT ONCE BEFORE PROCEEDING.

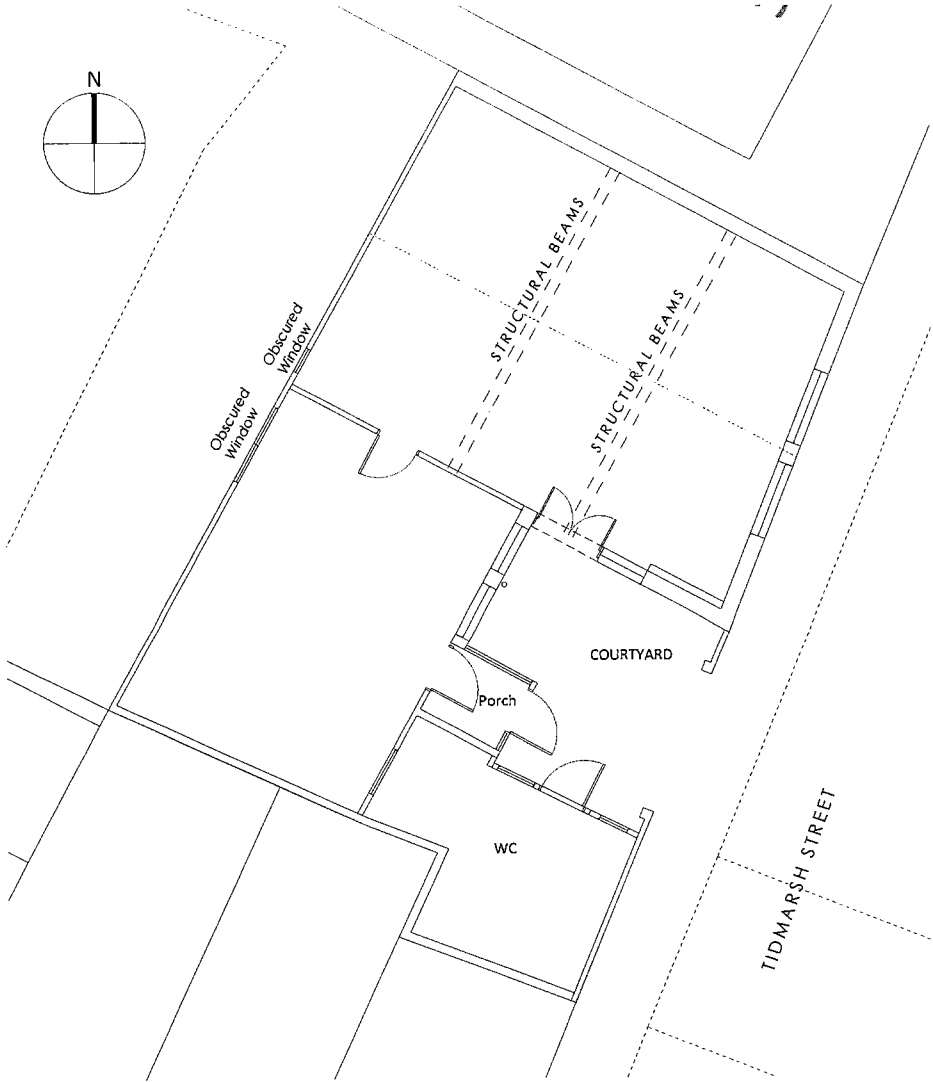

EXISTING GROUND FLOOR
Scale 1:100@A3

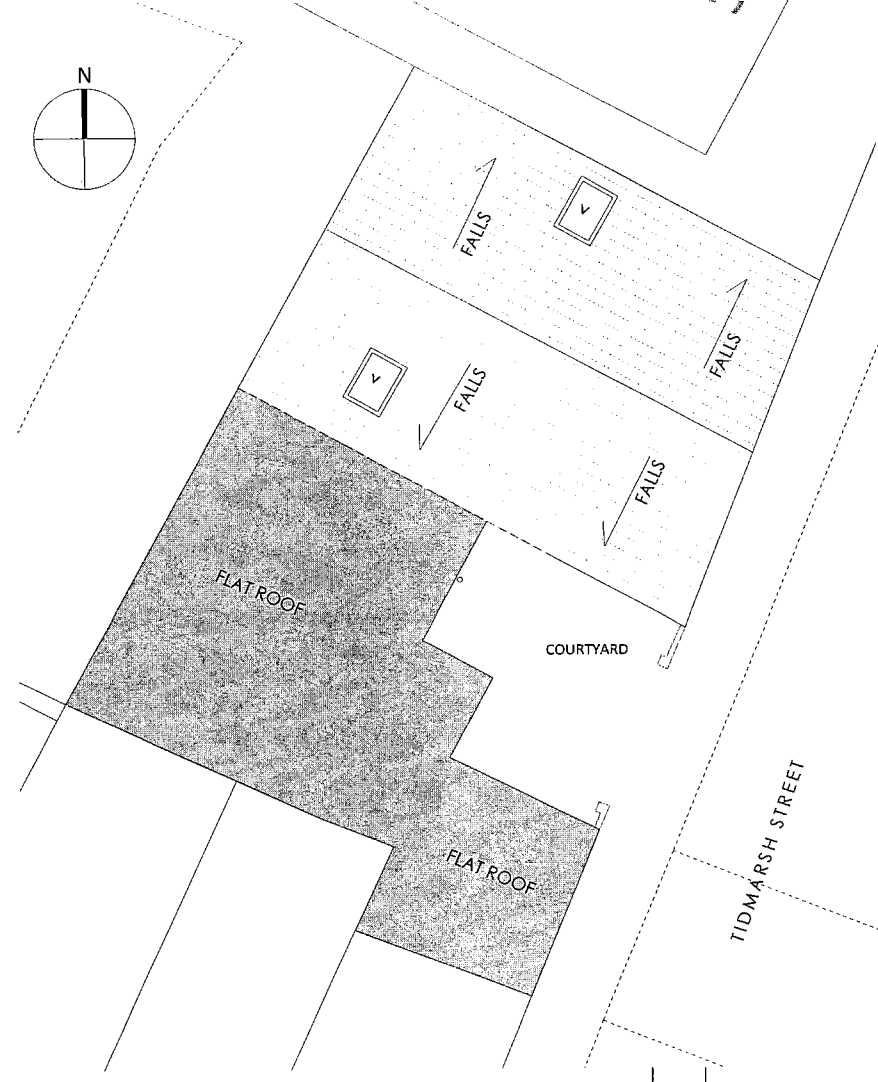

EXISTING ROOF PLAN
Scale 1:100@A3

 

A	Issue to Planning	13/08/21	JM	IF
REV	DESCRIPTION	DATE	AUTHOR	CHK'D

MCA

Mayorga Chartered Architect

RIBA

**1-3 TIDMARSH STREET
READING
RG30 1HX**

**Proposed change of use Light
Industrial to Residential C3 to form
3 Apartments under Class MA**

EXISTING PLANS

Project/Dwg No.	Rev	Scale	Date	Drawn By
MCA2021/201 / 103	A	1:100@A3	08/08/21	J Mayorga
				Checked By
				MCA Ltd