


Reading site plan

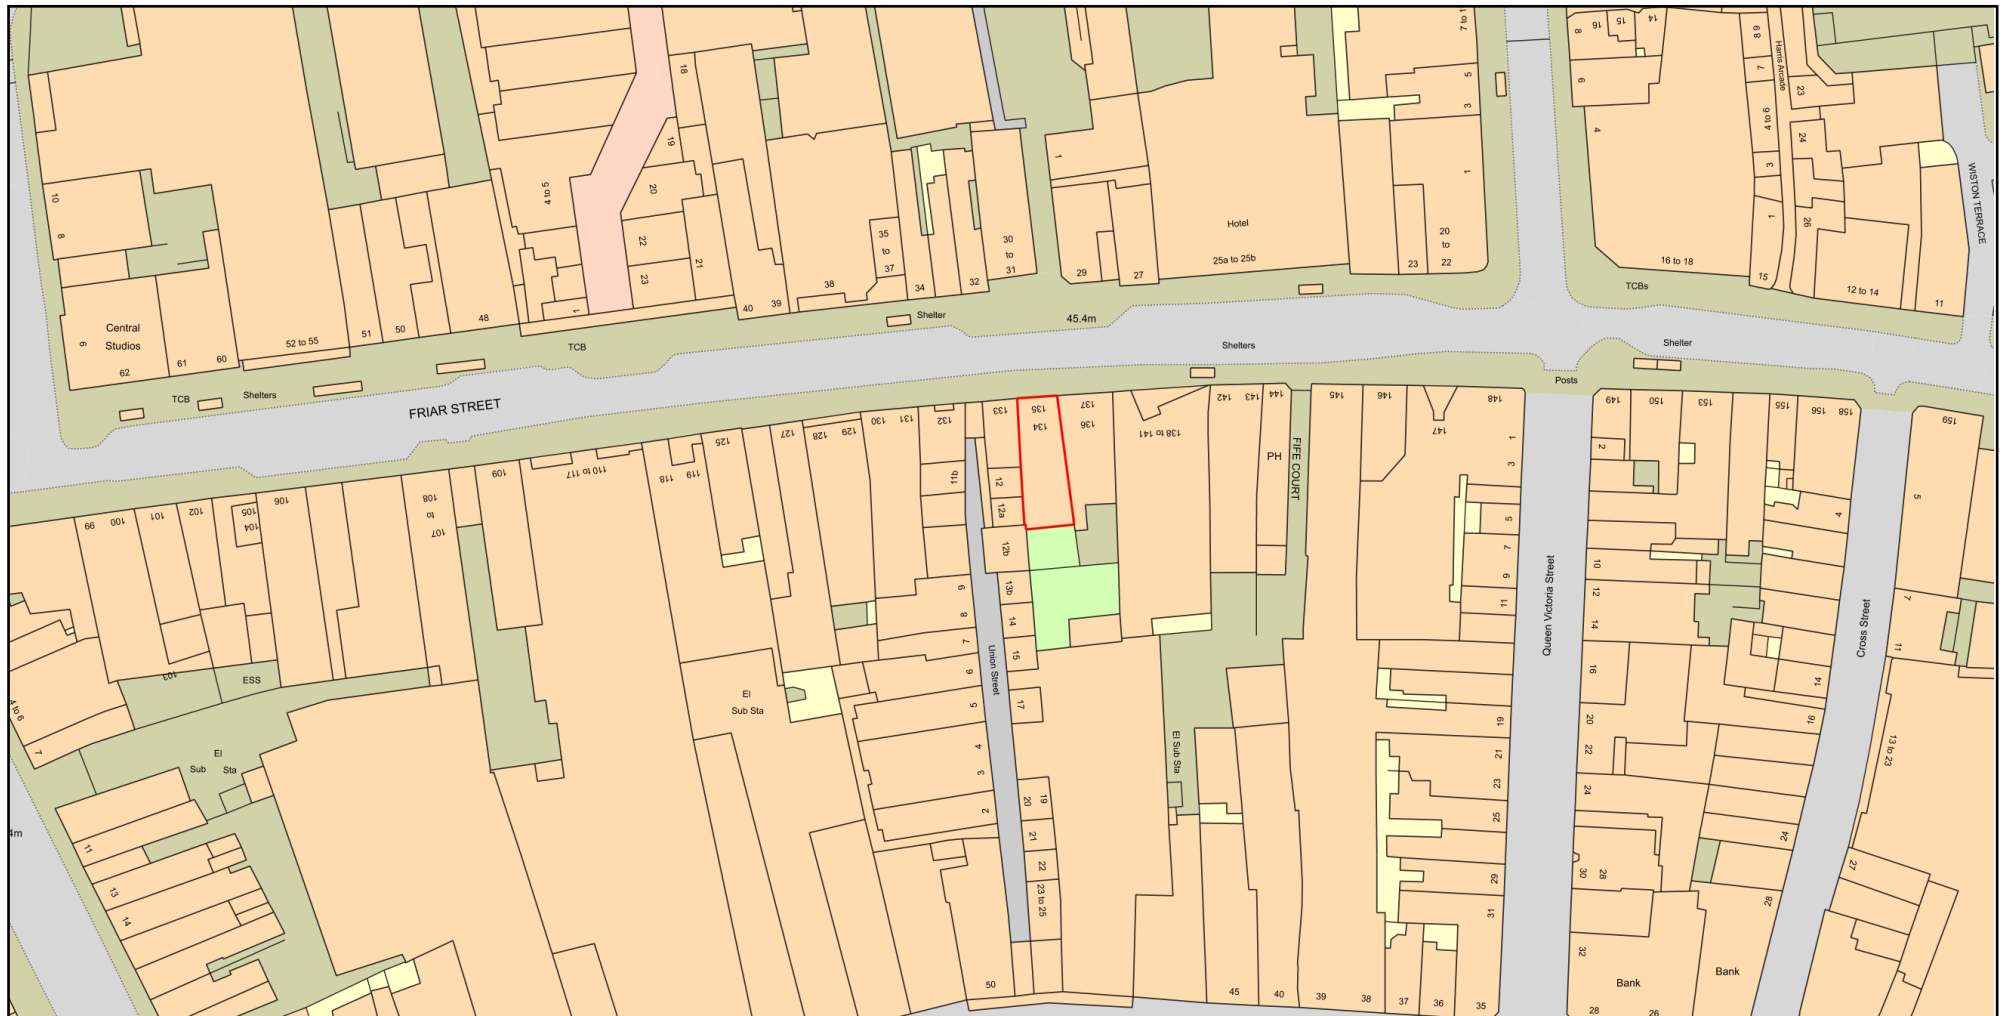

0 50
Metres



Plan Produced for: Ellis signs
Date Produced: 10 Aug 2021
Plan Reference Number: TQRQM21222155349232
Scale: 1:1250 @ A4
© Crown copyright and database rights 2021 OS 100042766