


THIS DRAWING IS THE COPYRIGHT OF BARCLAY + PHILLIPS ARCHITECTS. CONTRACTOR WILL BE HELD RESPONSIBLE FOR THE ACCURACY OF WORKS INVOLVING THE SETTING OUR AND CHECKING OF ALL DIMENSIONS ON THE DRAWING AND ON SITE. DIMENSIONS MUST NOT BE SCALED FROM THIS DRAWING.

PRELIMINARY

1 REAR/SOUTH ELEVATION
SCALE 1 : 100



2 SIDE/WEST ELEVATION
SCALE 1 : 100

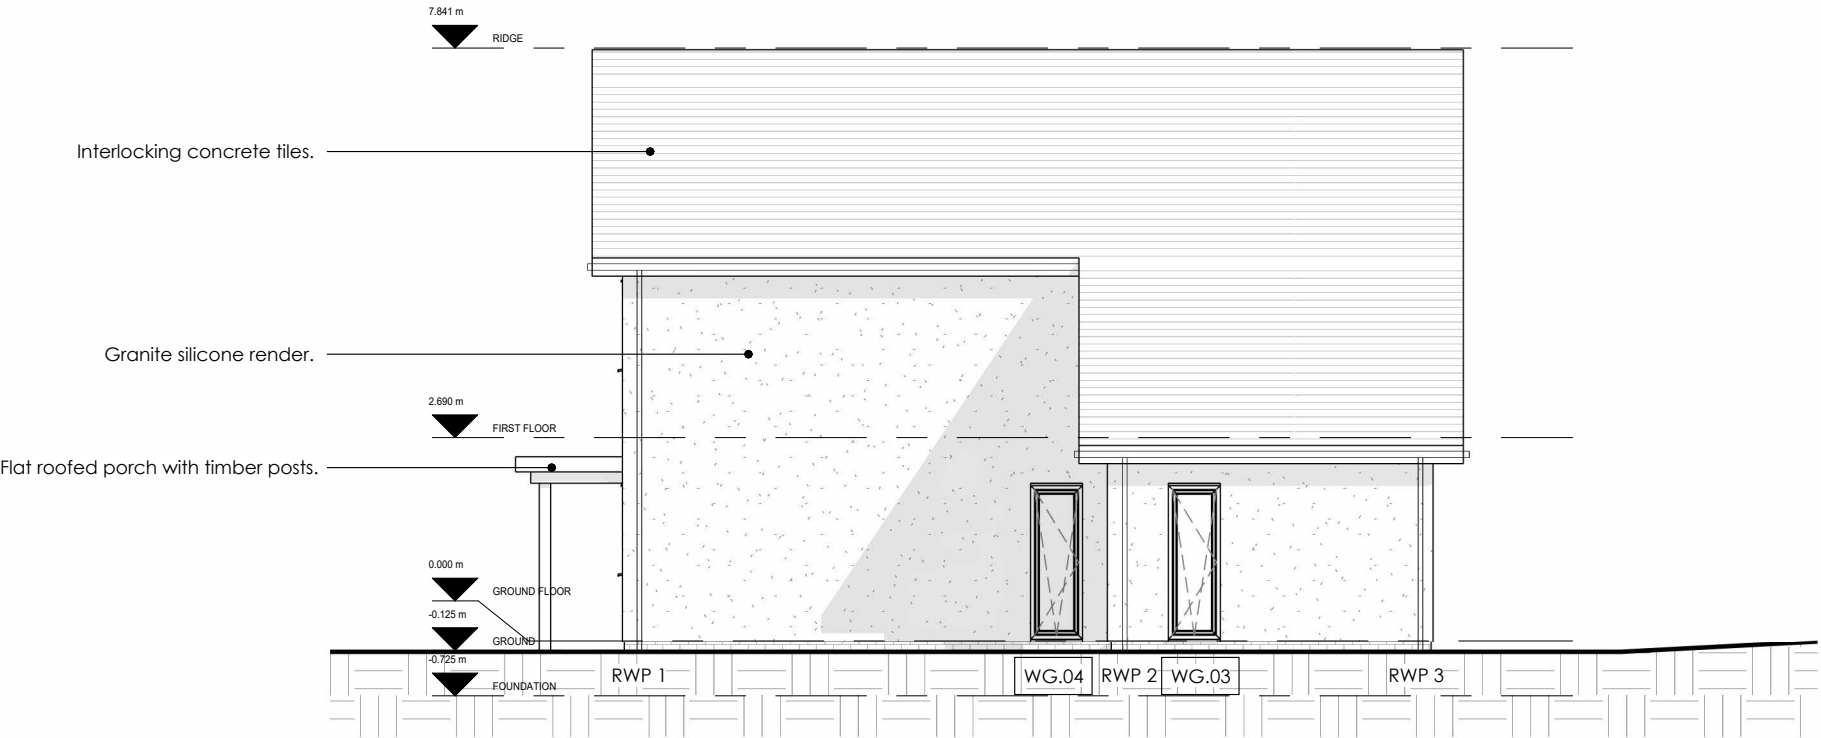

Rev	Description	Date	By