


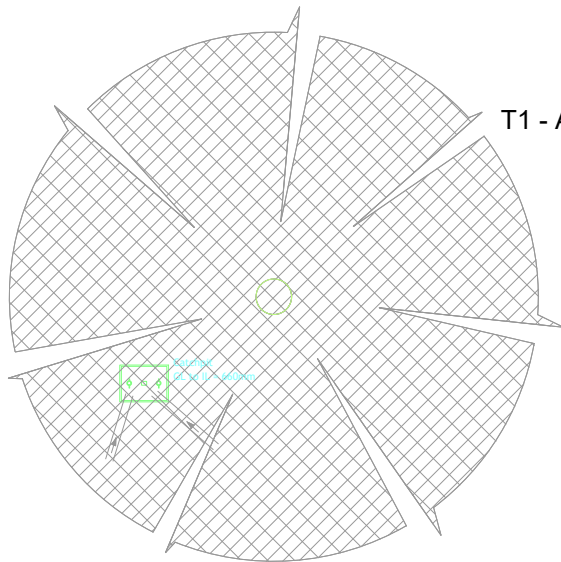
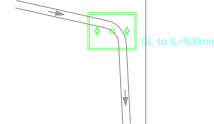
 
 
 
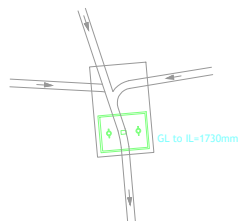


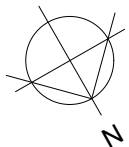


T1 - APPLE

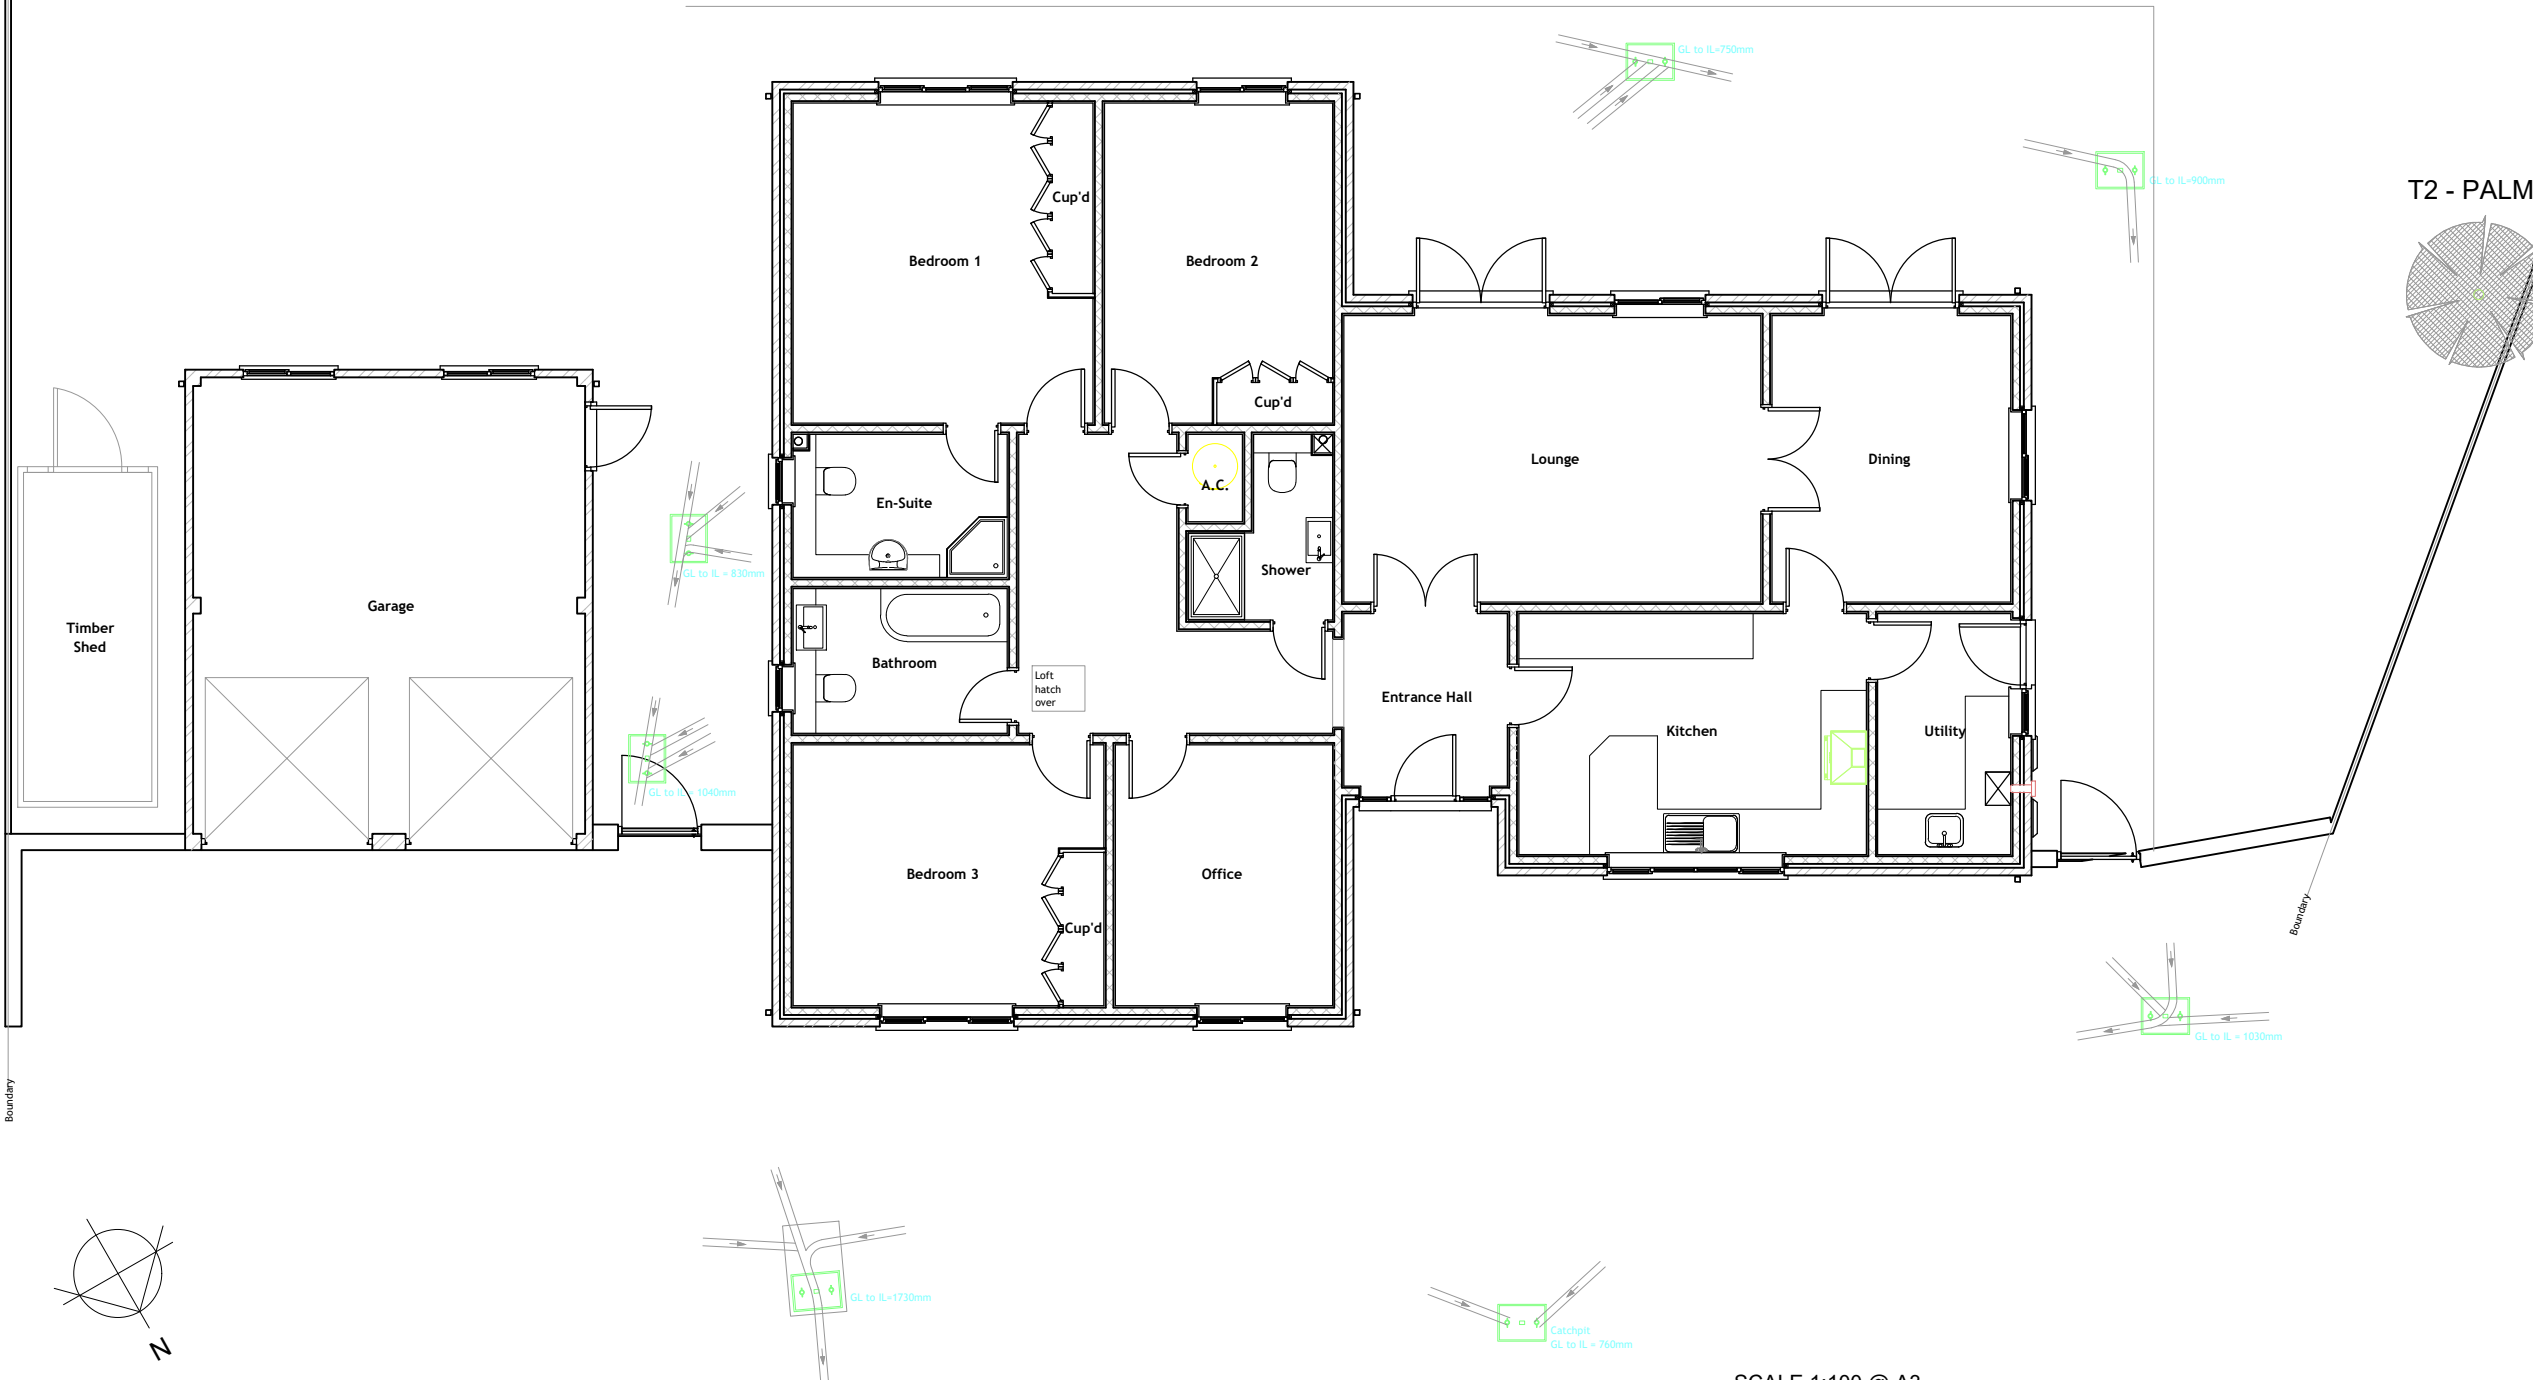

T2 - PALM

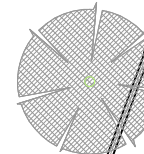

SCALE 1:100 @ A3

 

NOTES:

This drawing is prepared for the purpose noted below and must be read in conjunction with other project drawings and specifications.

Sketch schemes are subject to statutory approvals.

Where discrepancies are noted please contact the architect for clarification.

Survey information prepared by others.

Rev.	Notes	Date
PROJECT	10 Gorselands, RG4 8QZ	
CLIENT	Mr And Mrs Cottrell	
REF	2021.03.PL..102	
TITLE	Existing Ground Floor Plan	
DATE	24.06.2021	
STATUS	PLANNING	
SCALE	1:100@A3	



Greenway Barrow
ARCHITECTS

www.greenwaybarrow.co.uk
07917 693451, 7 Carlton Road, RG4 7NT
Registered in England, Company Number 10471173