
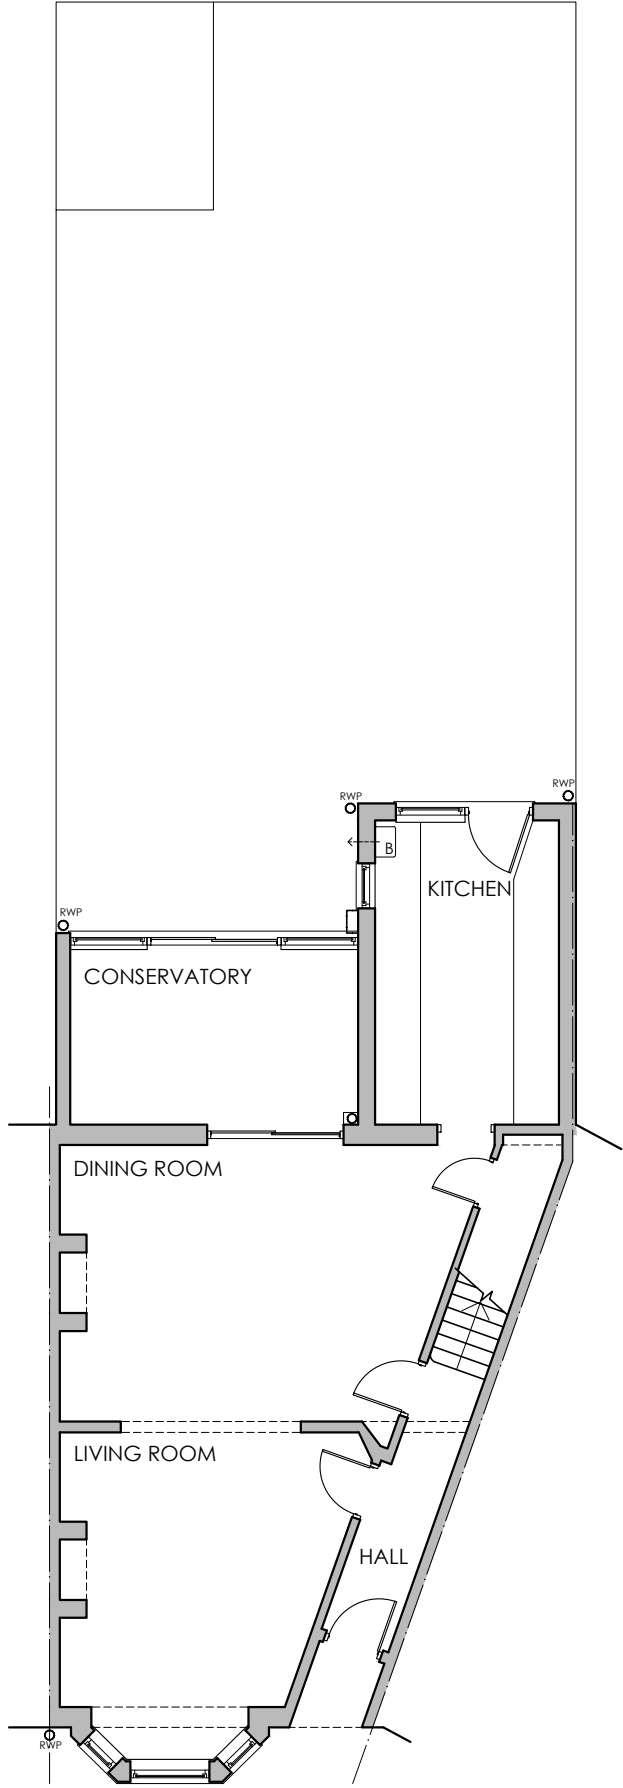


DRG. REMAINS COPYRIGHT OF THE ARCHITECT.
DIMENSIONAL DISCREPANCIES TO BE REFERRED
TO THE ARCHITECT
DO NOT SCALE

DRAWING STATUS ☒ PRELIMINARY ☐ FOR APPROVAL ☐ CONSTRUCTION

REVISION3 Drawing


DATE - -

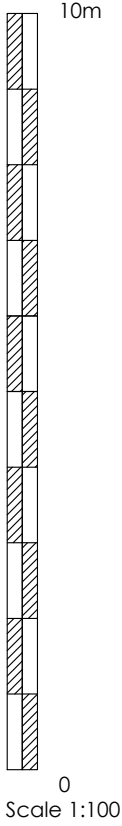

GROUND FLOOR PLAN
1:100



LOCATION PLAN
1:1250

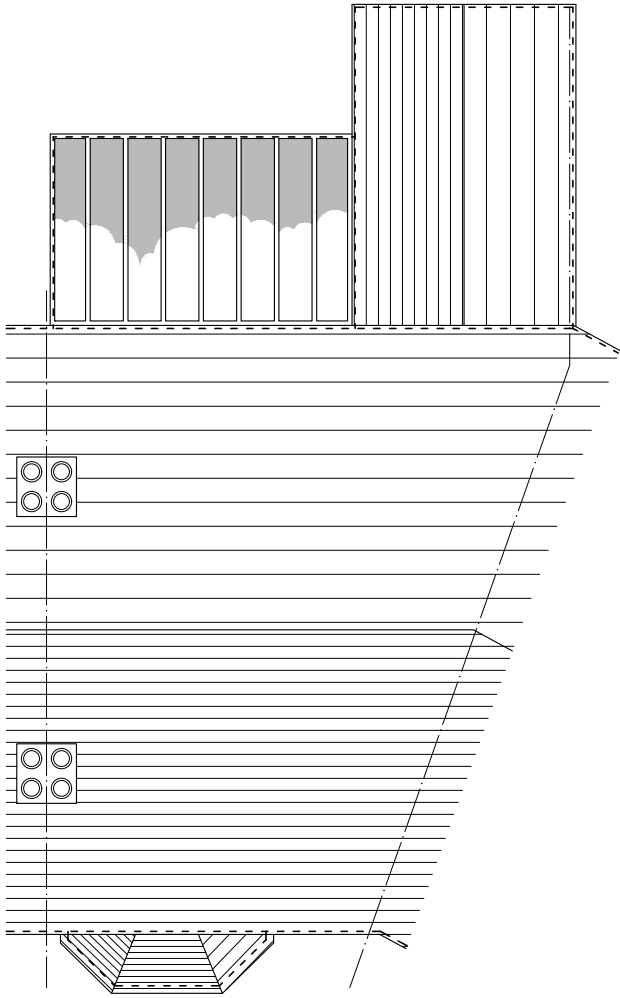

ROOF PLAN
1:100

CLIENT
Peter Curd
Liz Aitken
-

JOB TITLE
Proposed extension
87 York Road
Reading

DATE
Sept 18
SCALE
1:100 & 1:1250
REV.
-

DRG TITLE
Existing Plans

JOB No.
1841
DWG No.
01

anne owen
architects

Anne Owen Architects Ltd
24 Springfield Park, Twyford, Reading RG10 9JH
+44(0)118 932 0846 / 07788 262602
anne@annehearchitect.co.uk
www.annehearchitect.co.uk
Director: Anne Owen BA (Hons) BAch RIBA
Company Registered in England & Wales No. 8861202