


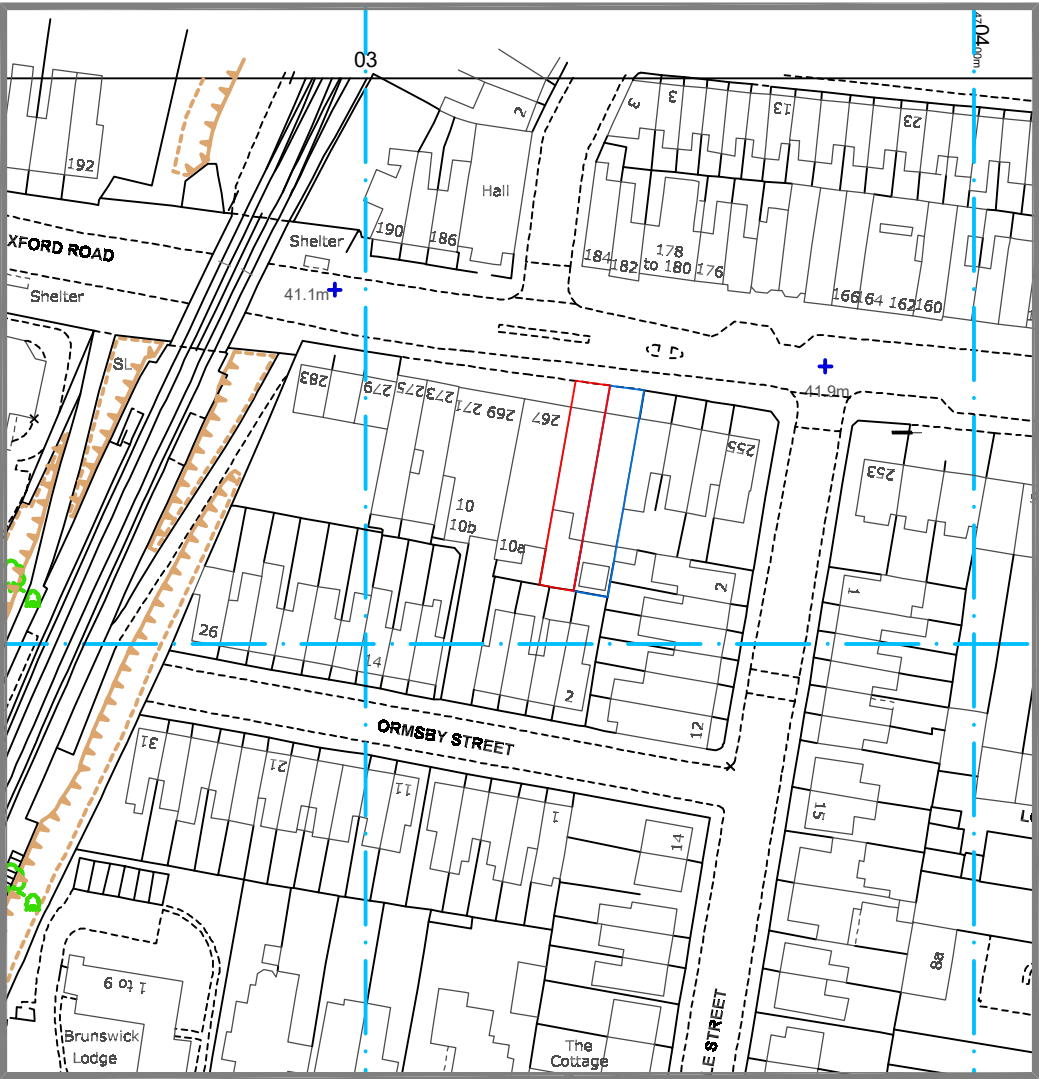

LOCATION PLAN
SCALE 1:1250



SITE PLAN
SCALE 1:500




PROPOSED SITE PLAN
SCALE 1:500



305 Reading Rd, Winnersh, Berkshire. RG41 5LR
Contact : 07912529720
<http://www.arcadia-design.co.uk/test/>

KEY:
Existing Proposed

 

- NOTES:
1. THIS DRAWING IS COPYRIGHT AND SHOULD NOT BE REPRODUCED WITHOUT THE WRITTEN APPROVAL OF ARCADIA DESIGN CONSULTANTS.
 2. ALL DIMENSIONS TO BE CHECKED ON SITE AND ANY DISCREPANCIES BROUGHT TO THE ATTENTION OF THE ARCADIA DESIGN CONSULTANTS.
 3. NO DIMENSIONS TO BE SCALED.
 4. THIS DRAWING IS TO BE READ IN CONJUNCTION WITH ALL OTHER RELEVANT ARCHITECTS, SERVICE ENGINEERS AND STRUCTURAL / CIVIL ENGINEERS DRAWINGS AND SPECIFICATIONS.
 5. ALL RIGHTS RESERVED.

P L A N N I N G I S S U E

A	10/8/21	PROPOSED SITE PLAN ADDED	PROJECT PART FIRST FLOOR & LOFT CONVERSION AT 265 OXFORD ROAD, READING - RG1 7PY	
REV.	DATE	DESCRIPTION	DRAWING TITLE LOCATION MAP, SITE PLAN & PROPOSED SITE PLAN	
DWG NO:	PL/A566/04	SCALE	as shown @ A3	
DATE	AUG. 2021	DRAWN BY	MQ	